



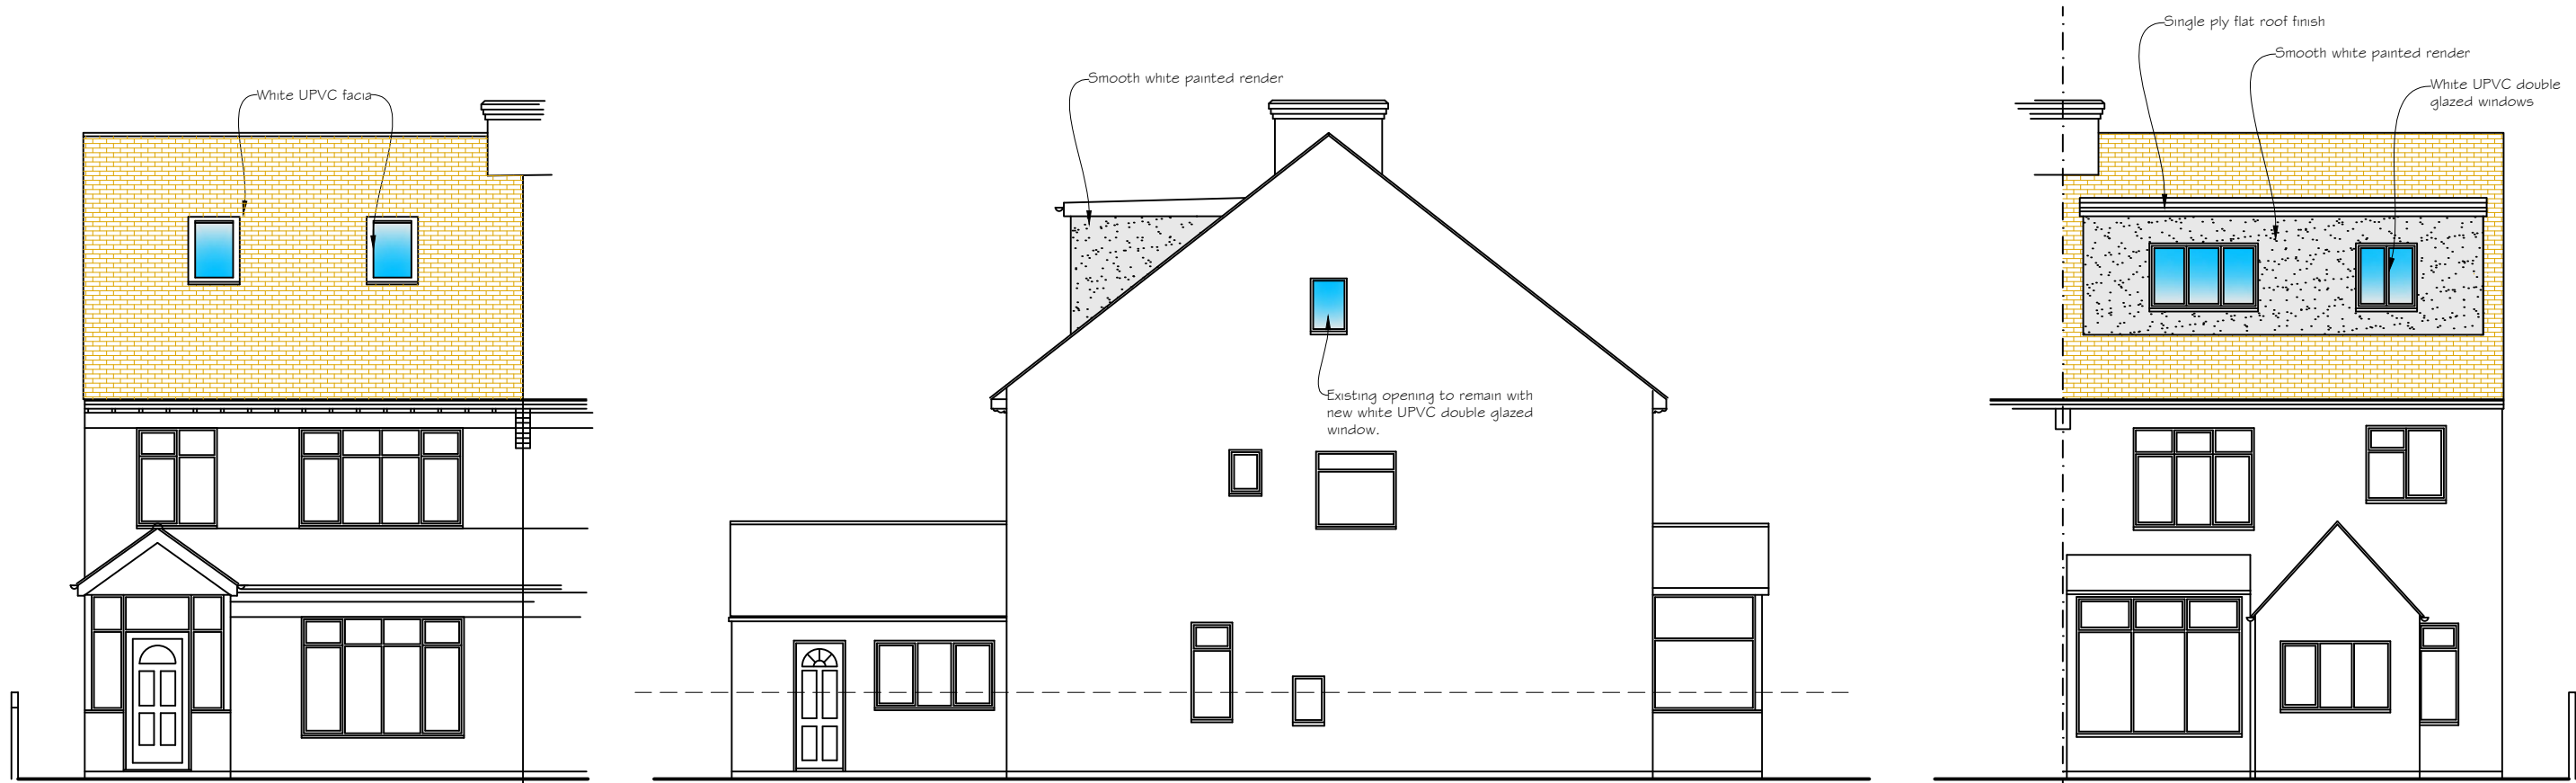


Front Elevation

Side Elevation



Rear Elevation

Scale 1:100

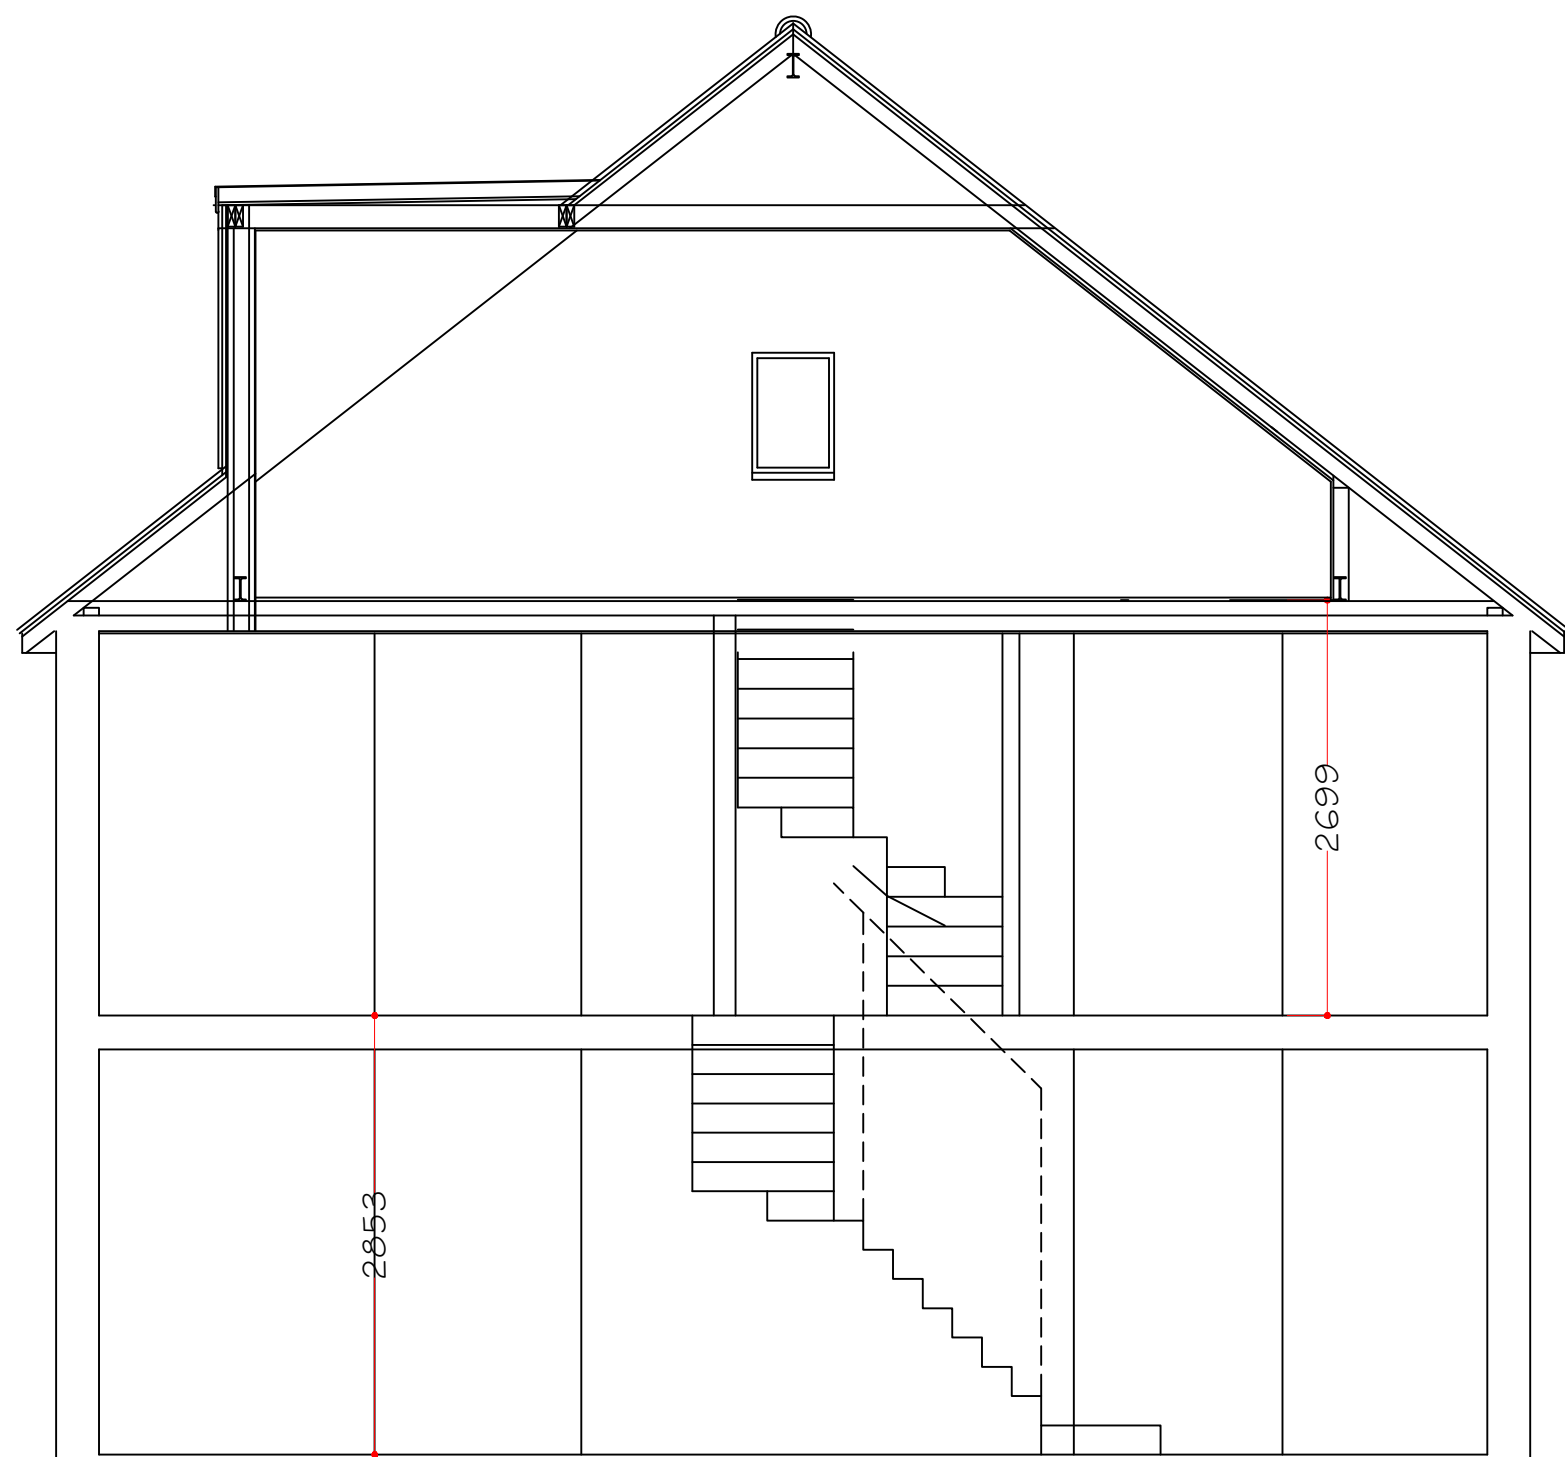 



Section A-A

Scale 1:50

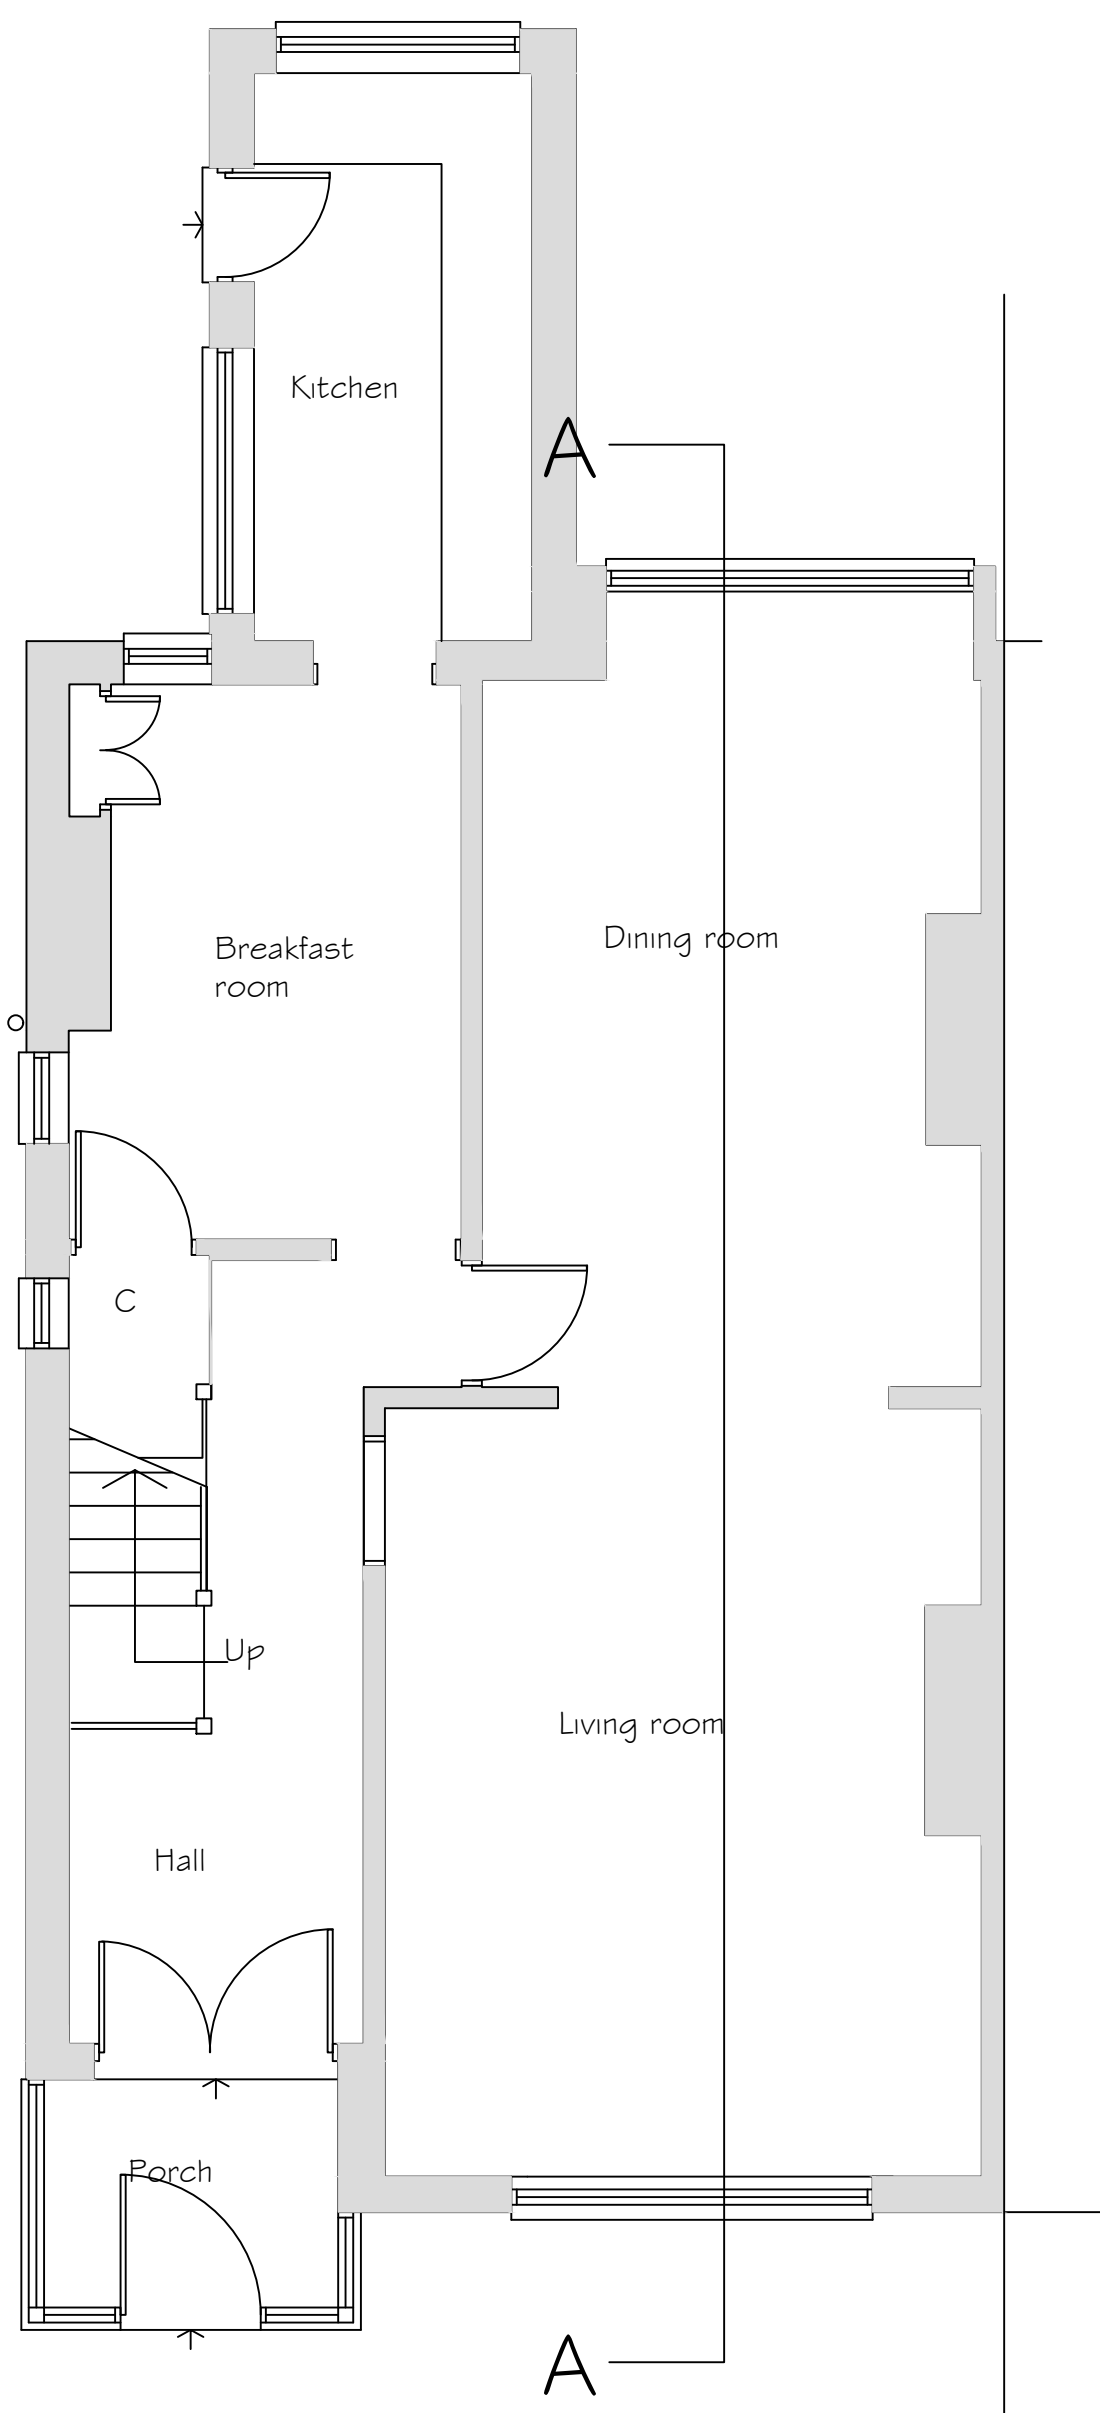 


Ground Floor Plan


Scale 1:50

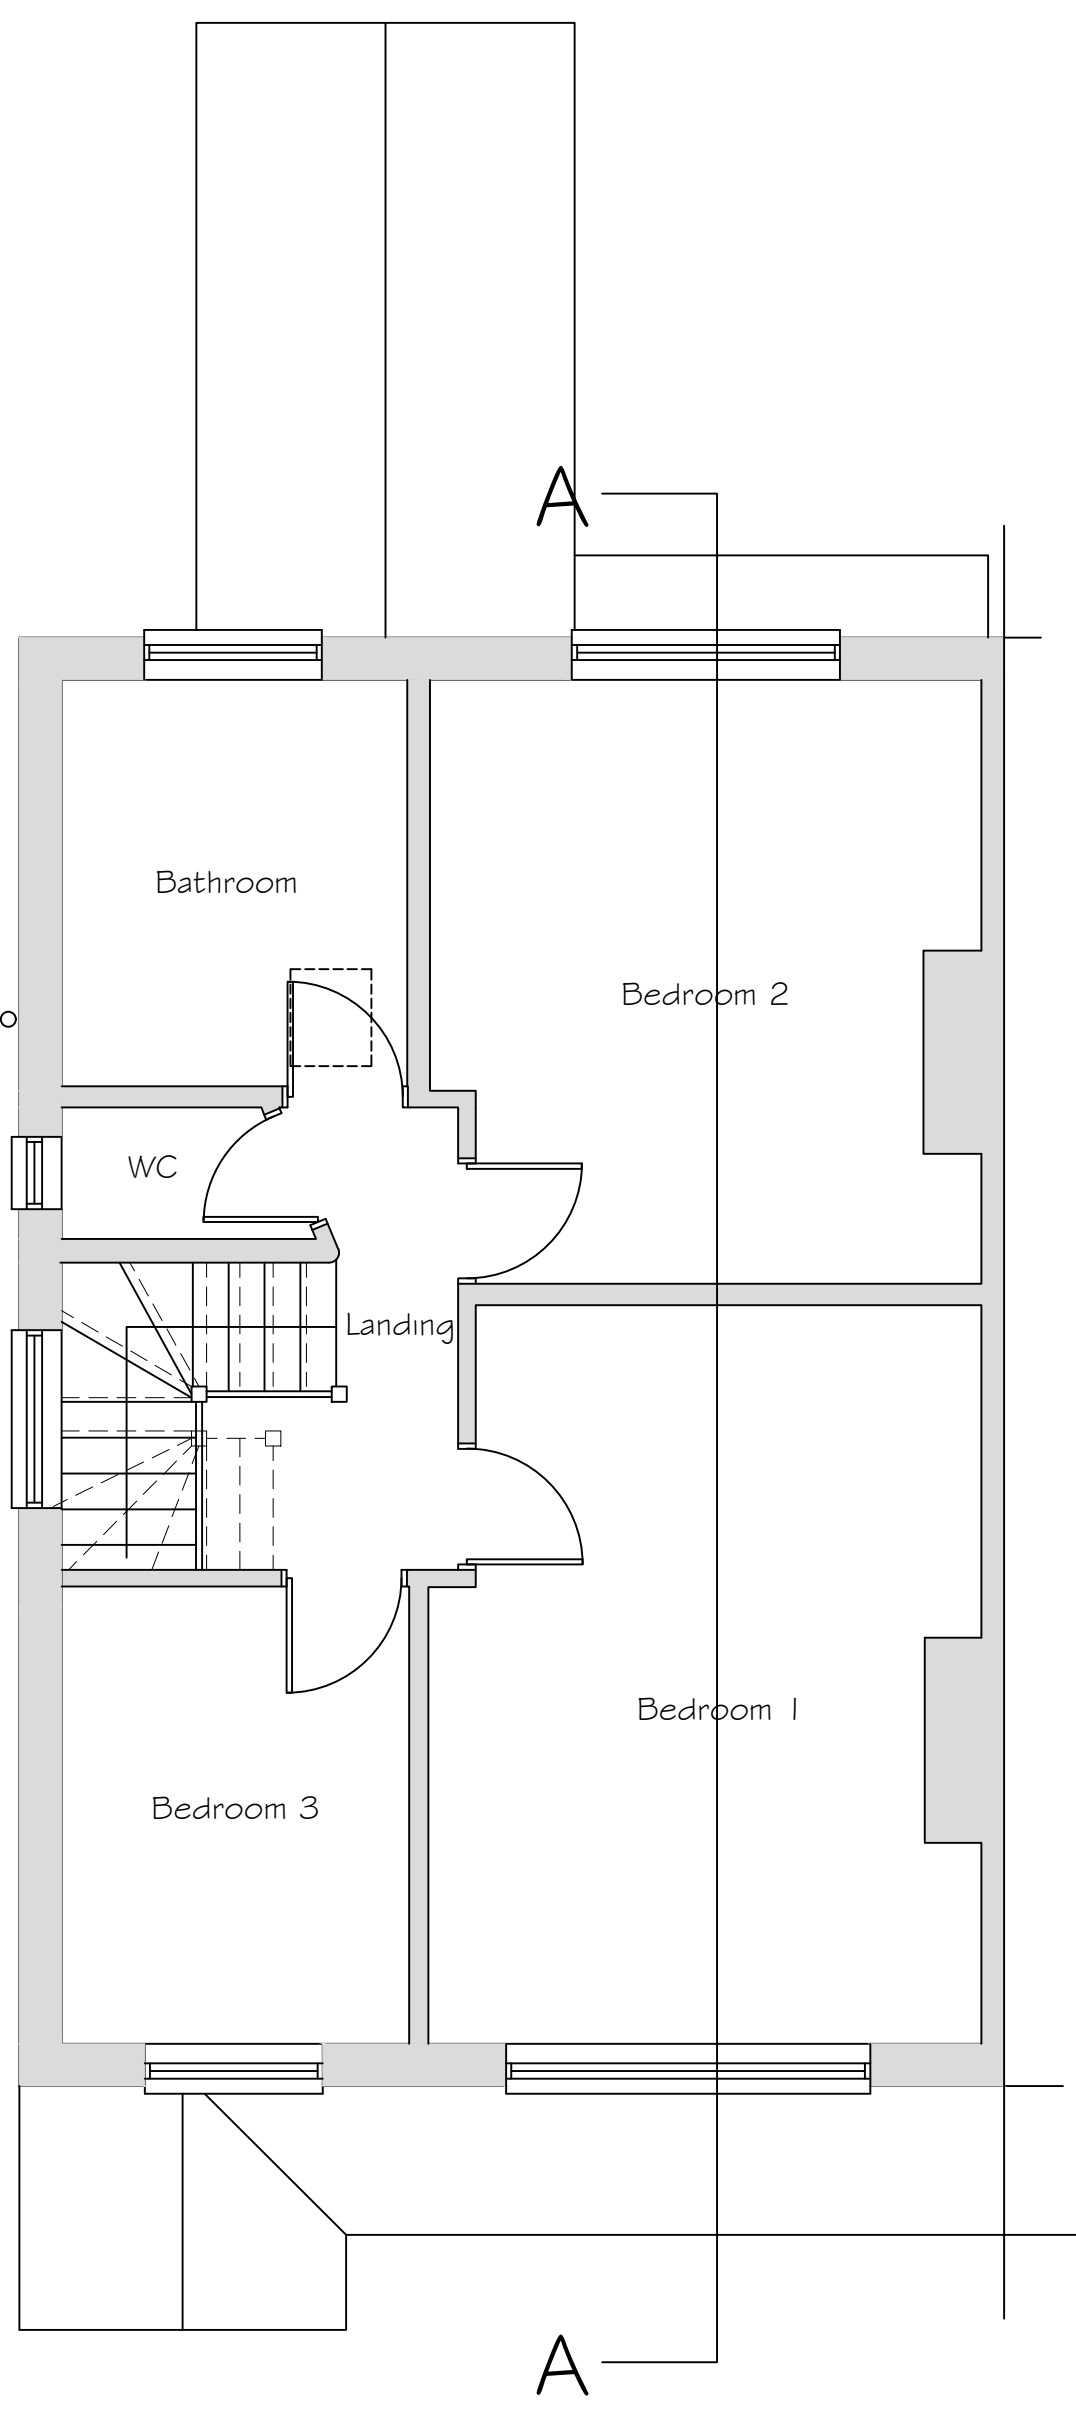 

First Floor Plan

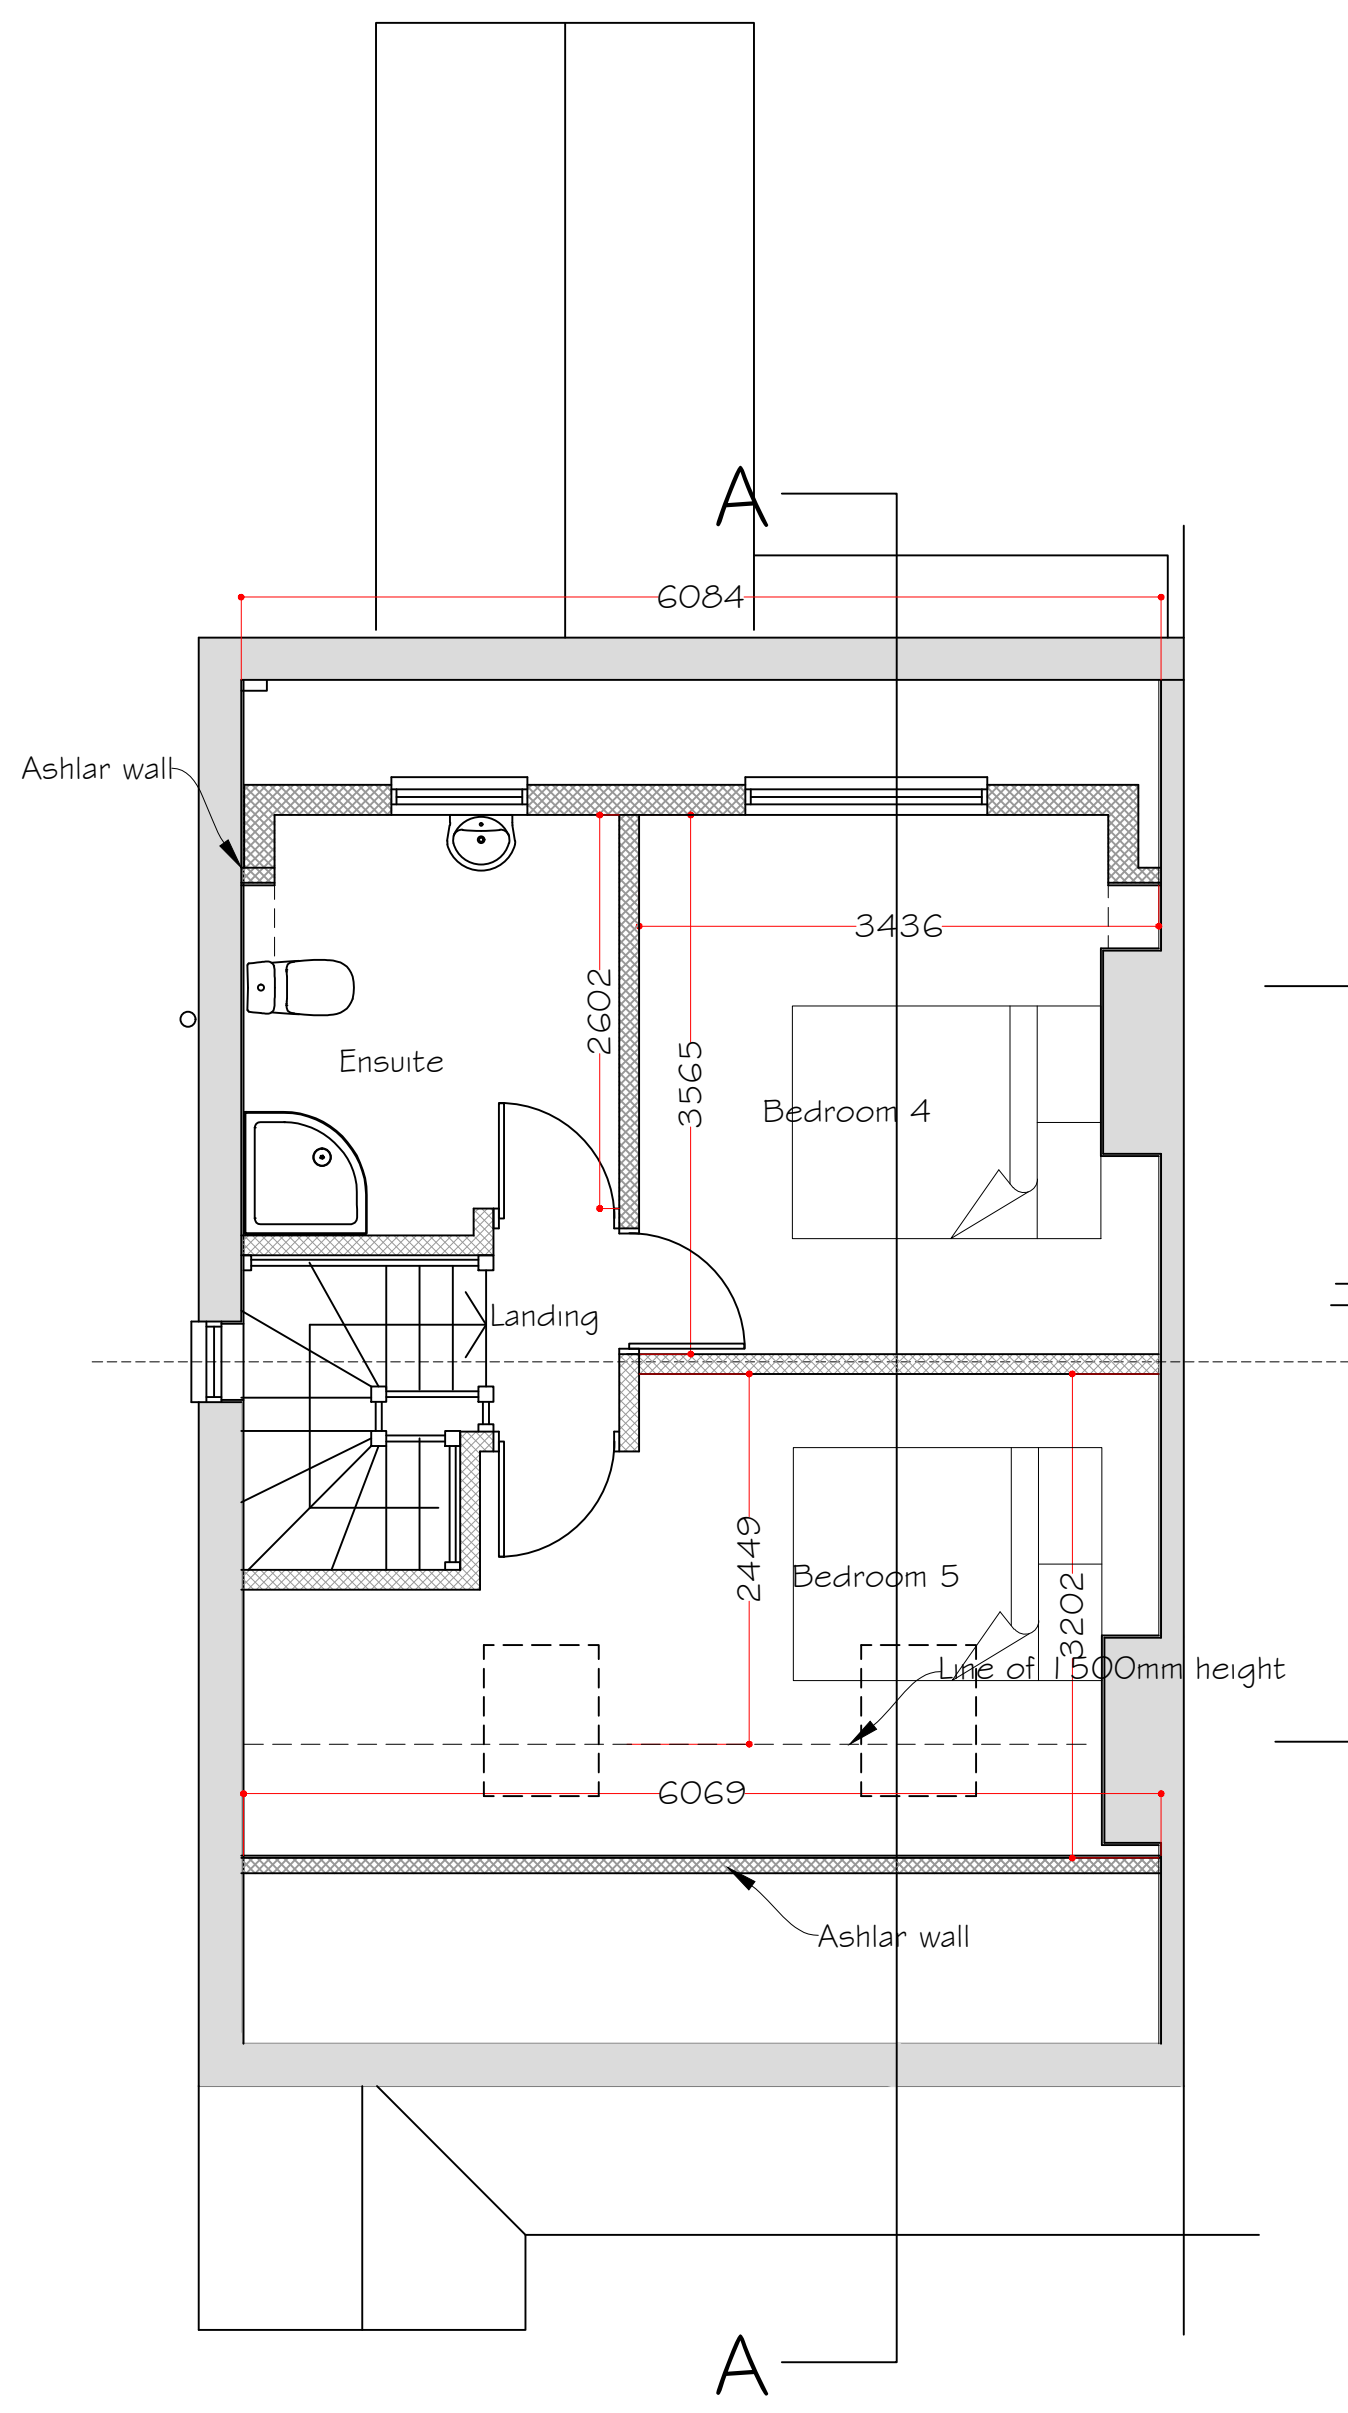


Loft Plan

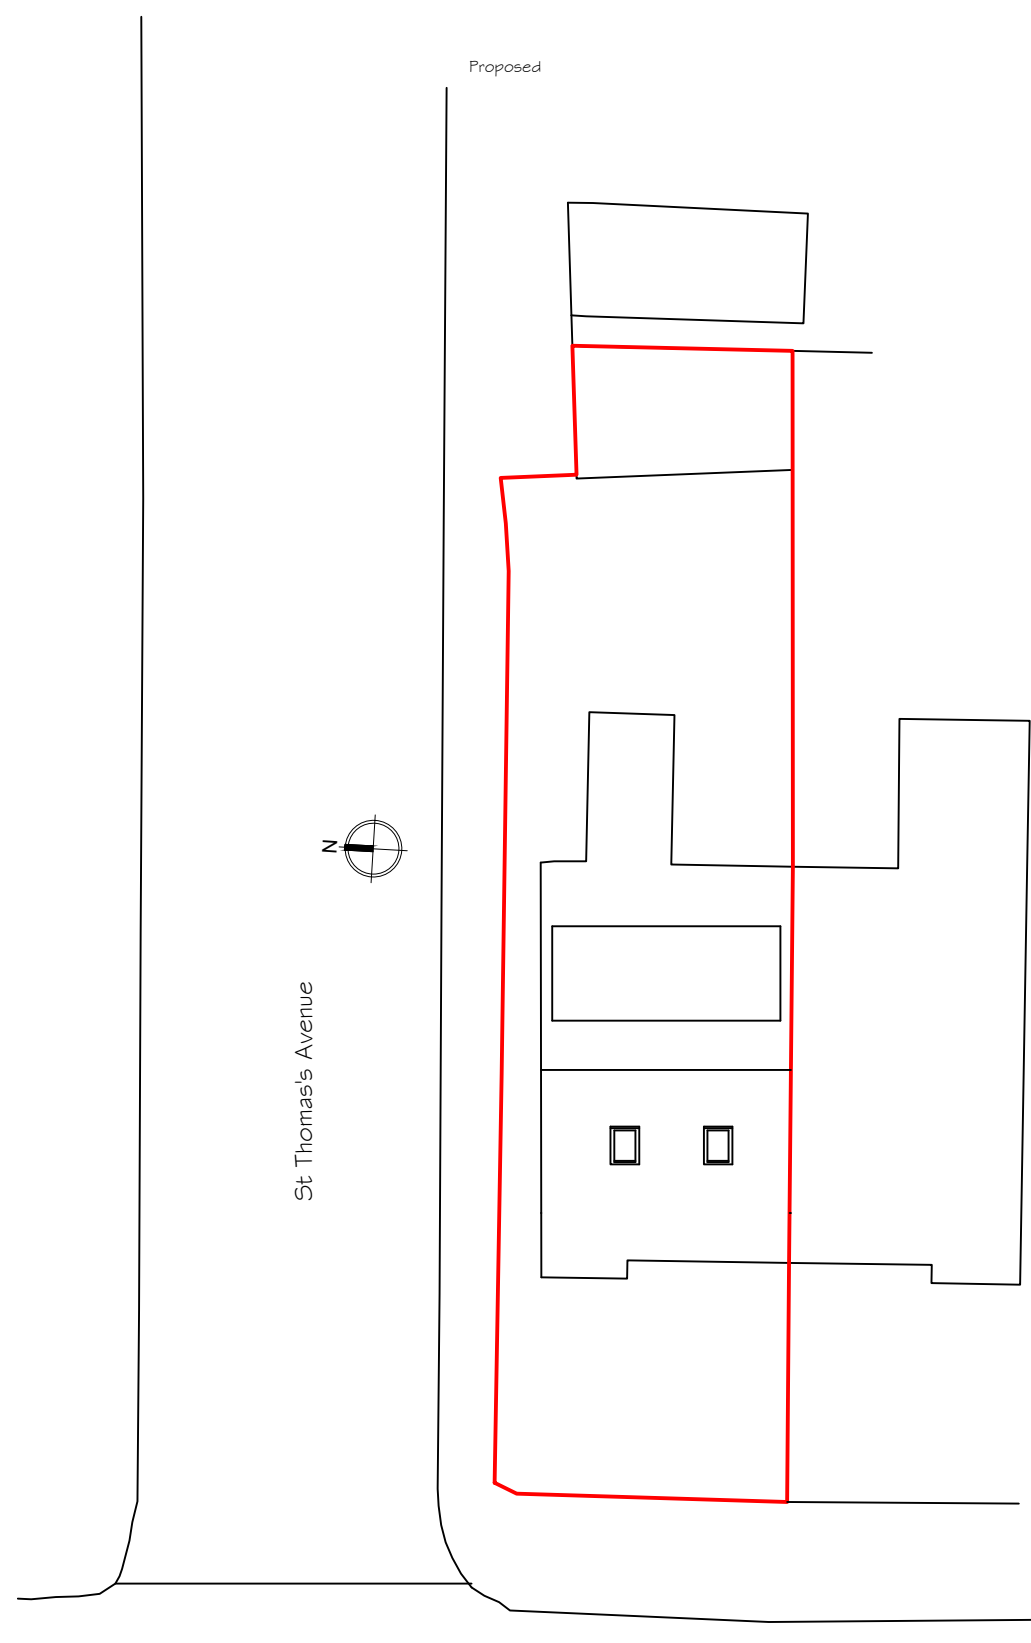

Site Plan

Scale 1:200

 

Rev B- Dormer made wider.
Rev A- Dormer removed.

21 May 2024
10 May 2024

Synergy

Planning & Property Consultants Ltd
The Office
The Larches
Rochester
Kent ME3 7NQW

Client
Mr R Sandhu

Address
124 Wrotham Road Gravesend

Drawing title
Proposed plans

Scale
1:50/1:100/1:200

Date
March 2024

Drawn by

Drawing No
24/435/02

B