


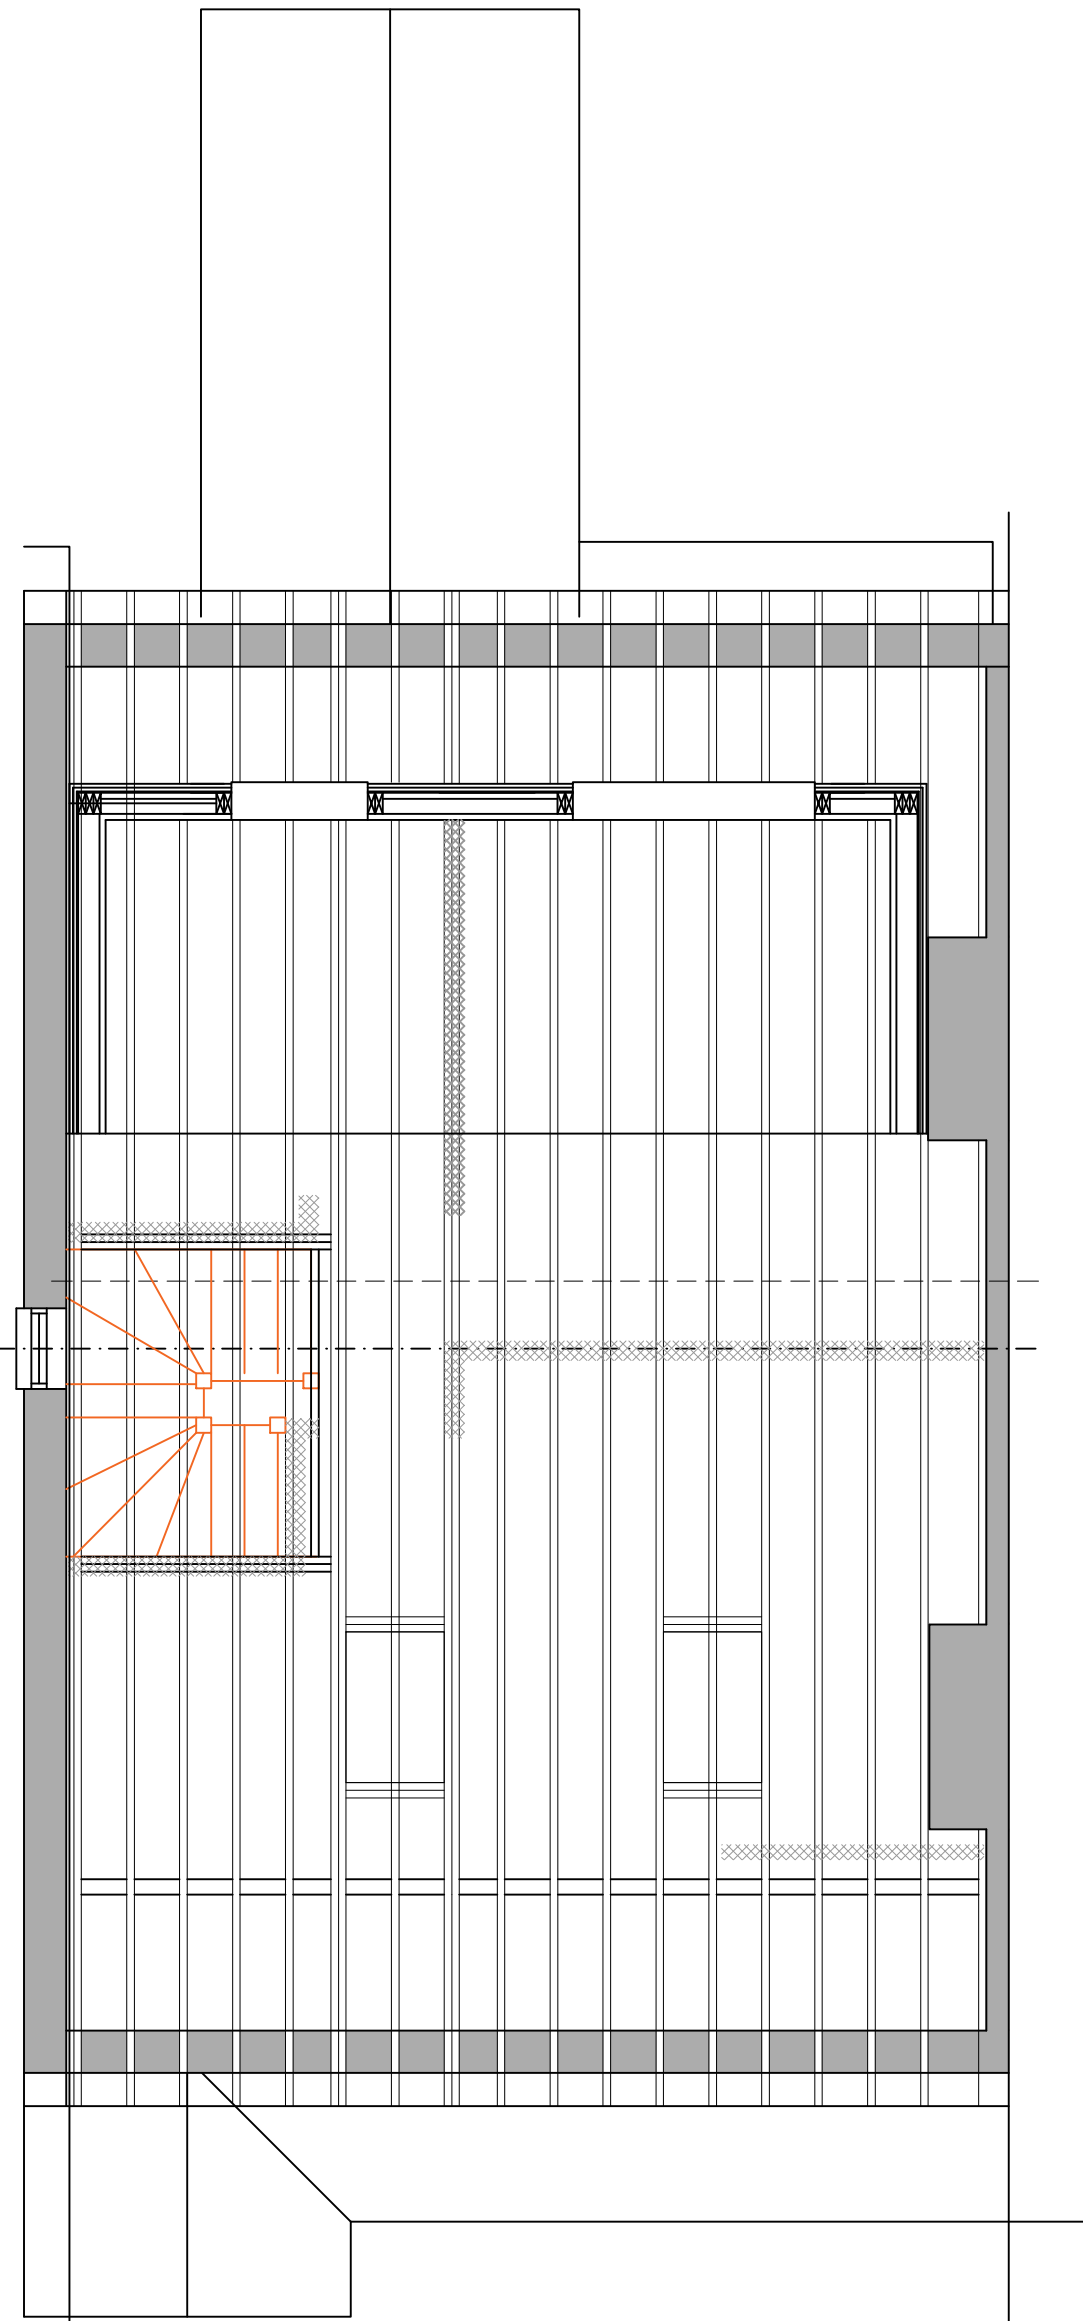
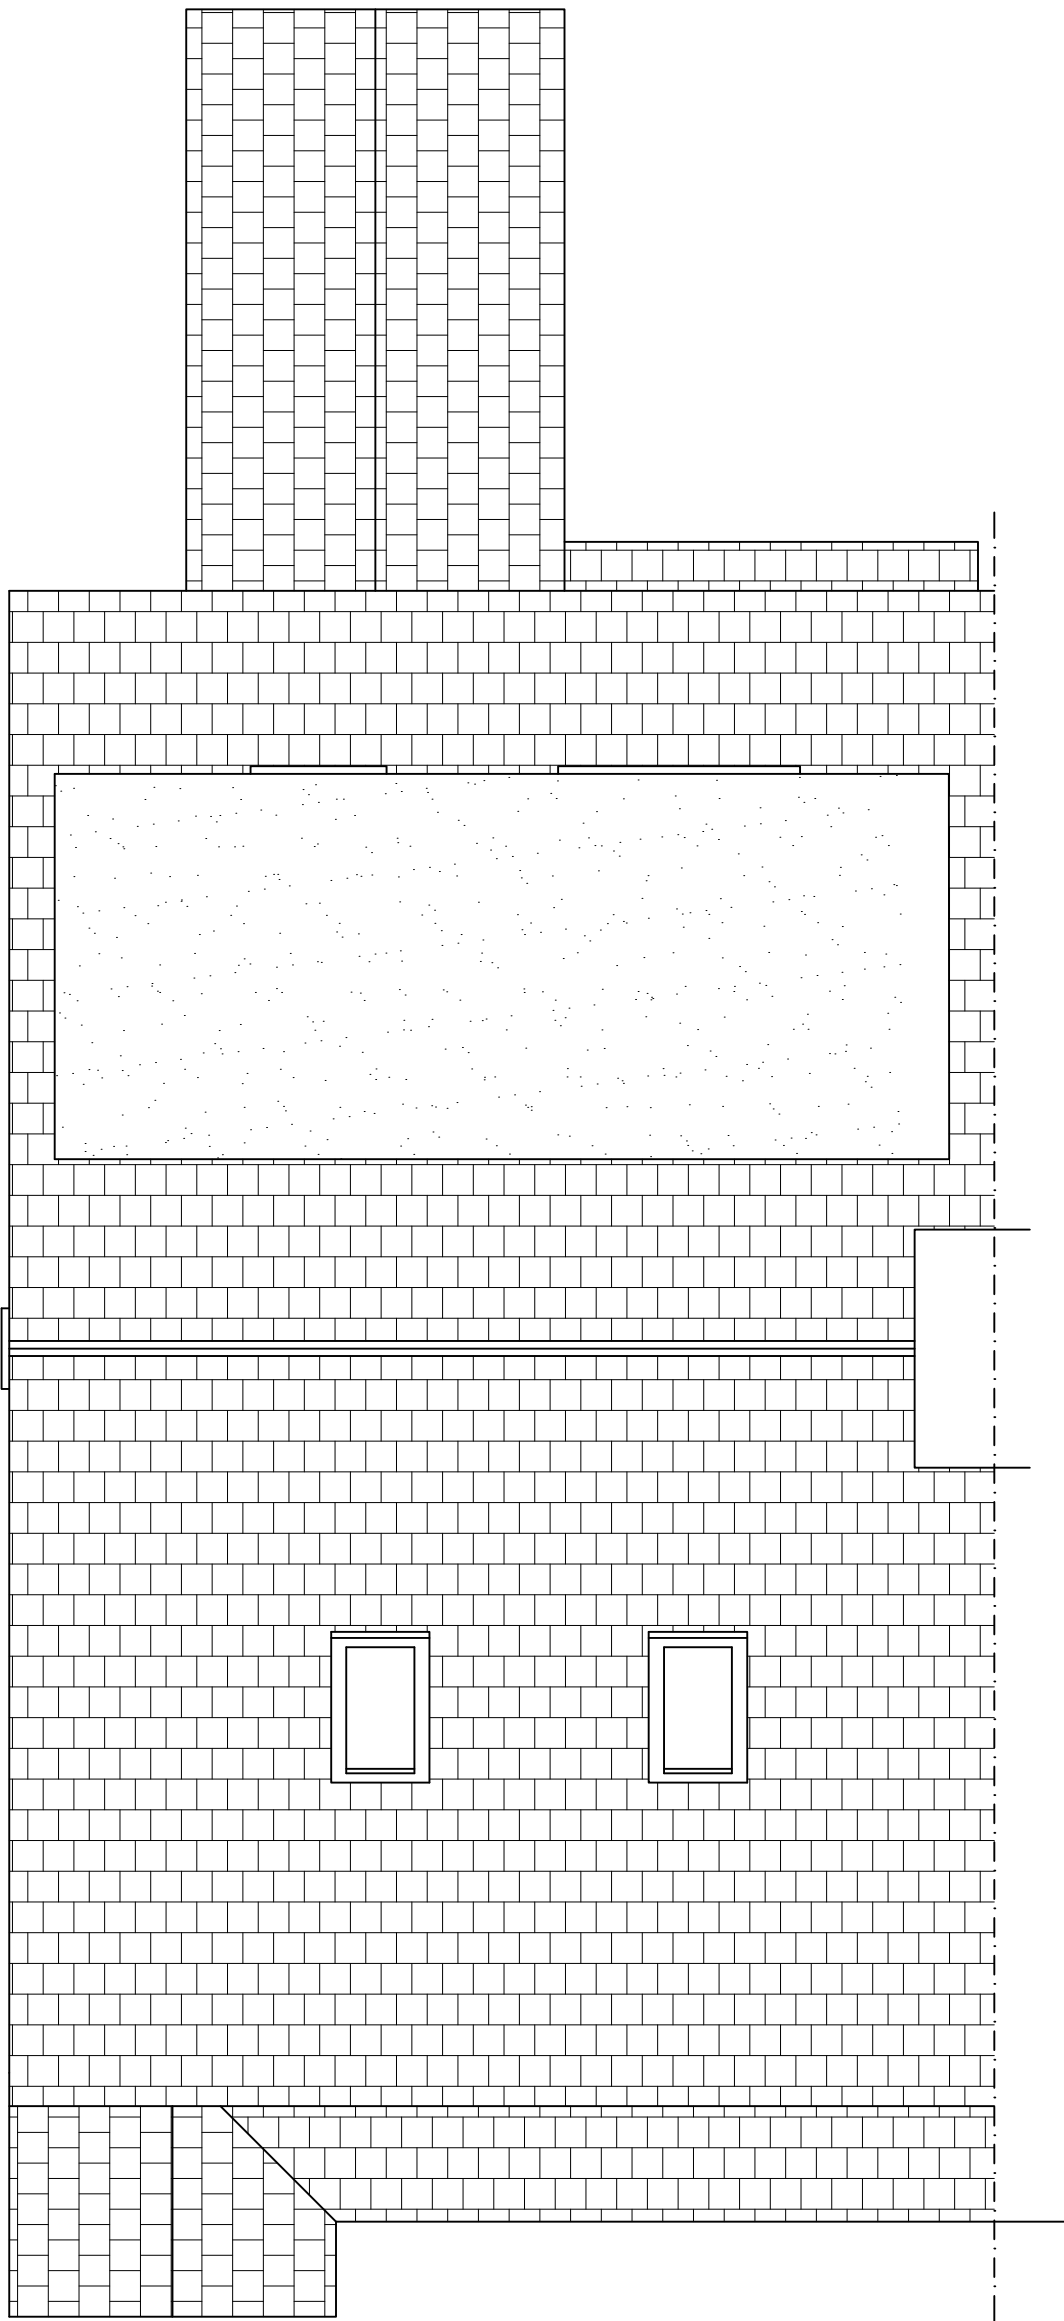


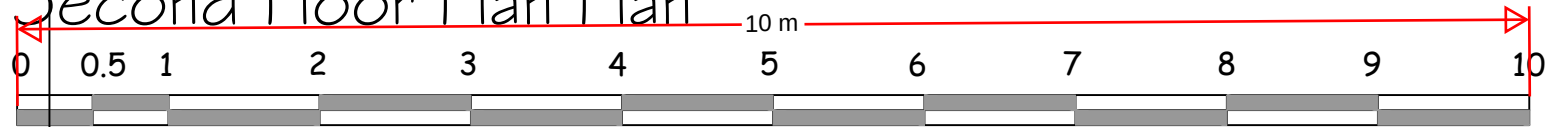

Second Floor Plan Plan

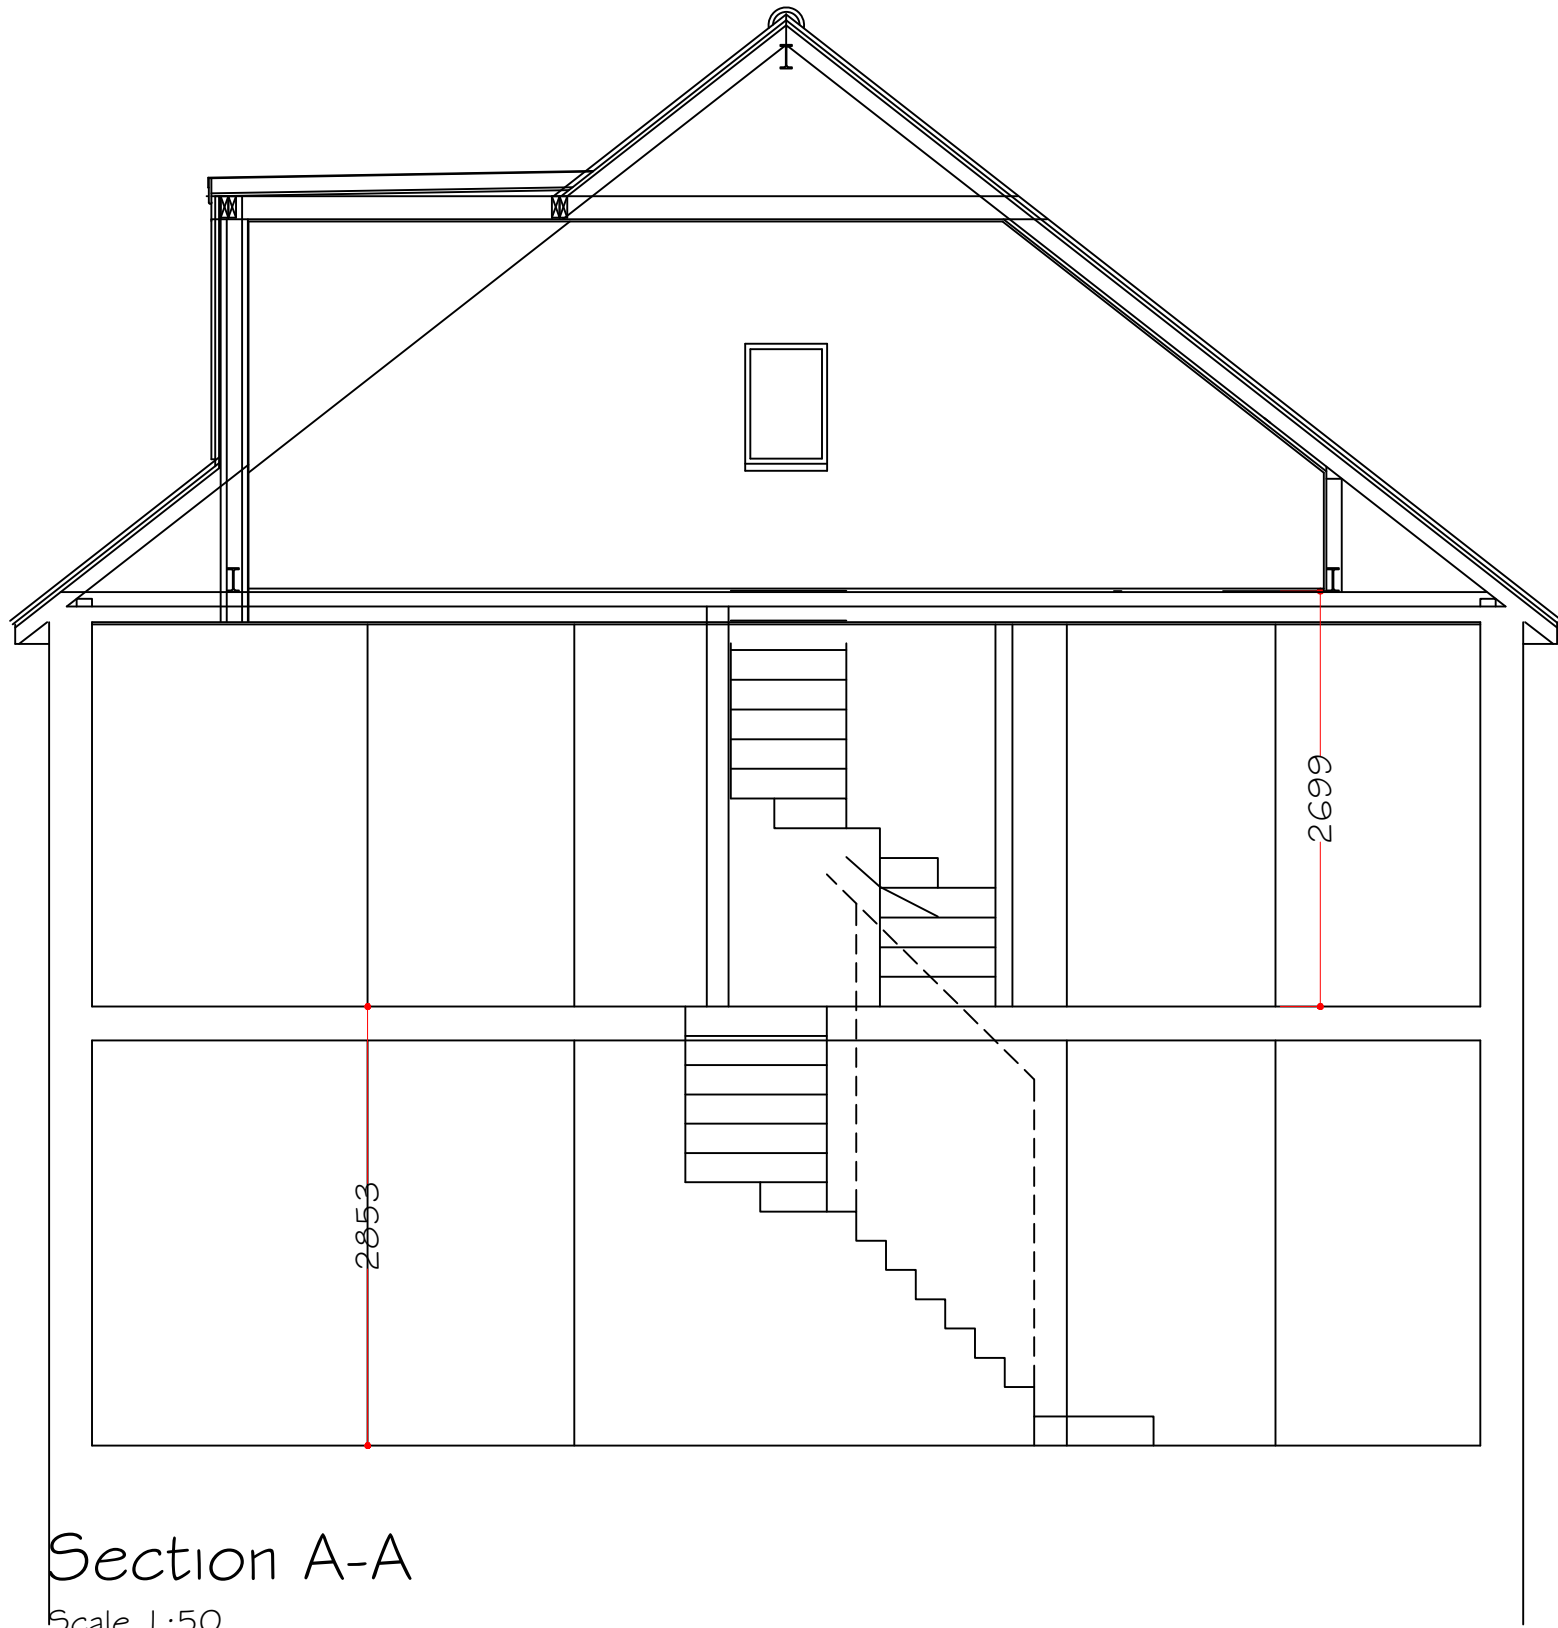


Roof Plan

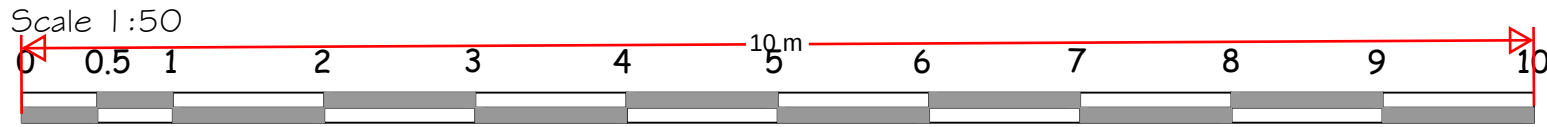

Section A-A

Scale 1:50

 

Rev A- Dormer made wider. 21 May 2024

Copyright Synergy Planning & Property Consultants Ltd The Office The Larches Rochester Kent ME3 7NQW		
Client		
Mr R Sandhu		
Address		
124 Wrotham Road Gravesend		
Drawing title		
Proposed roof plans		
Scale		
1:50		
Date	Drawn by	
May 2024		
Drawing No	24/435/03	A