





Rear Elevation

Scale 1:100
0 0.5 1 2 3 4 5 6 7 8 9 10

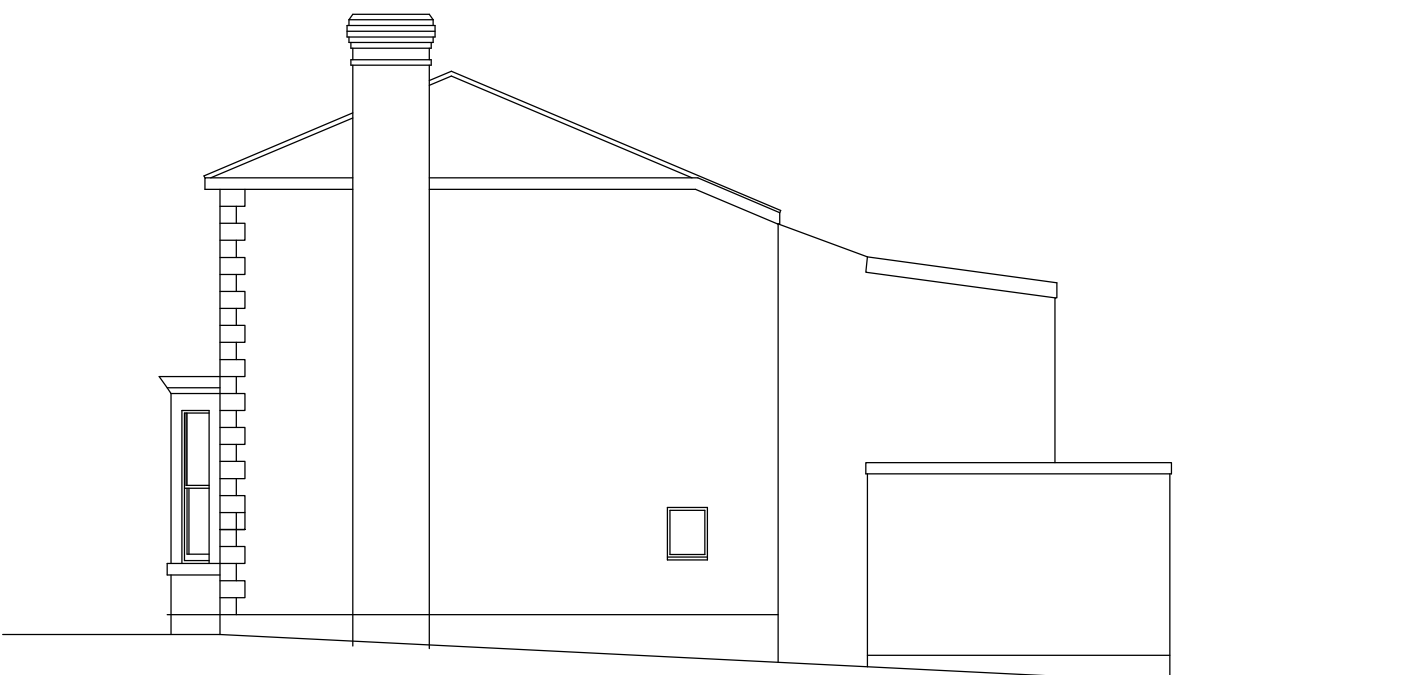

Side Elevation

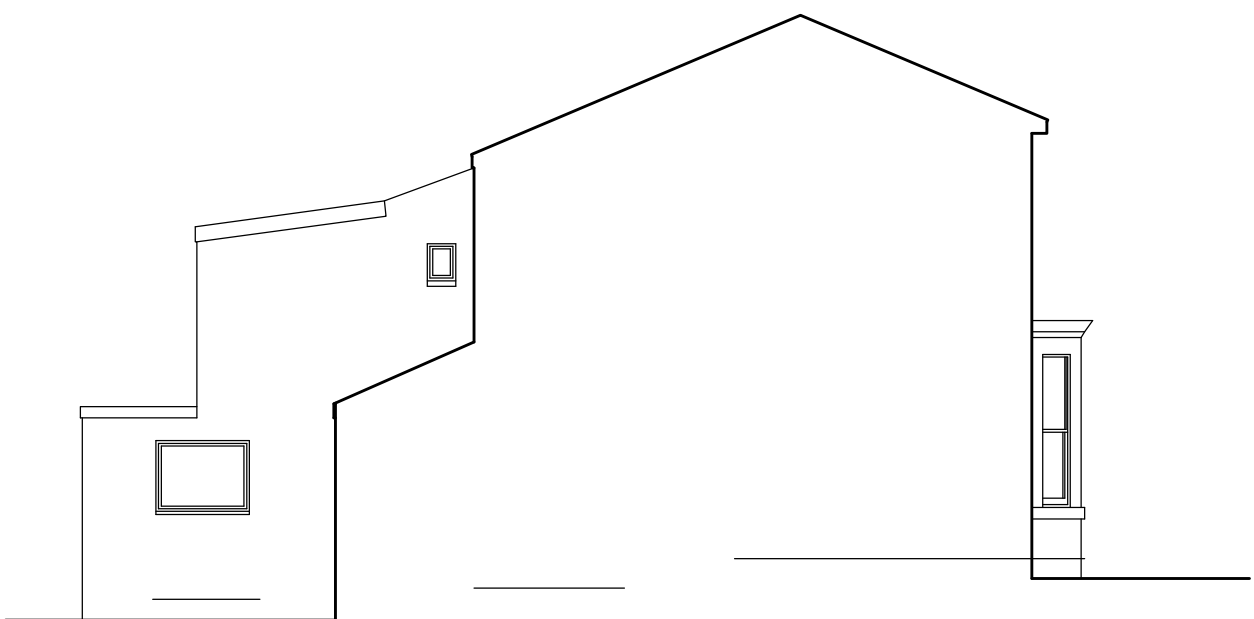


Part Side Elevation




Location Plan

Scale 1:1250
0 10 20 30 40 50 60 70 80 90 100

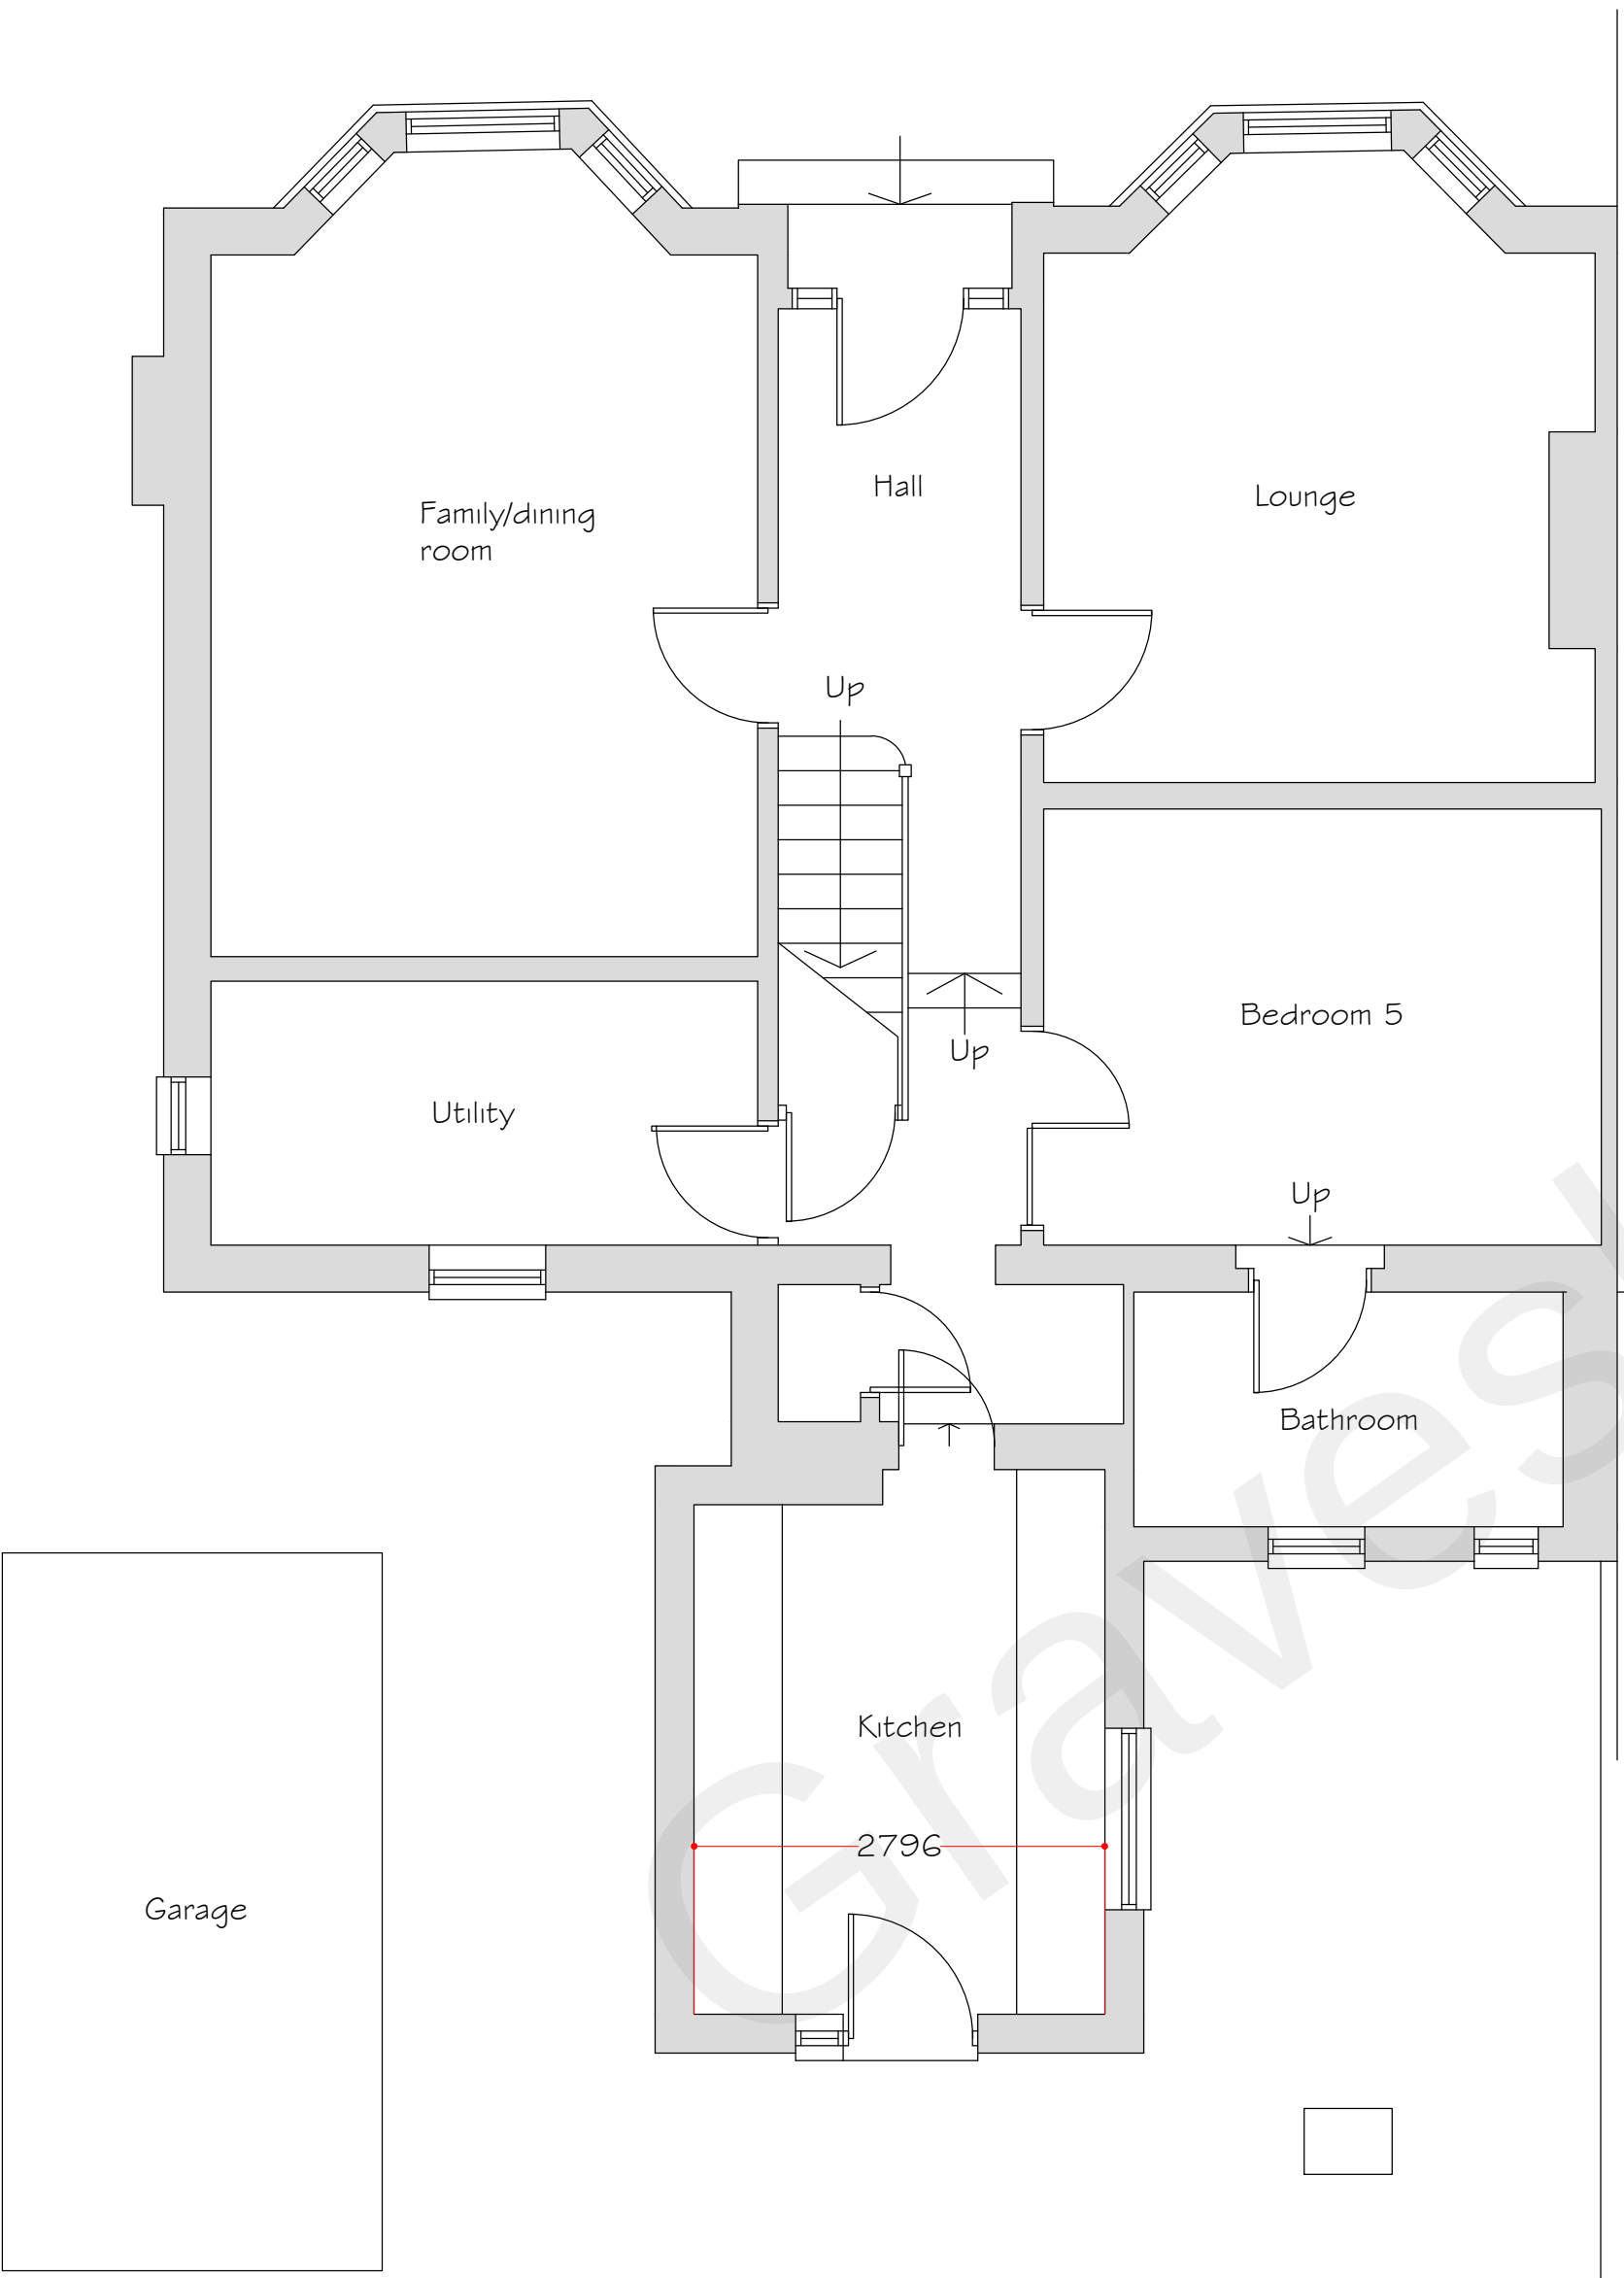

Ground Floor Plan

Scale 1:50
0 0.5 1 2 3 4 5 6 7 8 9 10

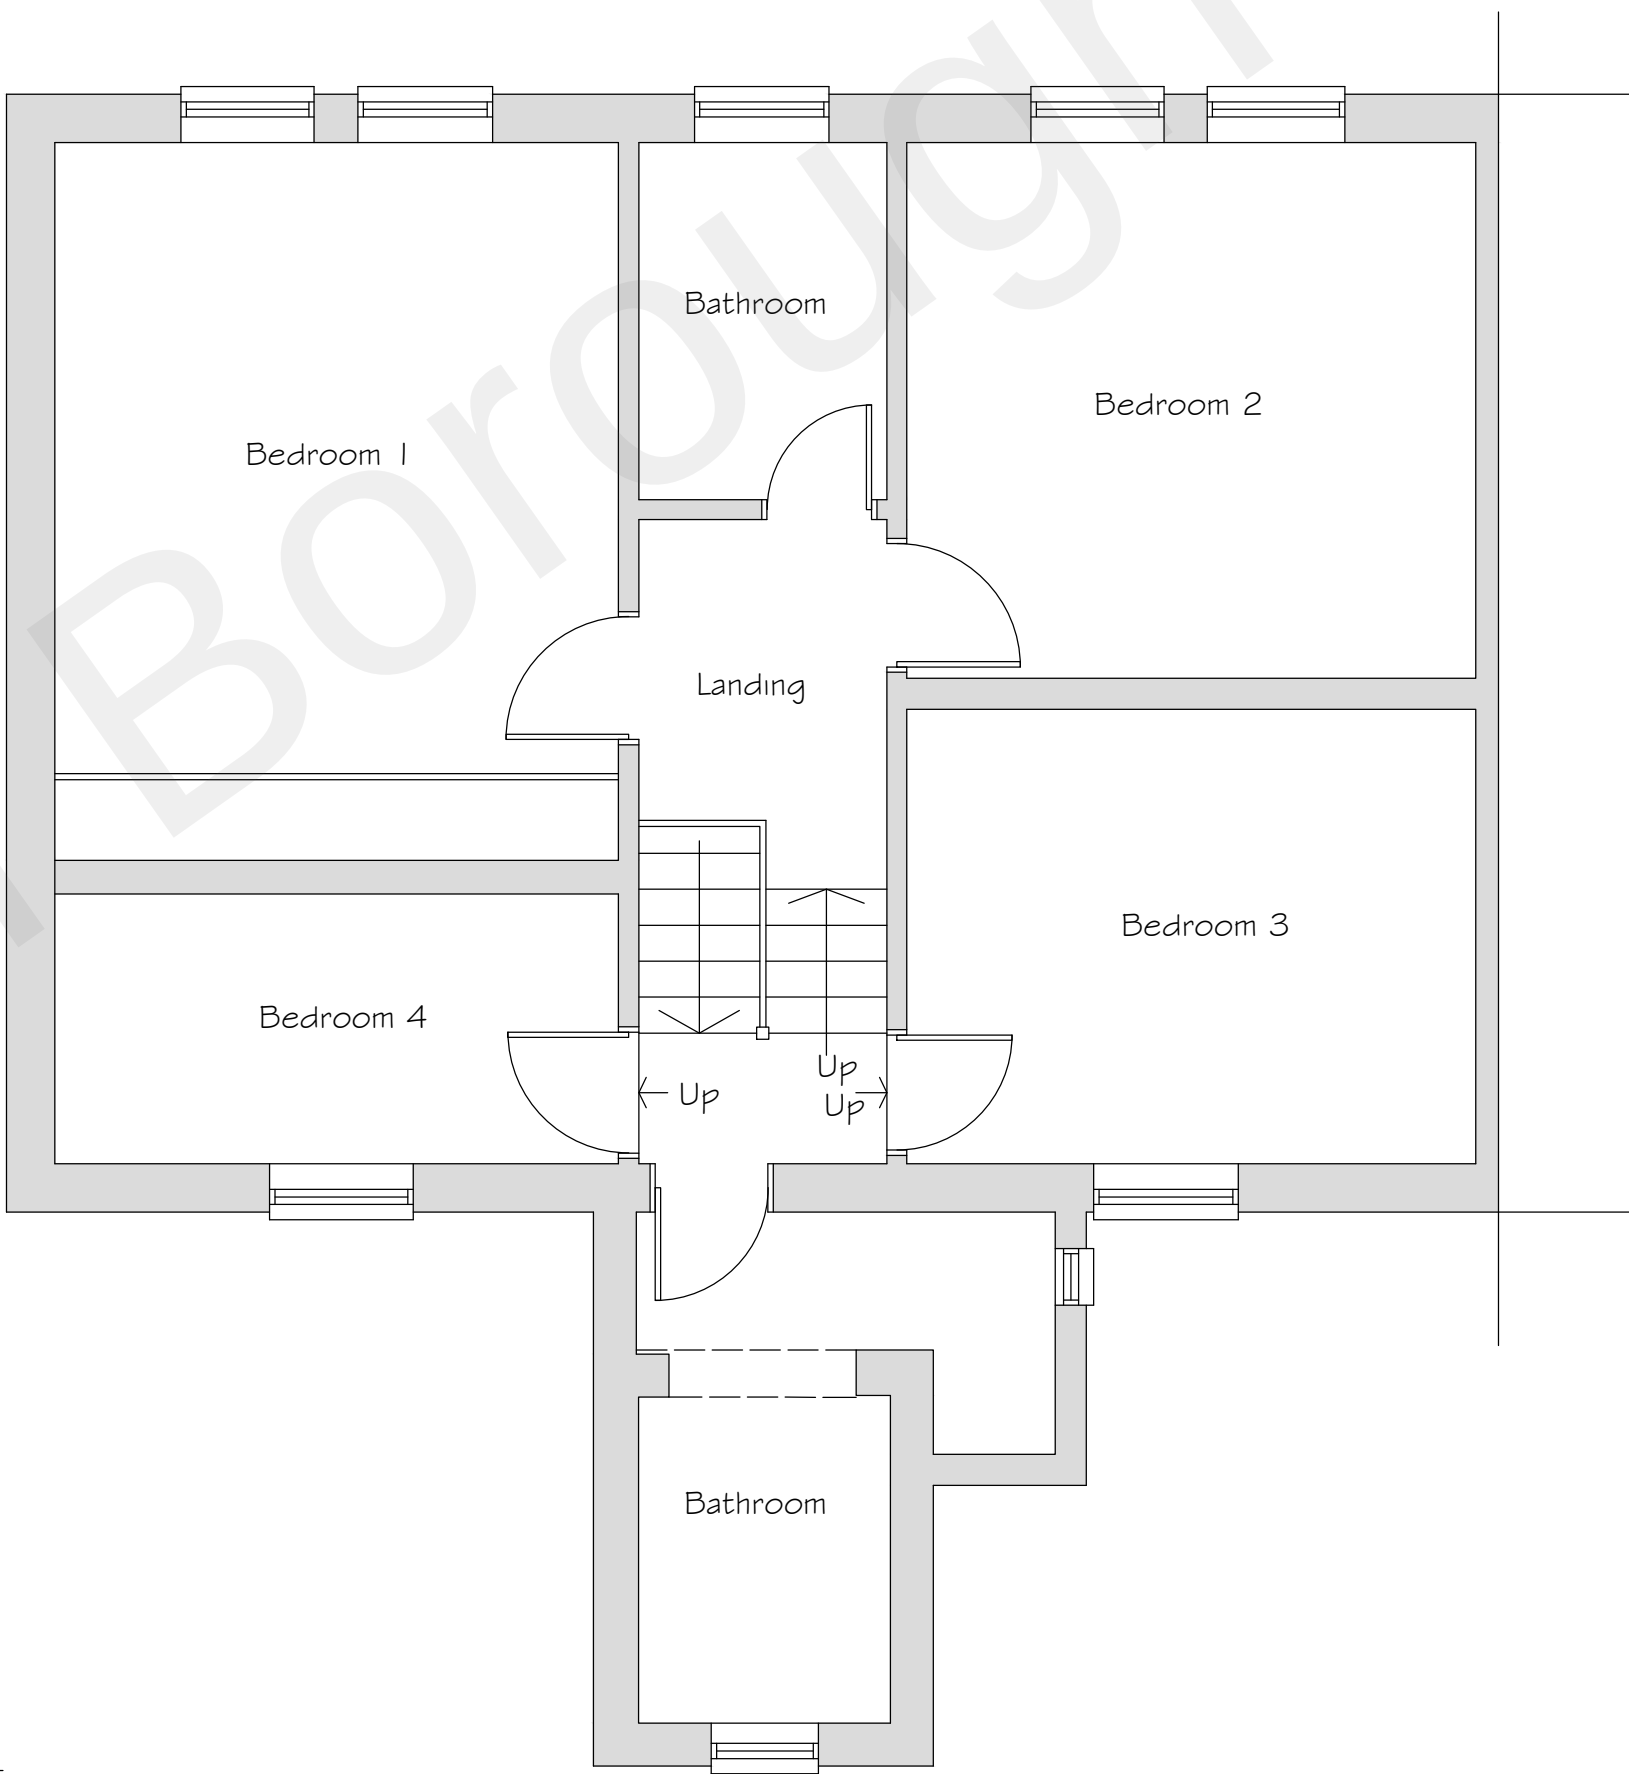


First Floor Plan

Scale 1:50



Existing front elevation to remain unchanged

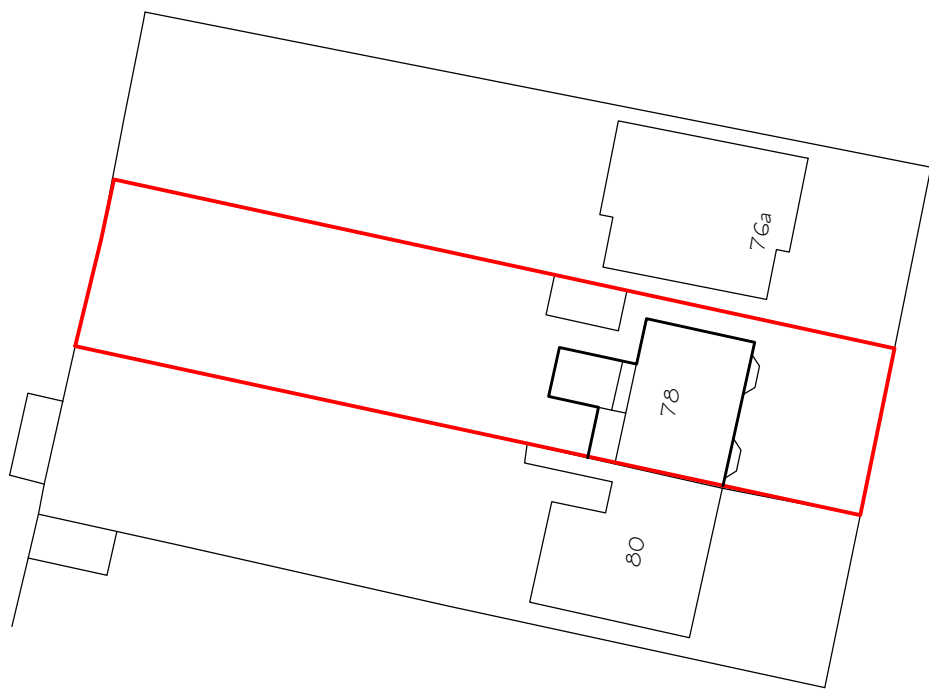

Existing block plan

Scale 1:500
0 10 20 30 40 50

Rev A- Front elevation photo added. 3 March 2021

Synergy Planning & Property Consultants Ltd Suite 6 Laser Quay Marine City Centre Rochester Kent ME2 4HU	
Client	Mr T Saeed
Address	78 Darnley Road Gravesend
Drawing title	Survey drawing
Scale	1:50/1:100/1:1250
Date	December 2020
Drawn by	
Drawing No	20/309/01
	A