





Rear Elevation


Scale 1:100

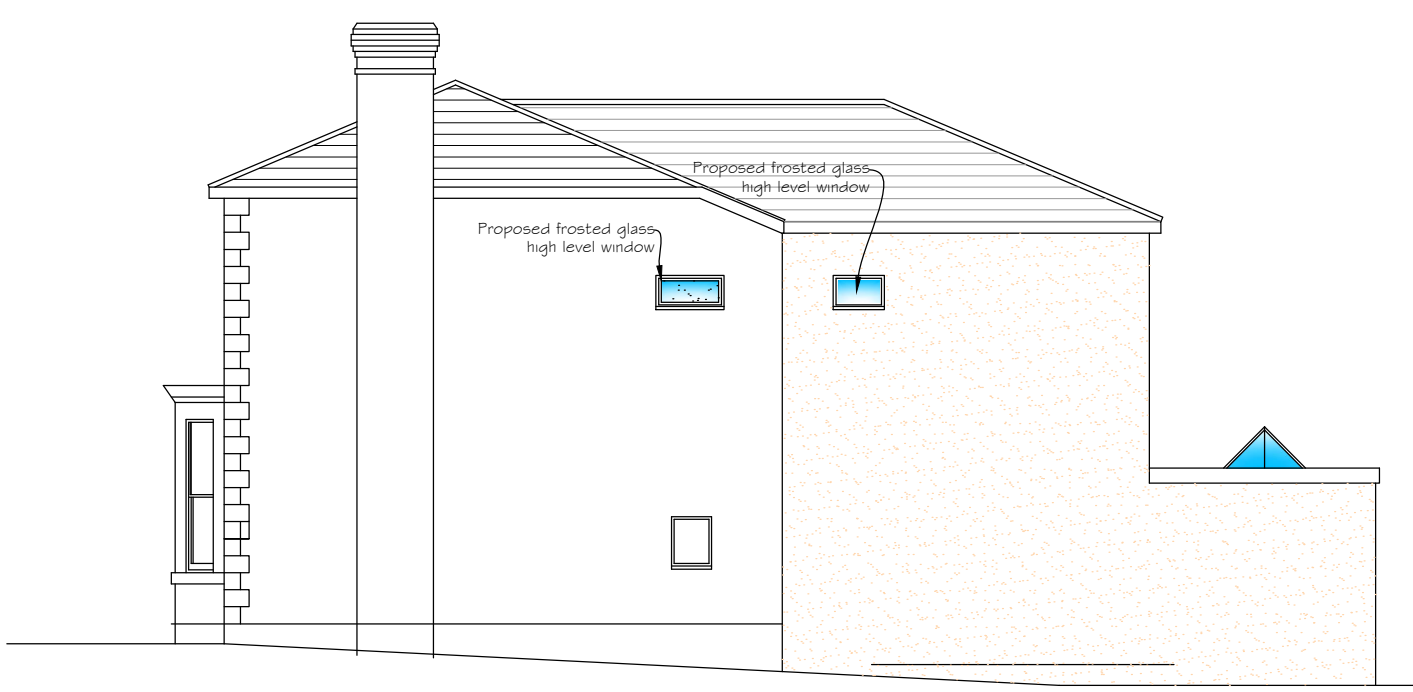

Side Elevation

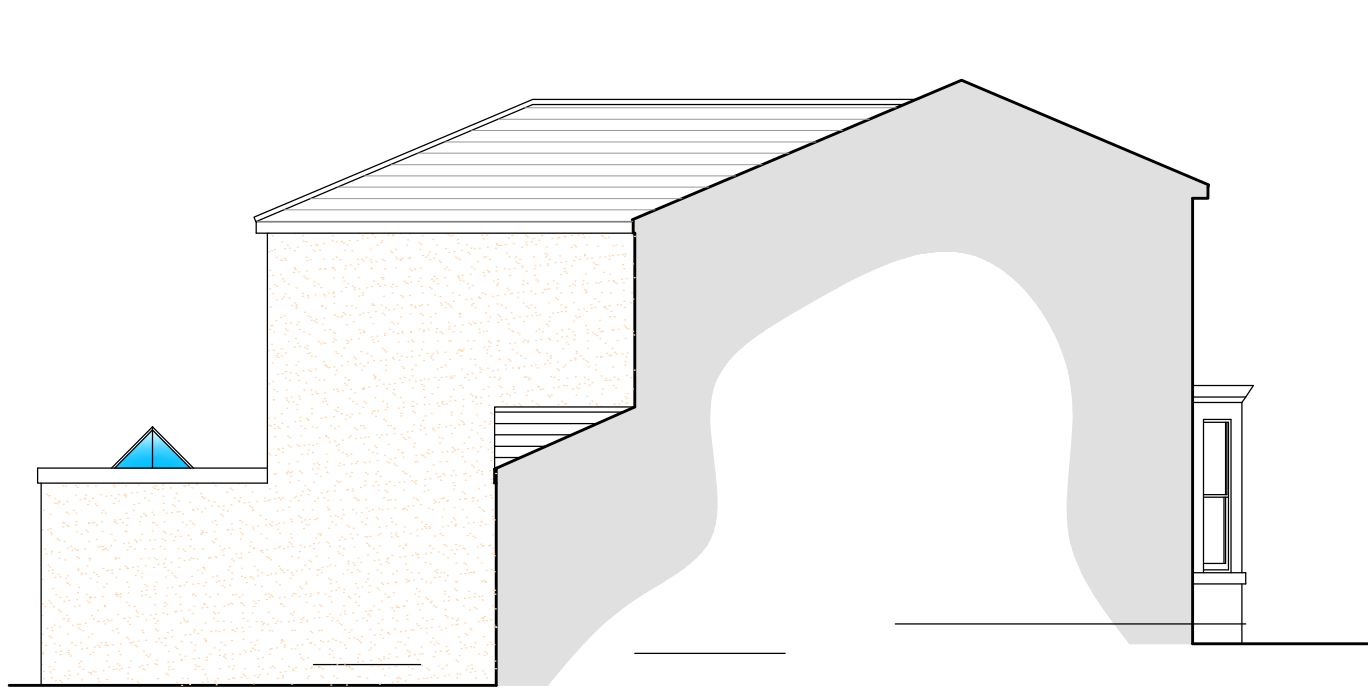


Part Side Elevation

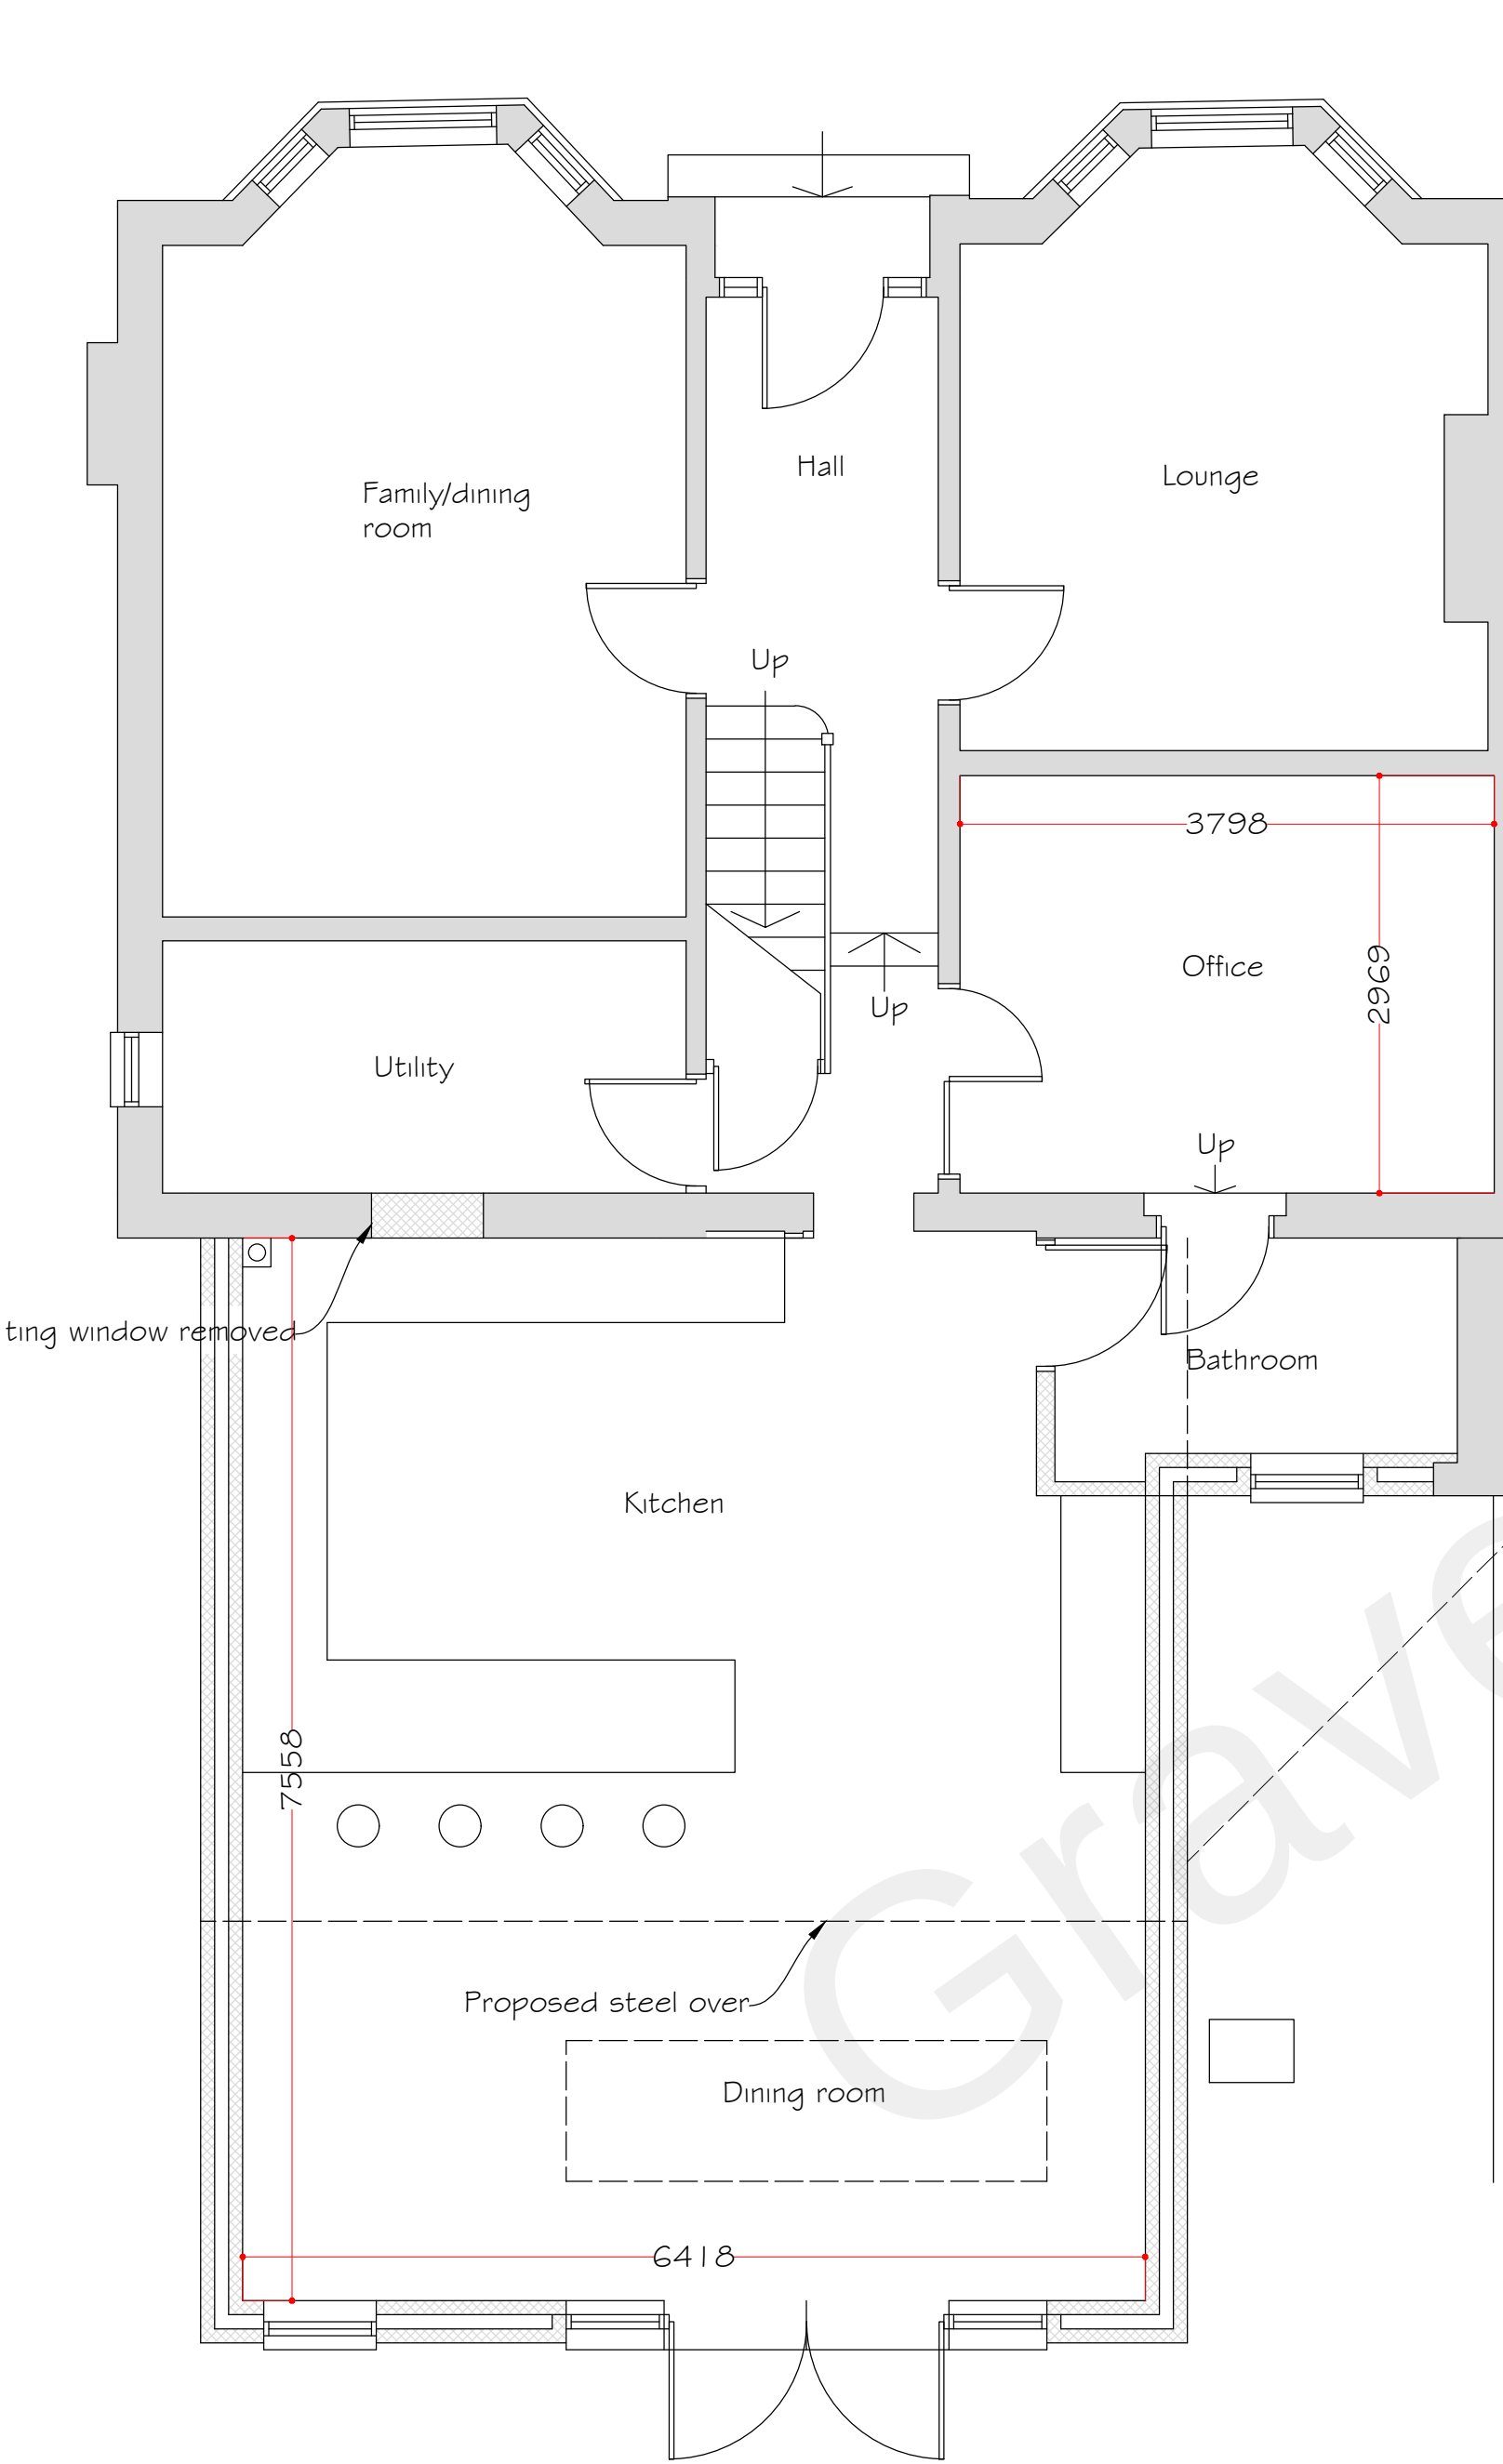


Ground Floor Plan

Scale 1:50

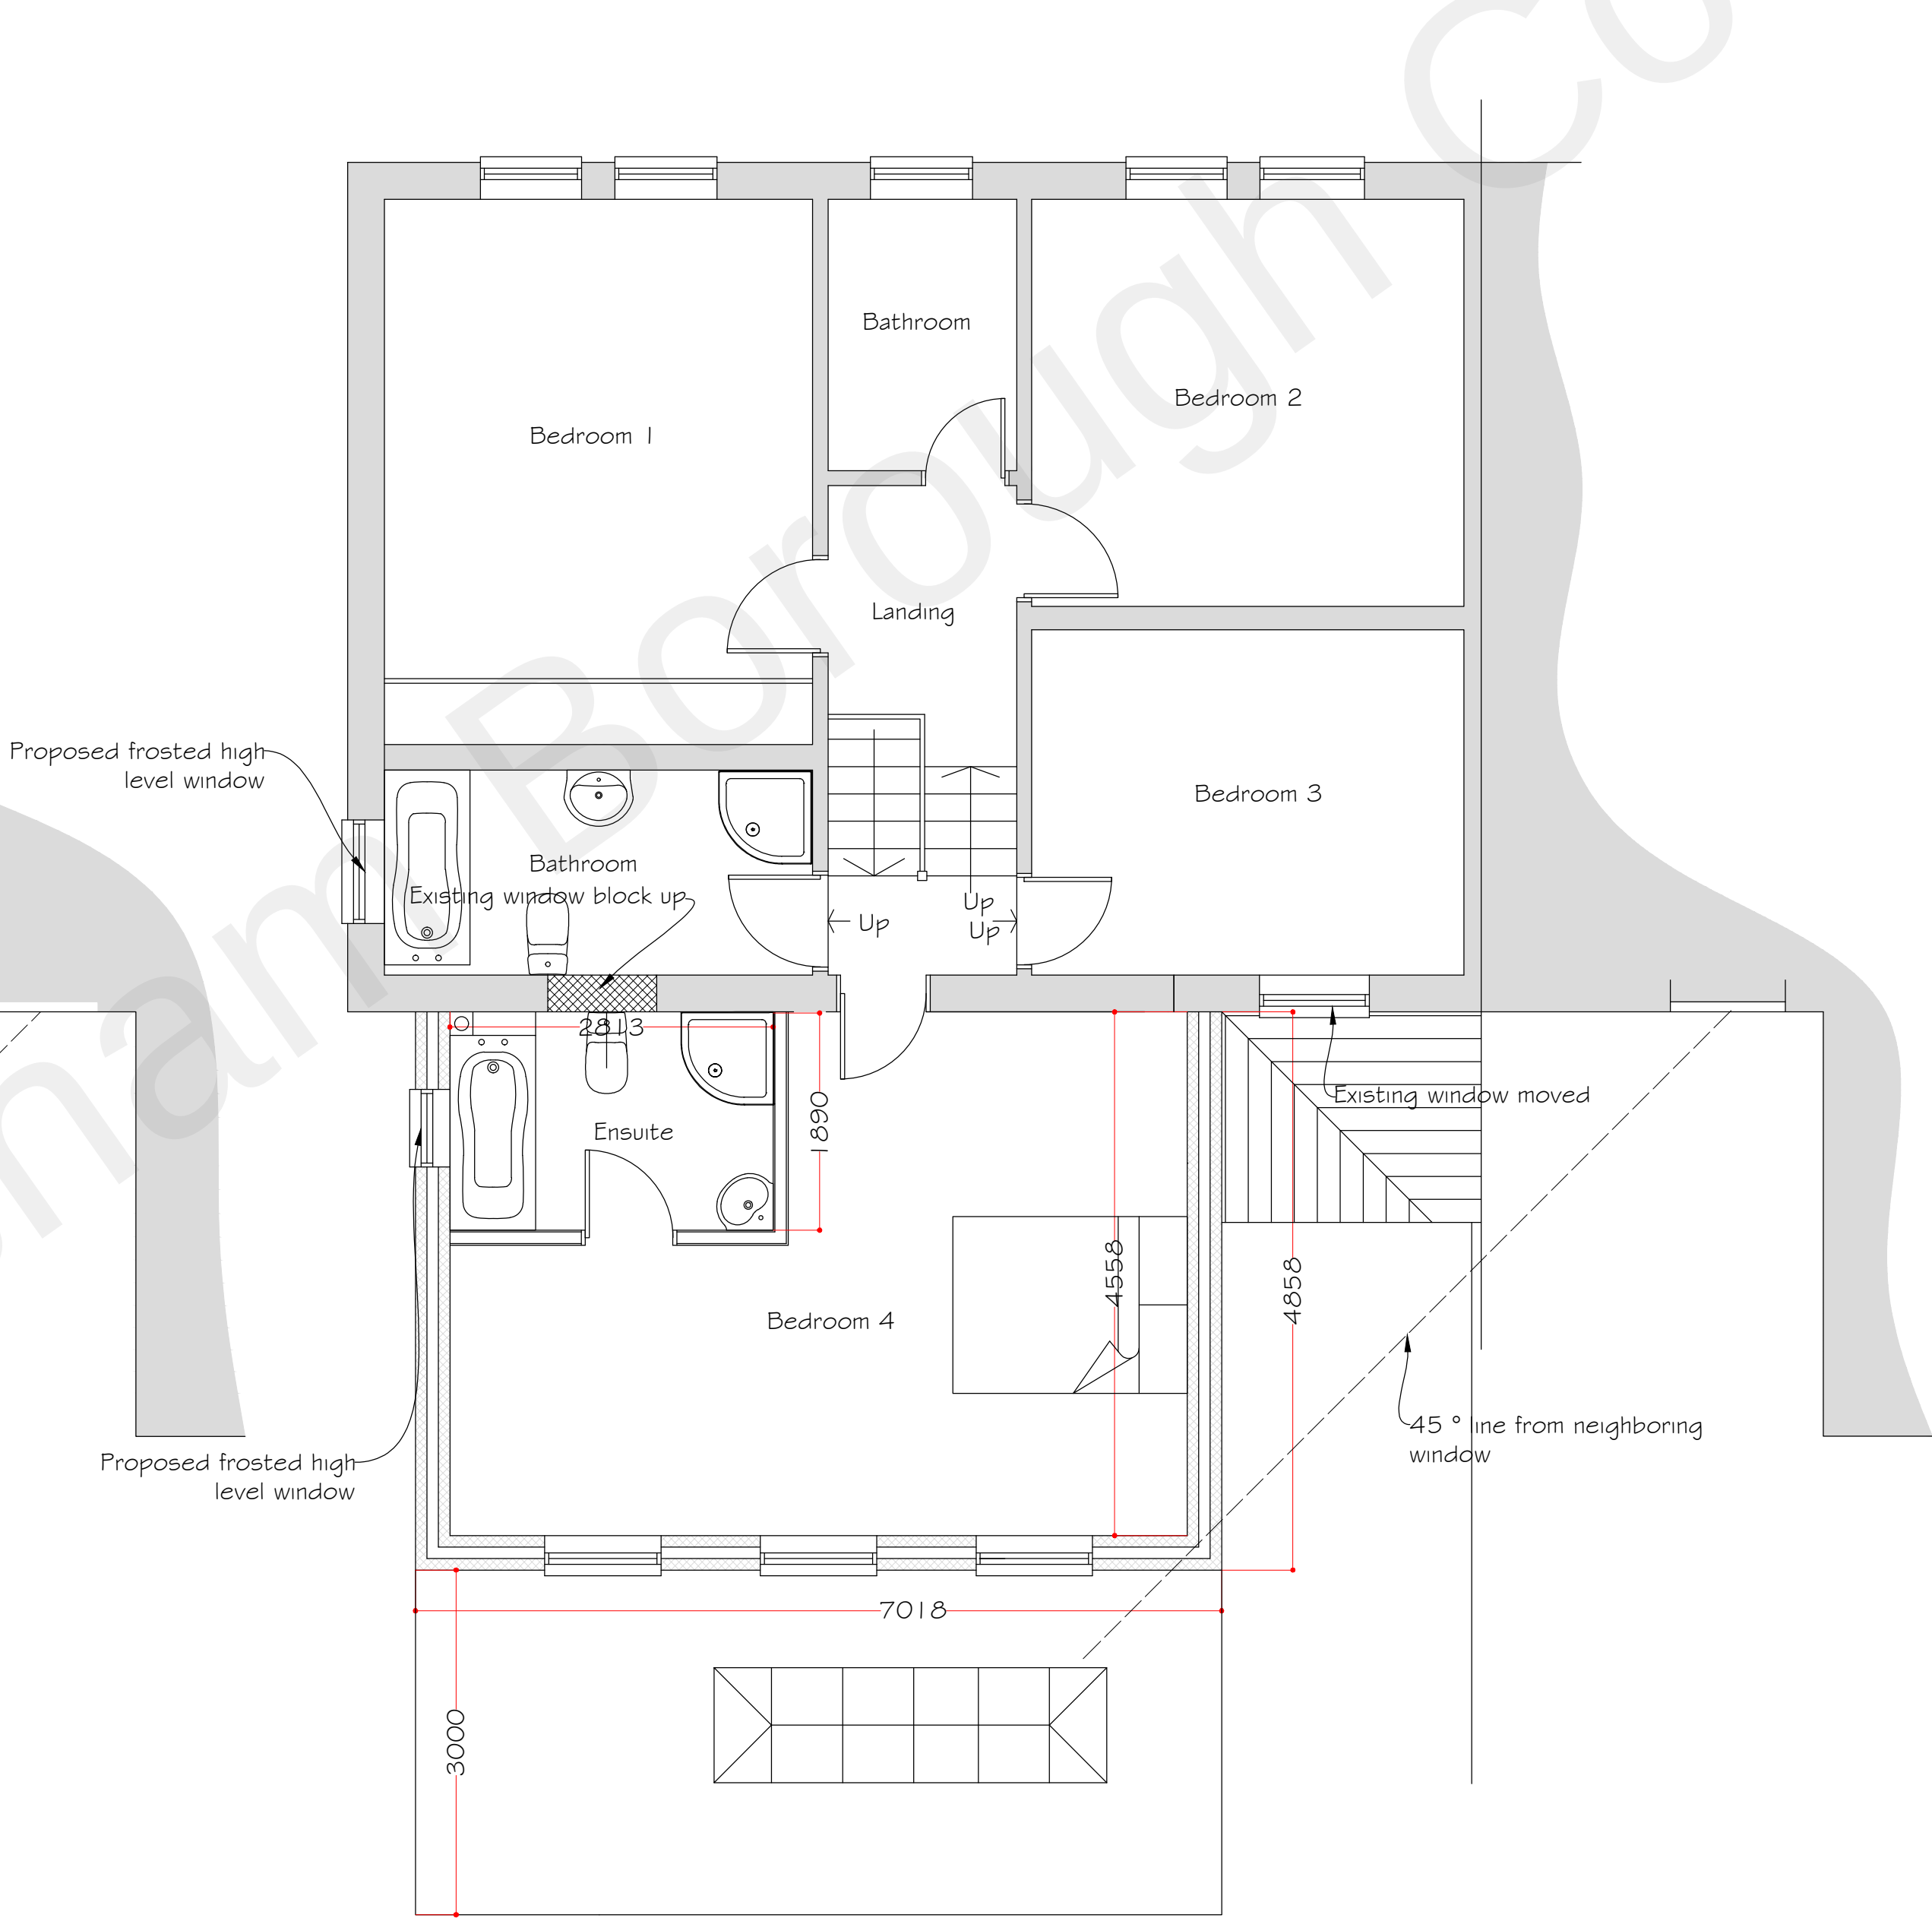

First Floor Plan

Scale 1:50

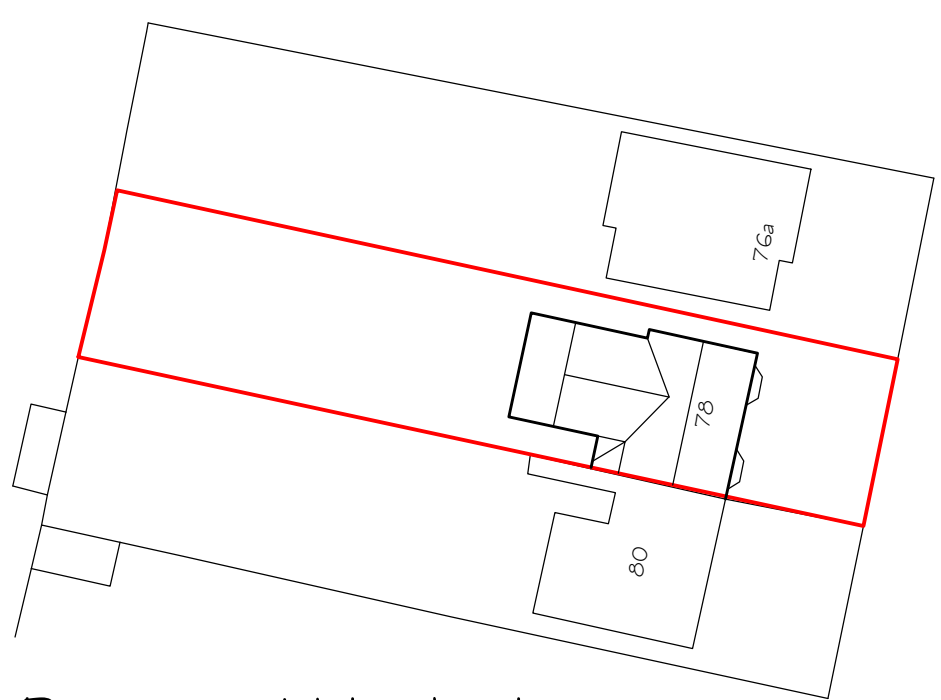

Proposed block plan

Scale 1:500



Rev B- Amended near first floor.
Rev A- Front elevation photo added.

8 December 2021
3 March 2021

Synergy Planning & Property Consultants Ltd Suite 6 Laser Quay Marine City Centre Rochester Kent ME2 4HU	
Client	Mr T Saeed
Address	78 Darnley Road Gravesend
Drawing title	Proposed plans and elevation
Scale	1:100/1:50
Date	December 2020
Drawing No	20/309/02
	B