



Ordnance Survey map extract
based upon Landranger map series
with the permission of the controller of
His Majesty's Stationery Office
Licence No. 100062762
Crown copyright.


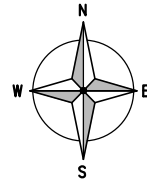


Based upon Ordnance Survey map extract
with the permission of the Controller of
His Majesty's Stationery Office.
Crown copyright.
Licence No. 100020449

 


The drawings comply with VMO2 & VF Standard ICNIRP guidelines.
Designed in accordance with Cornerstone documents: SDN0009 V6.0

ALL DIMENSIONS ARE IN mm UNLESS NOTED OTHERWISE					
N.G.R	E: 563162	N: 173007			
DIRECTIONS TO SITE: HEAD NORTH—EAST ON M25, TAKE THE EXIT TOWARDS DARTFORD/A225/CANTERBURY/M2, AT PARENTH INTERCHANGE, TAKE THE 4TH EXIT ONTO THE A2 SLIP ROAD TO M2/CANTERBURY, MERGE ONTO A2, TAKE THE A2260 EXIT TOWARDS NORTHFLEET/GRAVESEND(W)/EBBSFLEET INT'L, AT THE ROUNDABOUT, TAKE THE 2ND EXIT ONTO THE B262 SLIP ROAD TO NORTHFLEET/GRAVESEND(W) /LONGFIELD/B260, MERGE ONTO HALL RD/B262, AT THE ROUNDABOUT, TAKE THE 3RD EXIT ONTO HALL RD, TURN LEFT ONTO MITCHELL AVE, TURN RIGHT AT THE 1ST CROSS STREET ONTO COLYER RD, TURN RIGHT, DESTINATION WILL BE ON THE RIGHT.					
NOTES:					
B	Grid Ref Label Change	JMS	RWB	16.03.23	
A	Issued for Approval	JMS	RWB	09.12.22	
REV	MODIFICATION	BY	CH	DATE	
 WOLVEY • HINCKLEY • LEICESTERSHIRE • LE10 3JF Tel: +44 (0)1455 222792 Fax: +44 (0)1455 222758					
					
Cell Name					Opt.
NORTH FLEET					A
Cell ID No					
CORNERSTONE	VMO2	VF			
14405137	072563	005356_29			
Site Address / Contact Details					
76 VALE ROAD NORTH FLEET KENT DA11 8BU					
Drawing Title: SITE LOCATION MAPS					
Purpose of issue: PLANNING					Dwg Rev:
Drawing Number: 100					B
Surveyed By: RWD			Original Sheet Size: A3		Pack Issue:
Drawn: JMS	Date: 09.12.22	Checked: RWB	Date: 09.12.22	C	

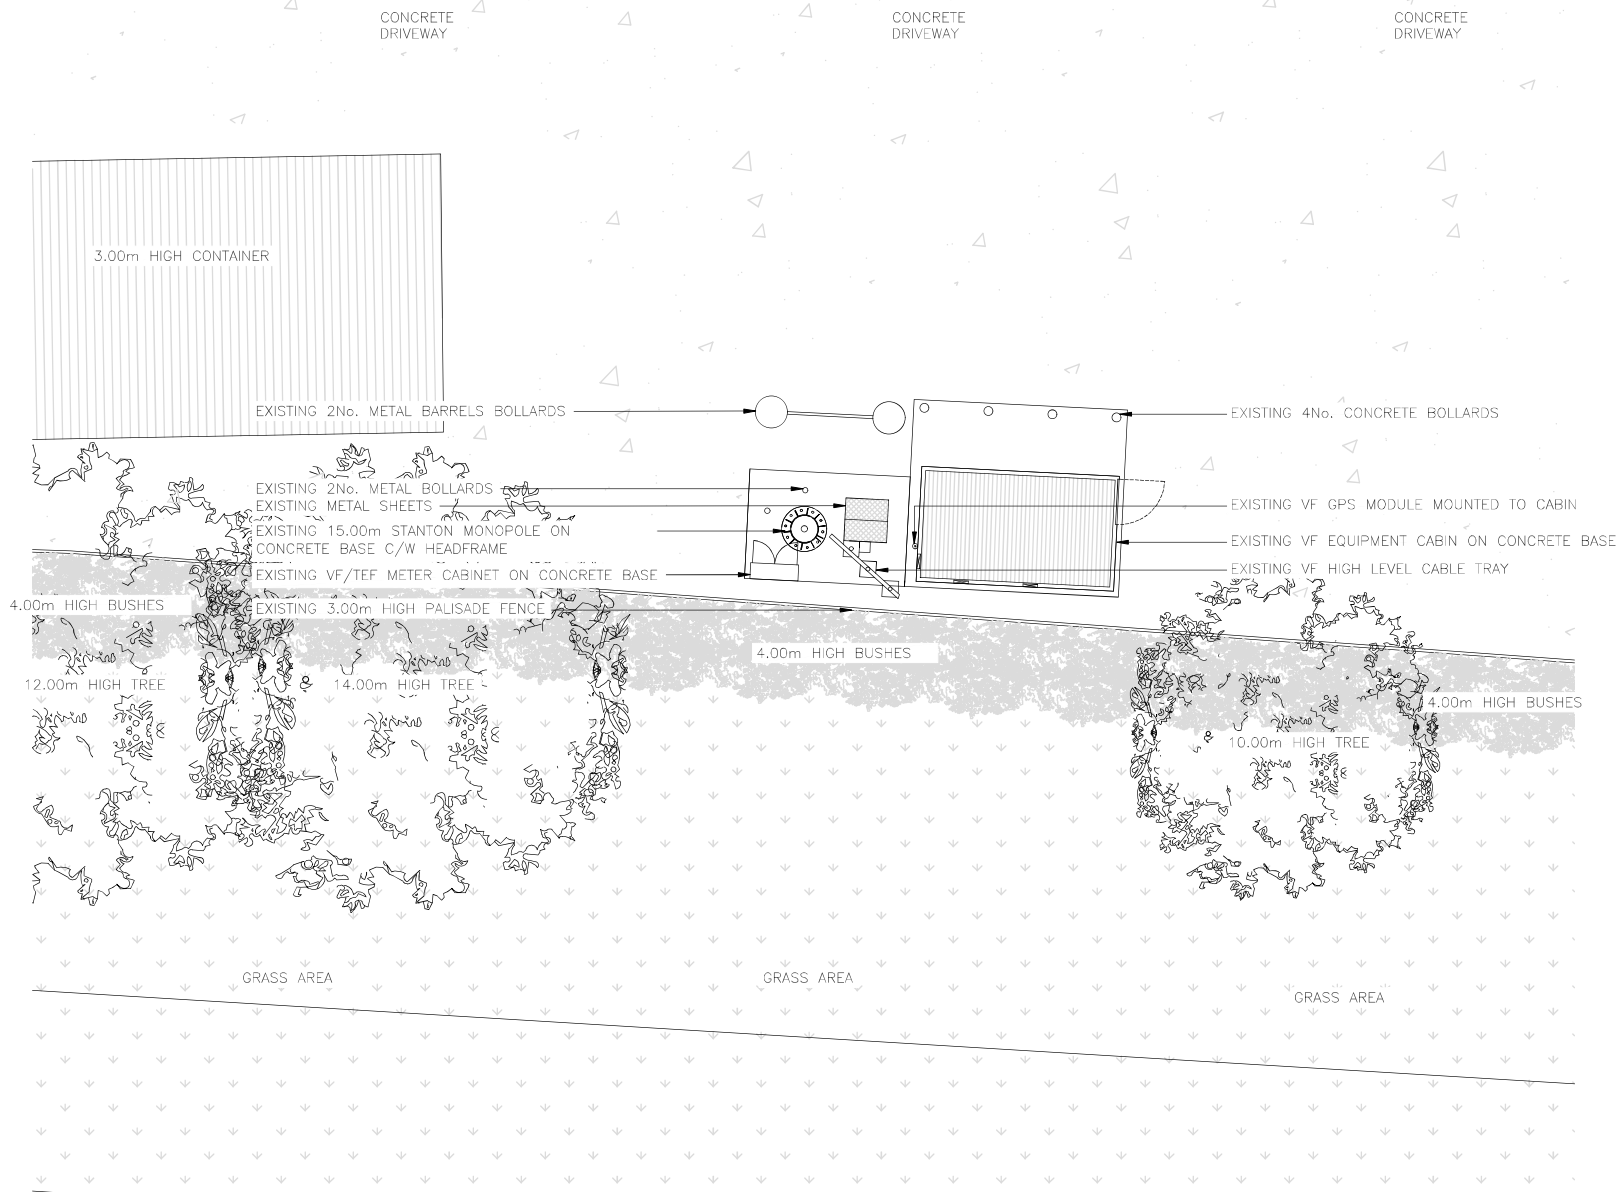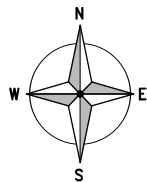

EXISTING SITE PLAN
(1:100)

 

ALL DIMENSIONS ARE IN mm UNLESS NOTED OTHERWISE

N.G.R E: 563162 N: 173007

NOTES:

REV	MODIFICATION	BY	CH	DATE
B	Note Changes	JMS	RWB	16.03.23
A	Issued for Approval	JMS	RWB	09.12.22

GallifordTry
WOLVEY - HINCKLEY - LEICESTERSHIRE - LE10 3JF
Tel: +44 (0)1455 222792 Fax: +44 (0)1455 222758



cornerstone

Cell Name		Opt.
NORTH FLEET		A
Cell ID No		
CORNERSTONE	VMO2	VF
14405137	072563	005356_29

Site Address / Contact Details

76 VALE ROAD
NORTH FLEET
KENT
DA11 8BU

Drawing Title:		
EXISTING SITE PLAN		
Purpose of issue:		Dwg Rev:
PLANNING		
Drawing Number:		B
200		
Surveyed By:	Original Sheet Size:	Pack Issue:
RWD	A3	
Drawn:	Date:	Checked:
JMS	09.12.22	RWB
		Date:
		09.12.22
		C

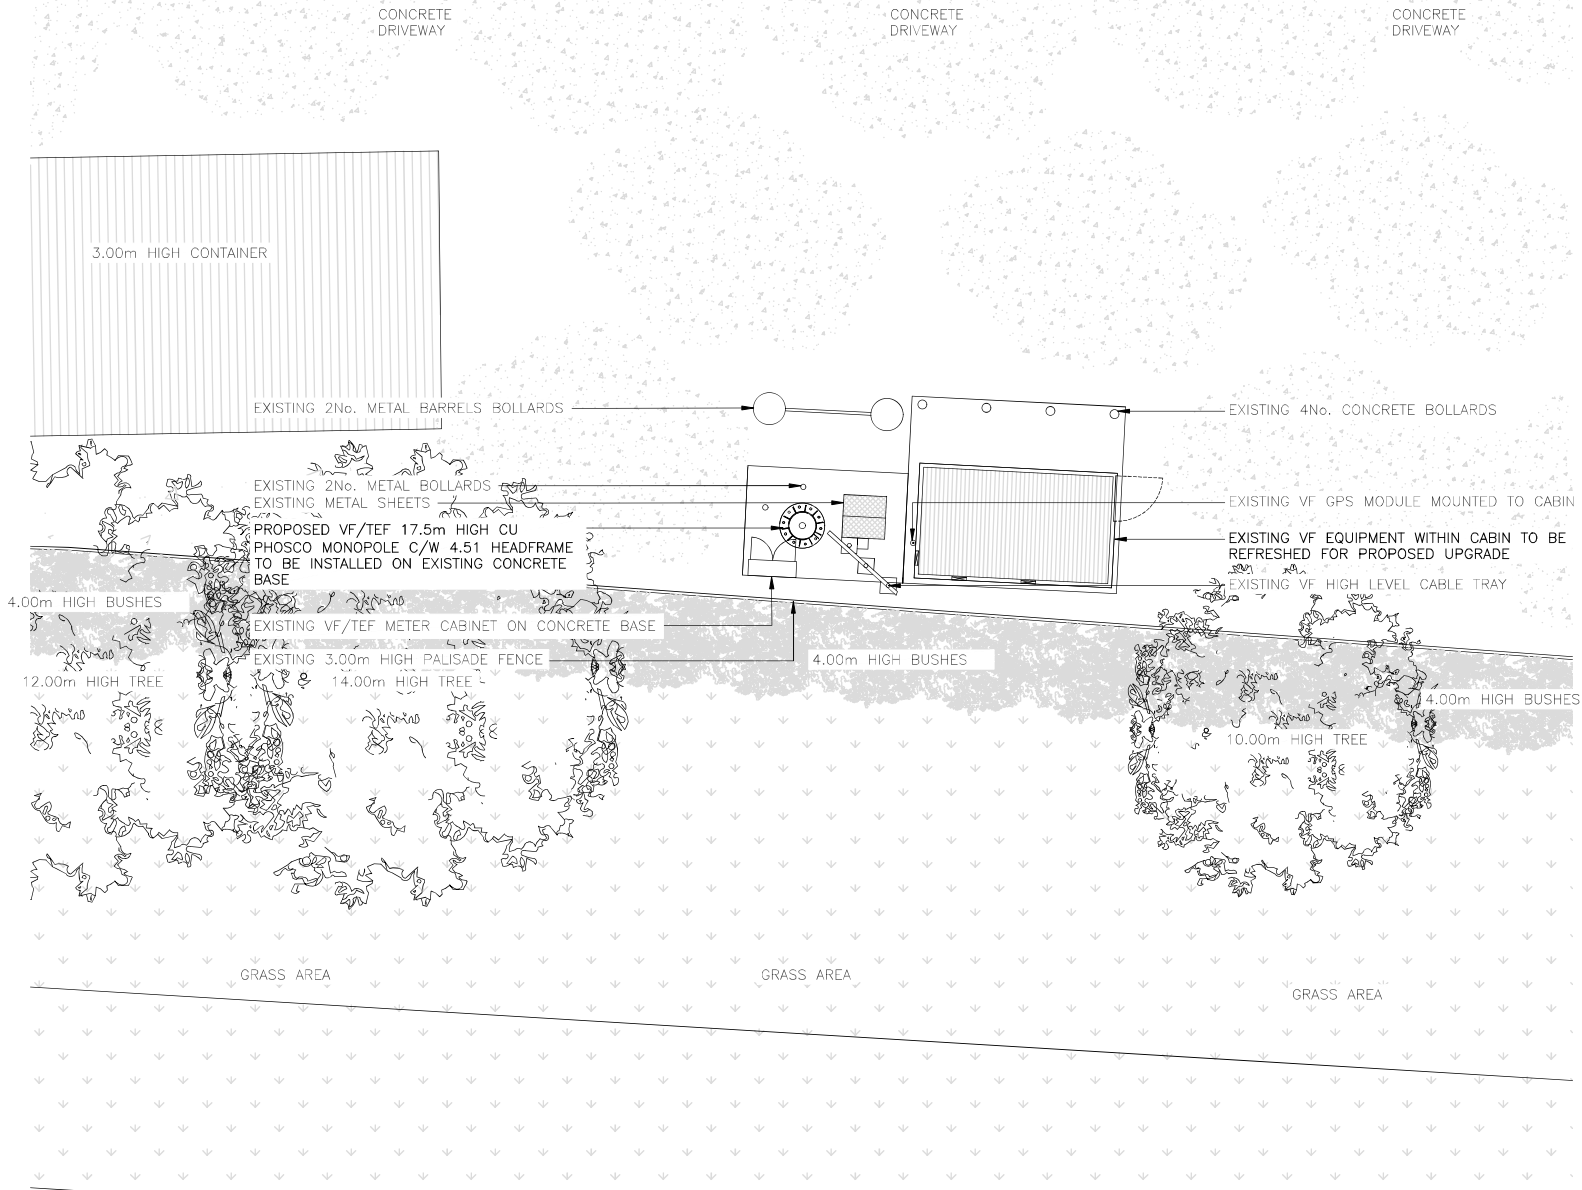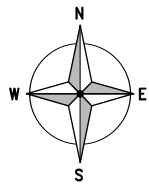

PROPOSED SITE PLAN
(1:100)

The drawings comply with VMO2 & VF Standard ICNIRP guidelines.
Designed in accordance with Cornerstone documents: SDN0009 V6.0

0 1 2 3 4 5m
1:100

ALL DIMENSIONS ARE IN mm UNLESS NOTED OTHERWISE

N.G.R E: 563162 N: 173007

NOTES:

REV	MODIFICATION	BY	CH	DATE
B	Note Changes	JMS	RWB	16.03.23
A	Issued for Approval	JMS	RWB	09.12.22

GallifordTry
WOLVEY - HINCKLEY - LEICESTERSHIRE - LE10 3JF
Tel: +44 (0)1455 222792 Fax: +44 (0)1455 222758

cornerstone

Cell Name
NORTH FLEET

Cell ID No
A

CORNERSTONE	VMO2	VF
14405137	072563	005356_29

Site Address / Contact Details

76 VALE ROAD
NORTH FLEET
KENT
DA11 8BU

Drawing Title:
PROPOSED SITE PLAN

Purpose of issue:
PLANNING

Drawing Number:
201

Surveyed By:
RWD

Original Sheet Size:
A3

Drawn:
JMS


Date:
09.12.22

Checked:
RWB


Date:
09.12.22

Pack Issue:
C

SDNT0005 Version 1.2

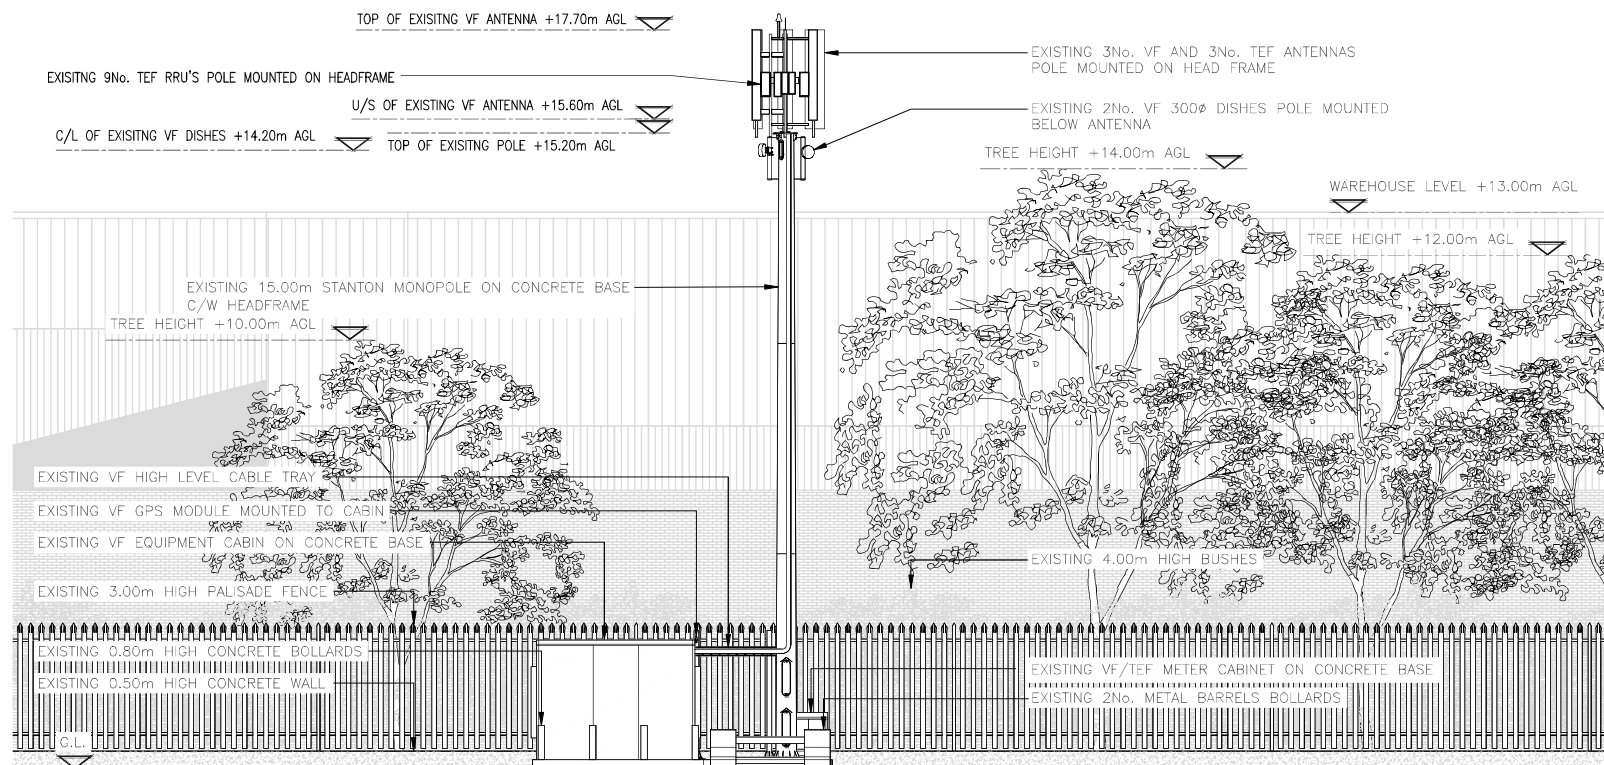

EXISTING SOUTH ELEVATION
(1:125)

 

ALL DIMENSIONS ARE IN mm UNLESS NOTED OTHERWISE

N.G.R E: 563162 N: 173007

NOTES:

B	RRU's Added	JMS	RWB	09.12.22
A	Issued for Approval	JMS	RWB	09.12.22
REV	MODIFICATION	BY	CH	DATE

GallifordTry
WOLVEY - HINCKLEY - LEICESTERSHIRE - LE10 3JF
Tel: +44 (0)1455 222792 Fax: +44 (0)1455 222798

cornerstone

Cell Name
NORTH FLEET

Cell ID No

CORNERSTONE	VMO2	VF
14405137	072563	005356_29

Site Address / Contact Details

76 VALE ROAD
NORTH FLEET
KENT
DA11 8BU


Drawing Title:
EXISTING SITE ELEVATION

Purpose of issue: PLANNING

Drawing Number: 300

Surveyed By: RWD Original Sheet Size: A3
Drawn: JMS Date: 09.12.22 Checked: RWB Date: 09.12.22

SDNT0005 Version 1.2

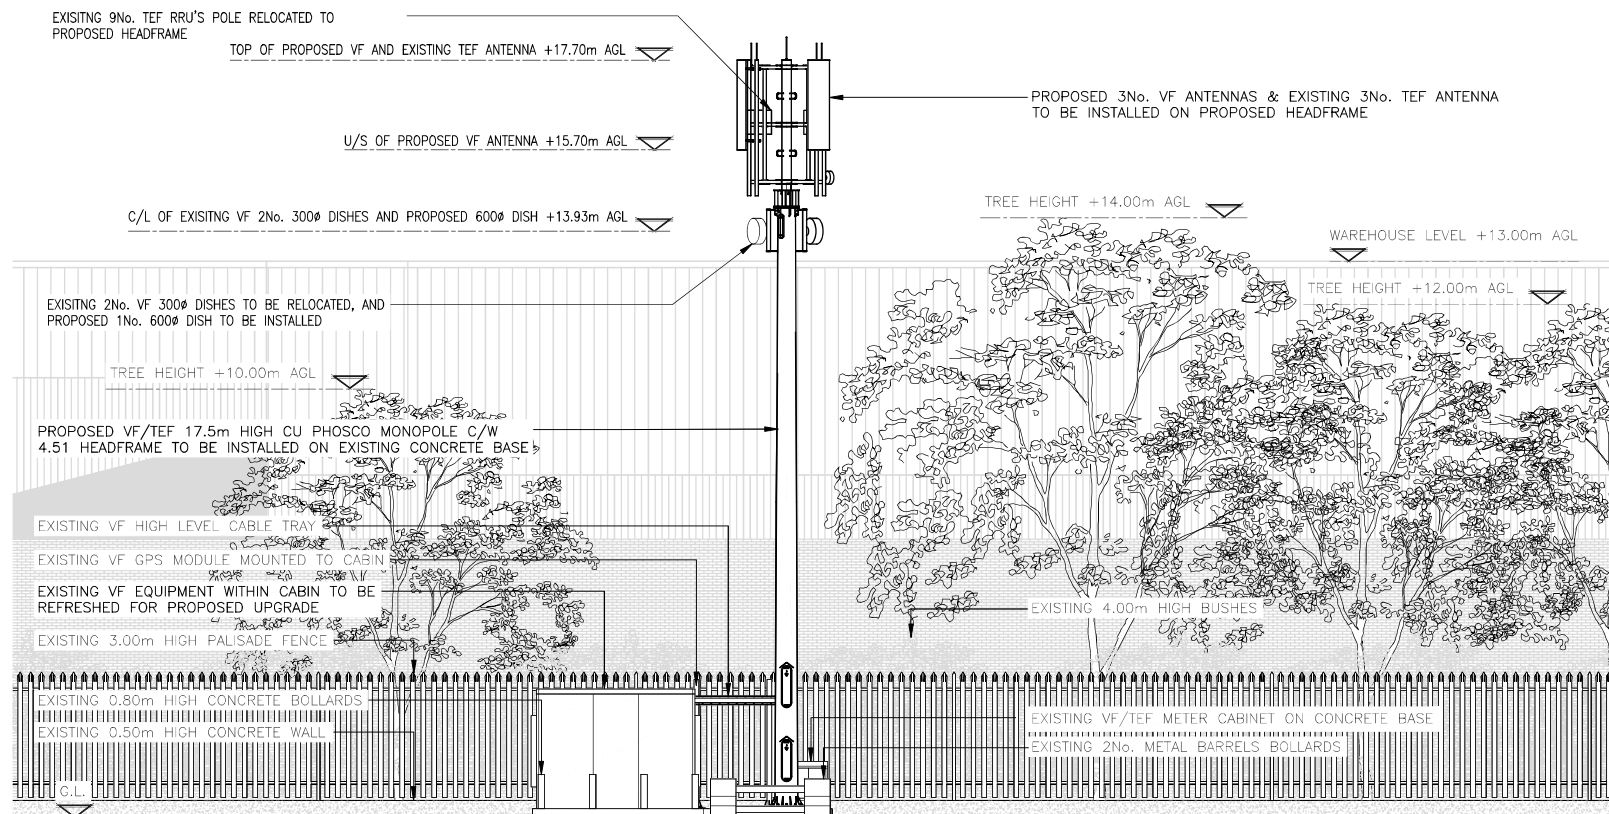

PROPOSED SOUTH ELEVATION
(1:125)

The drawings comply with VMO2 & VF Standard ICNIRP guidelines.
Designed in accordance with Cornerstone documents: SDN0009 V6.0

0 1.25 2.5 3.75 5 6.25m
1:125

ALL DIMENSIONS ARE IN mm UNLESS NOTED OTHERWISE

N.G.R E: 563162 N: 173007

NOTES:

B	RRU's Added	JMS	RWB	16.03.23
A	Issued for Approval	JMS	RWB	09.12.22
REV	MODIFICATION	BY	CH	DATE

GallifordTry
WOLVEY - HINCKLEY - LEICESTERSHIRE - LE10 3JF
Tel: +44 (0)1455 222792 Fax: +44 (0)1455 222798

cornerstone

Cell Name
NORTH FLEET

Cell ID No

CORNERSTONE	VMO2	VF
14405137	072563	005356_29

Site Address / Contact Details

76 VALE ROAD
NORTH FLEET
KENT
DA11 8BU

Drawing Title:
PROPOSED SITE ELEVATION

Purpose of issue: PLANNING

Drawing Number: 301

Surveyed By: RWD	Original Sheet Size: A3	Pack Issue:
Drawn: JMS	Date: 09.12.22	Checked: RWB
Date: 09.12.22	Date: 09.12.22	C