

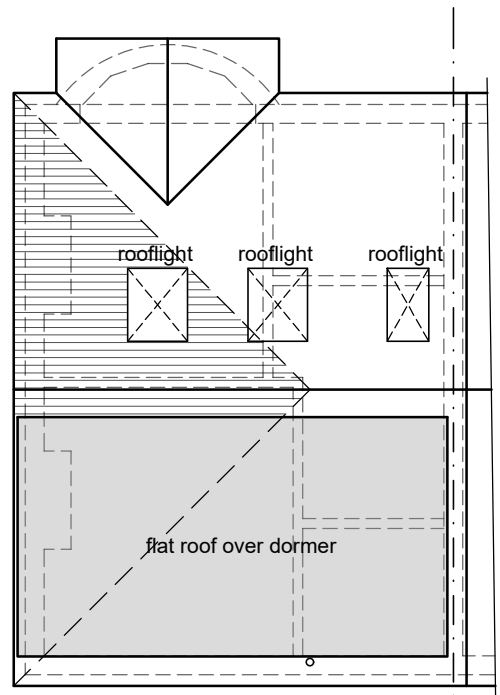
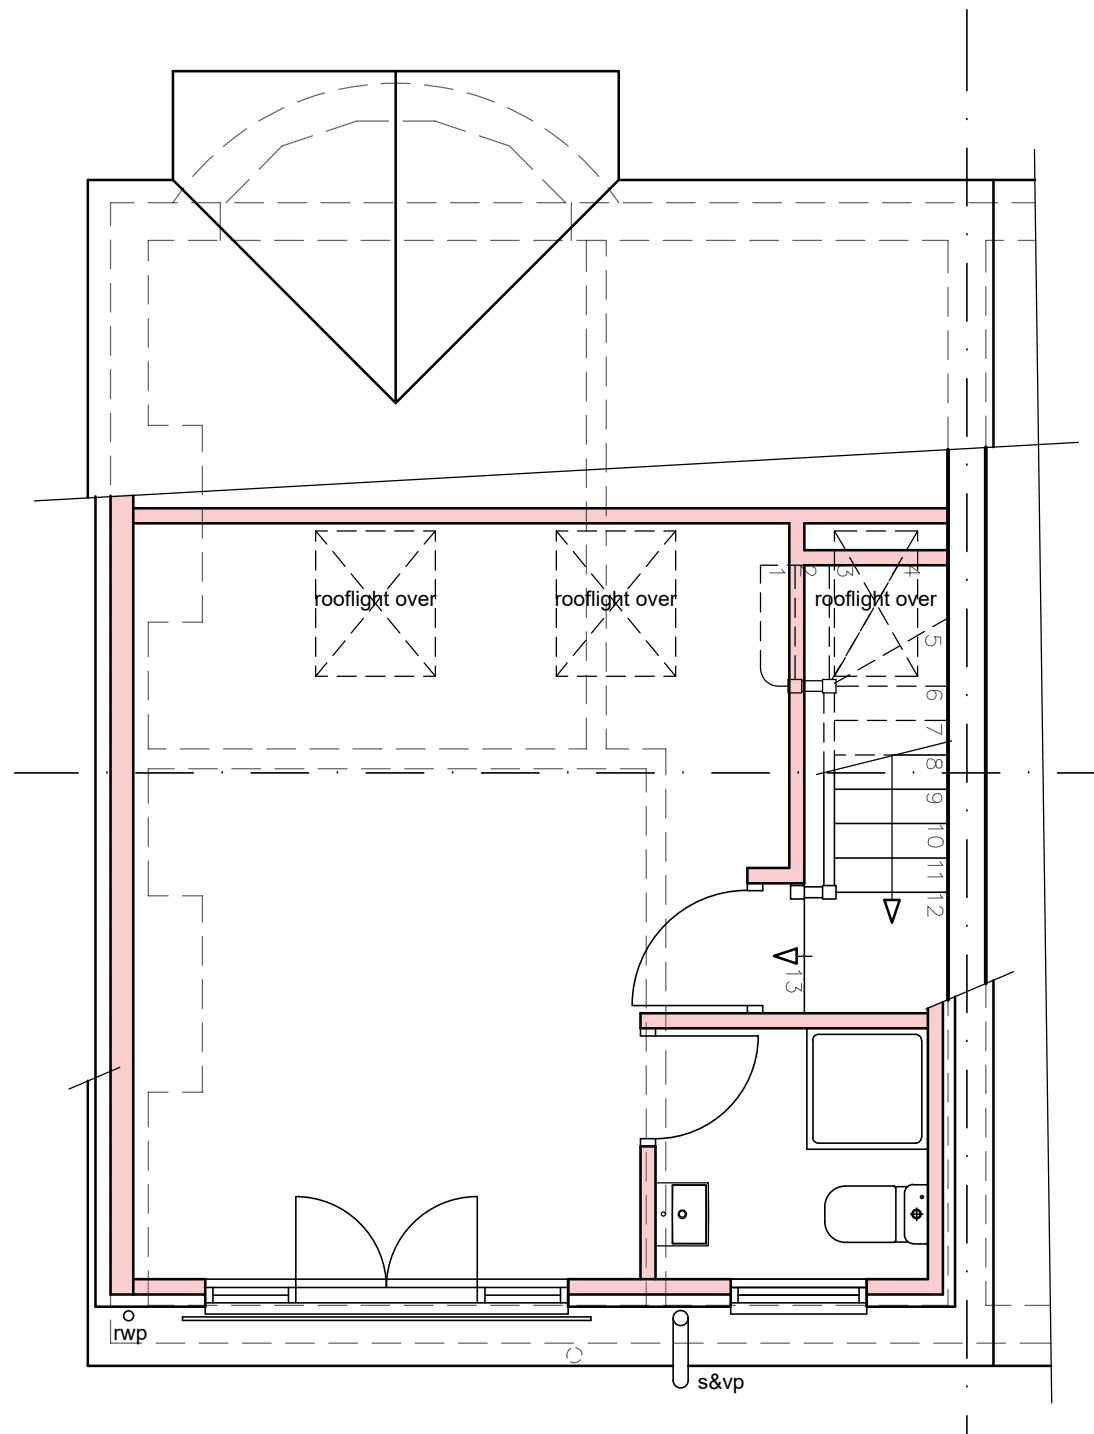
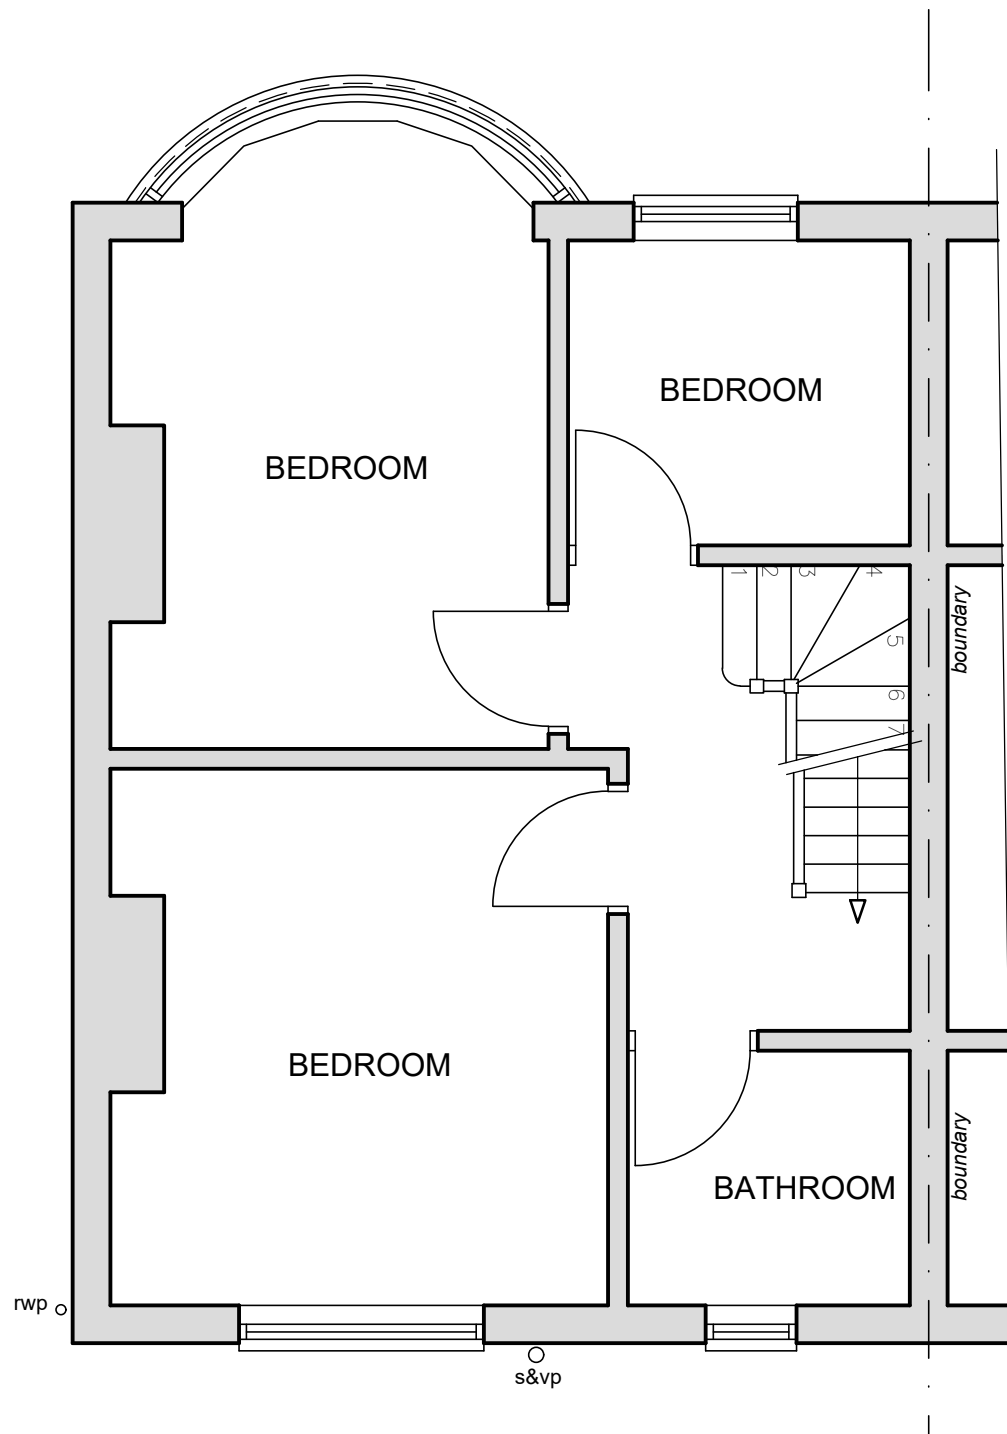


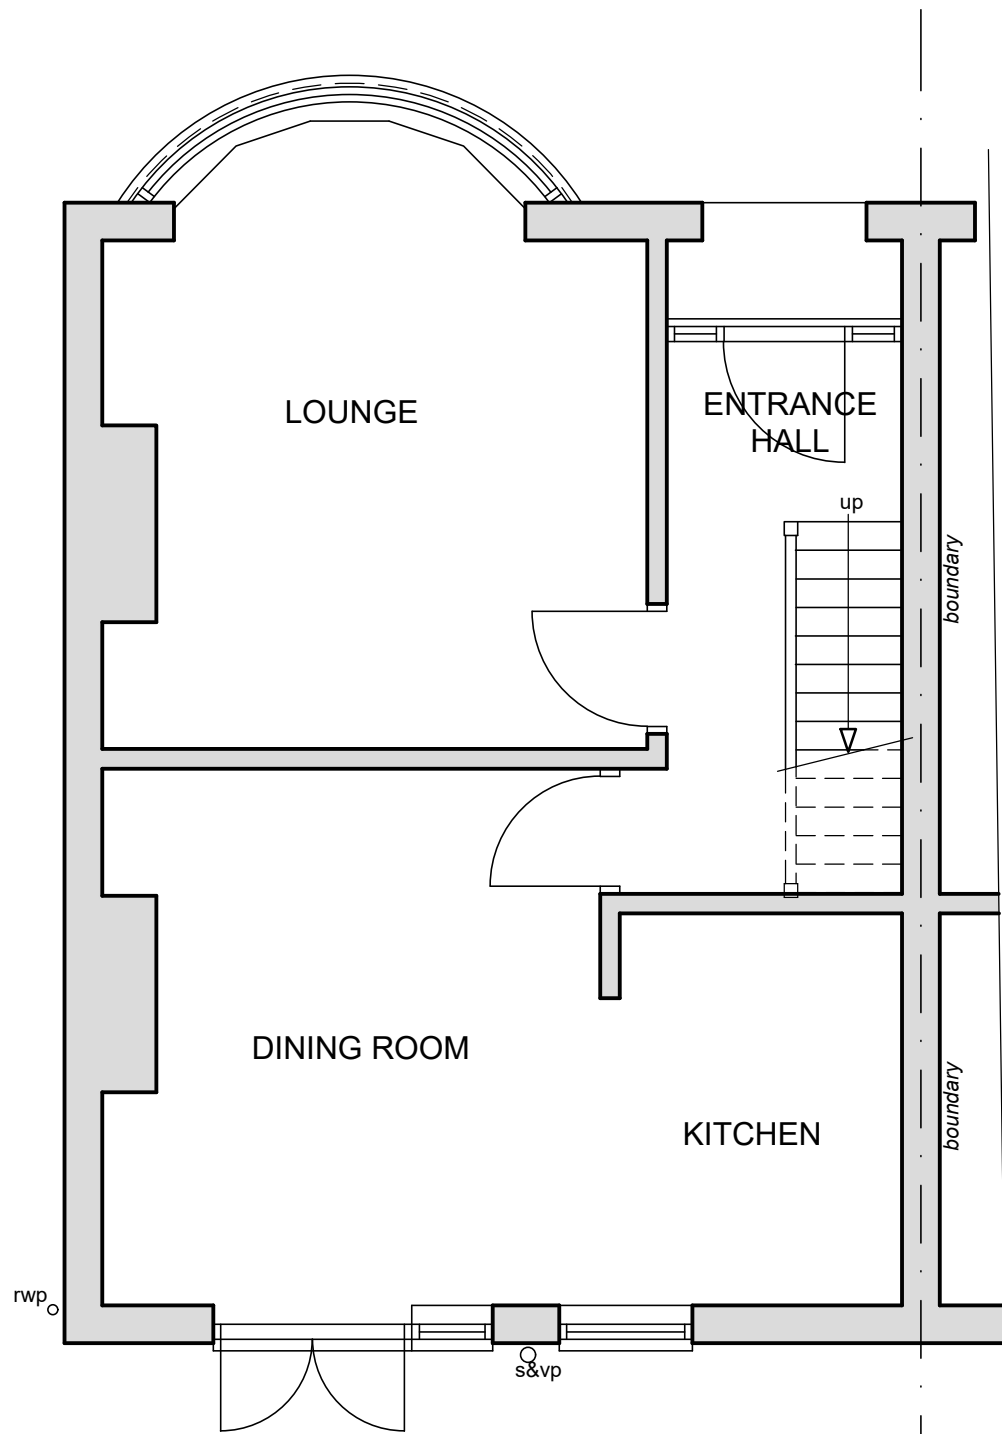


ROOF PLAN (1:100)

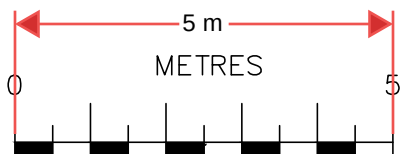




SCALE

SCALE BAR @ 1:100

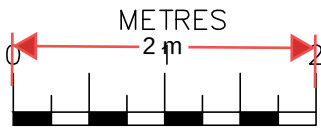

SCALE

SCALE BAR @ 1:50

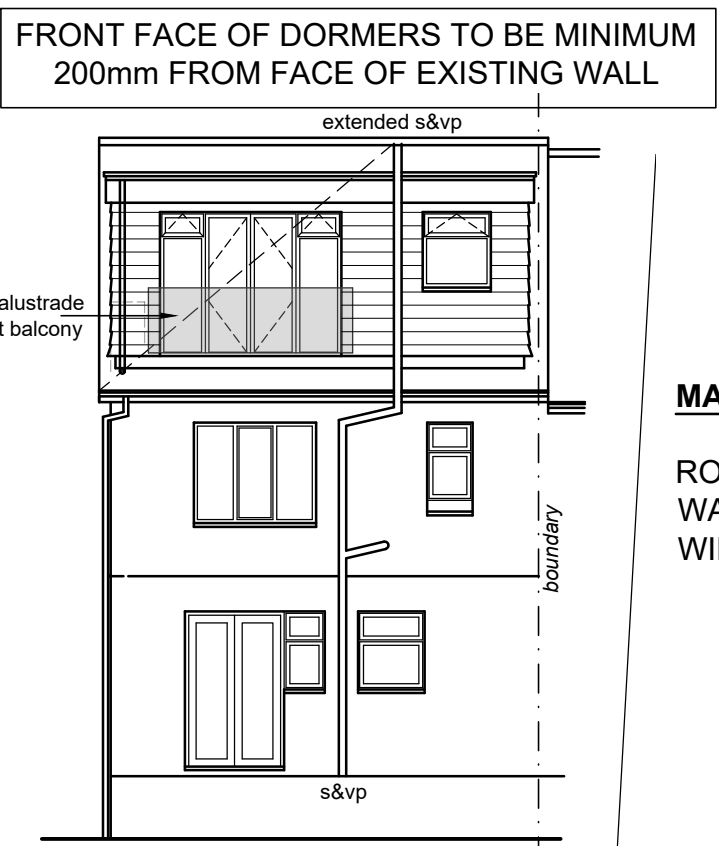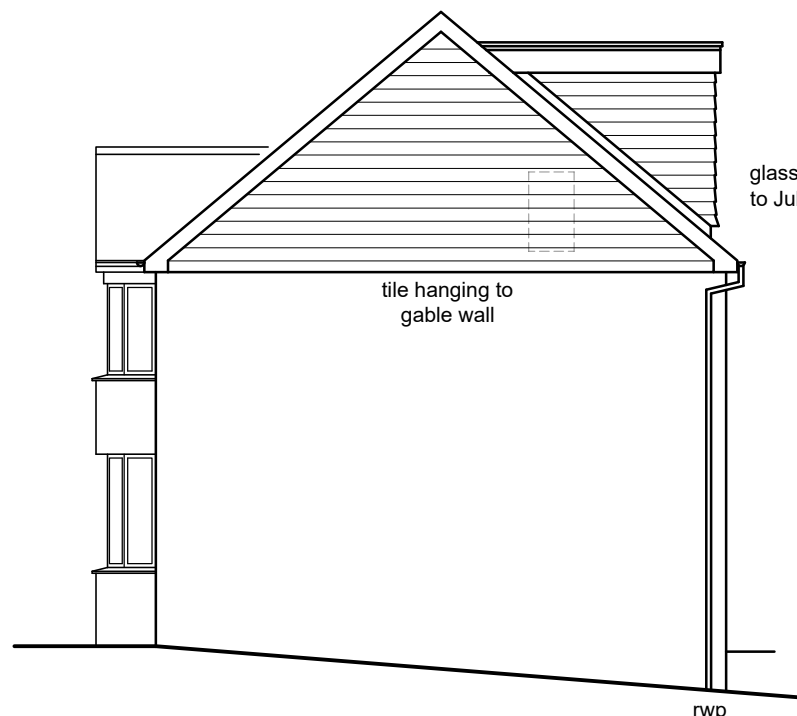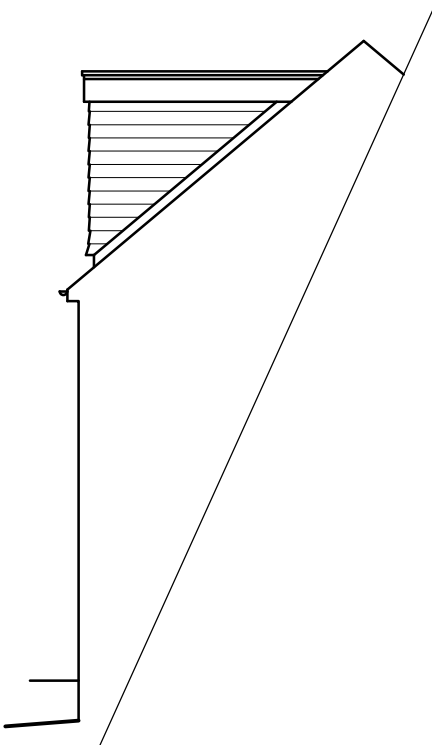

MATERIALS

ROOF - SINGLE PLY MEMBRANE OR FELT TO FLAT ROOF
WALLS - TILE HANGING TO MATCH EXISTING
WINDOWS - WHITE uPVC TO MATCH EXISTING

Date	No	Revision
Penfold Project Services		
Epmarket, Wrotham Road, Meopham, Kent, DA13 0JH Telephone: 01474 816690 e-mail: apenfold448@btinternet.com		
Job Title:	97 BARR ROAD GRAVESEND KENT DA11 0LW	
Dwg Title:	PLANS & ELEVATIONS AS PROPOSED	
Scale:	1:50 & 1:100 @ A2	
Dwg No.:	02	
Date:	November 2023	