

NOTES
Do not scale

Verify all dimensions on site before commencing any work or preparing any shop drawings


All building materials, components and workmanship to comply with the appropriate Public Health Acts, Building Regulations, British & European Standards and Codes of Practice and to the appropriate manufacturers recommendations.

For all specialist work see relevant drawings

All schemes to be set out completely including buildings, roads, drainage and levels prior to the commencement of works

Sites to be checked against Land Registry plans and any necessary Easements to be established


Any discrepancies, errors or omissions to be reported to the architect for further instructions before commencement of works

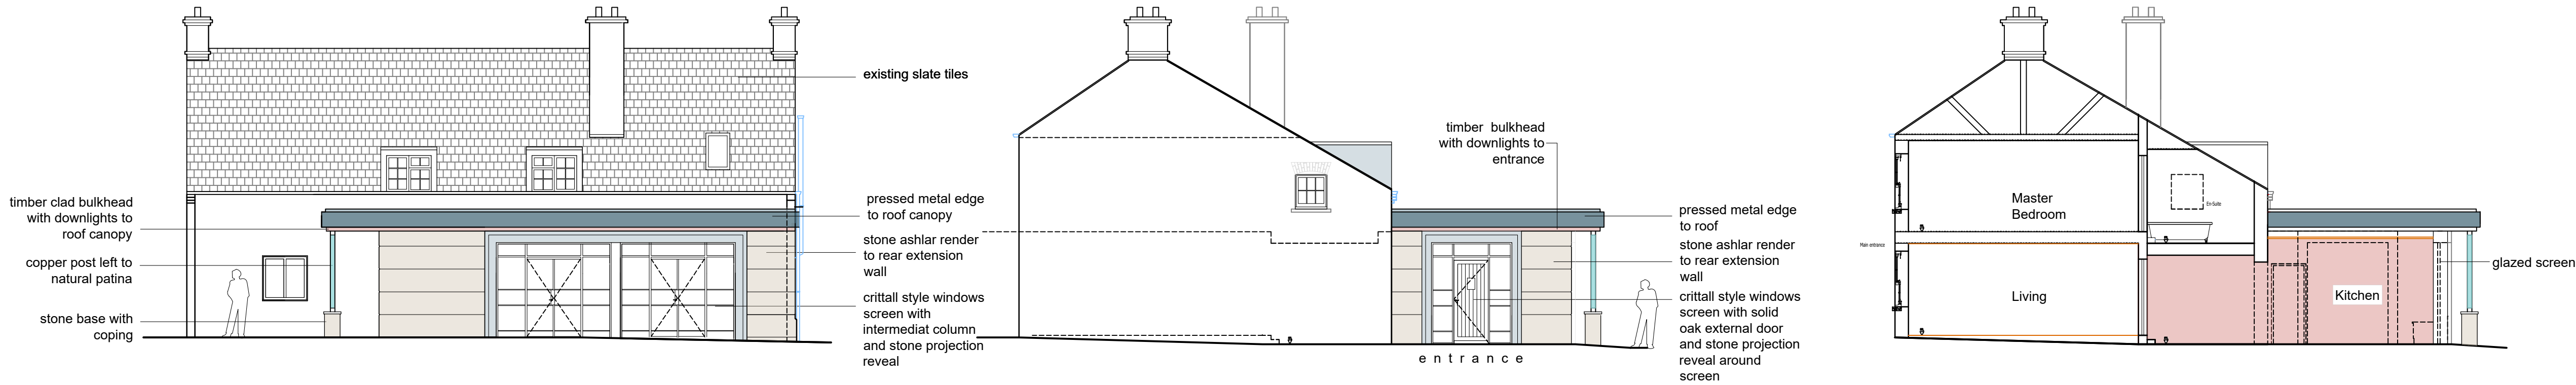


NORTH ELEVATION

EAST ELEVATION


SECTION A - A

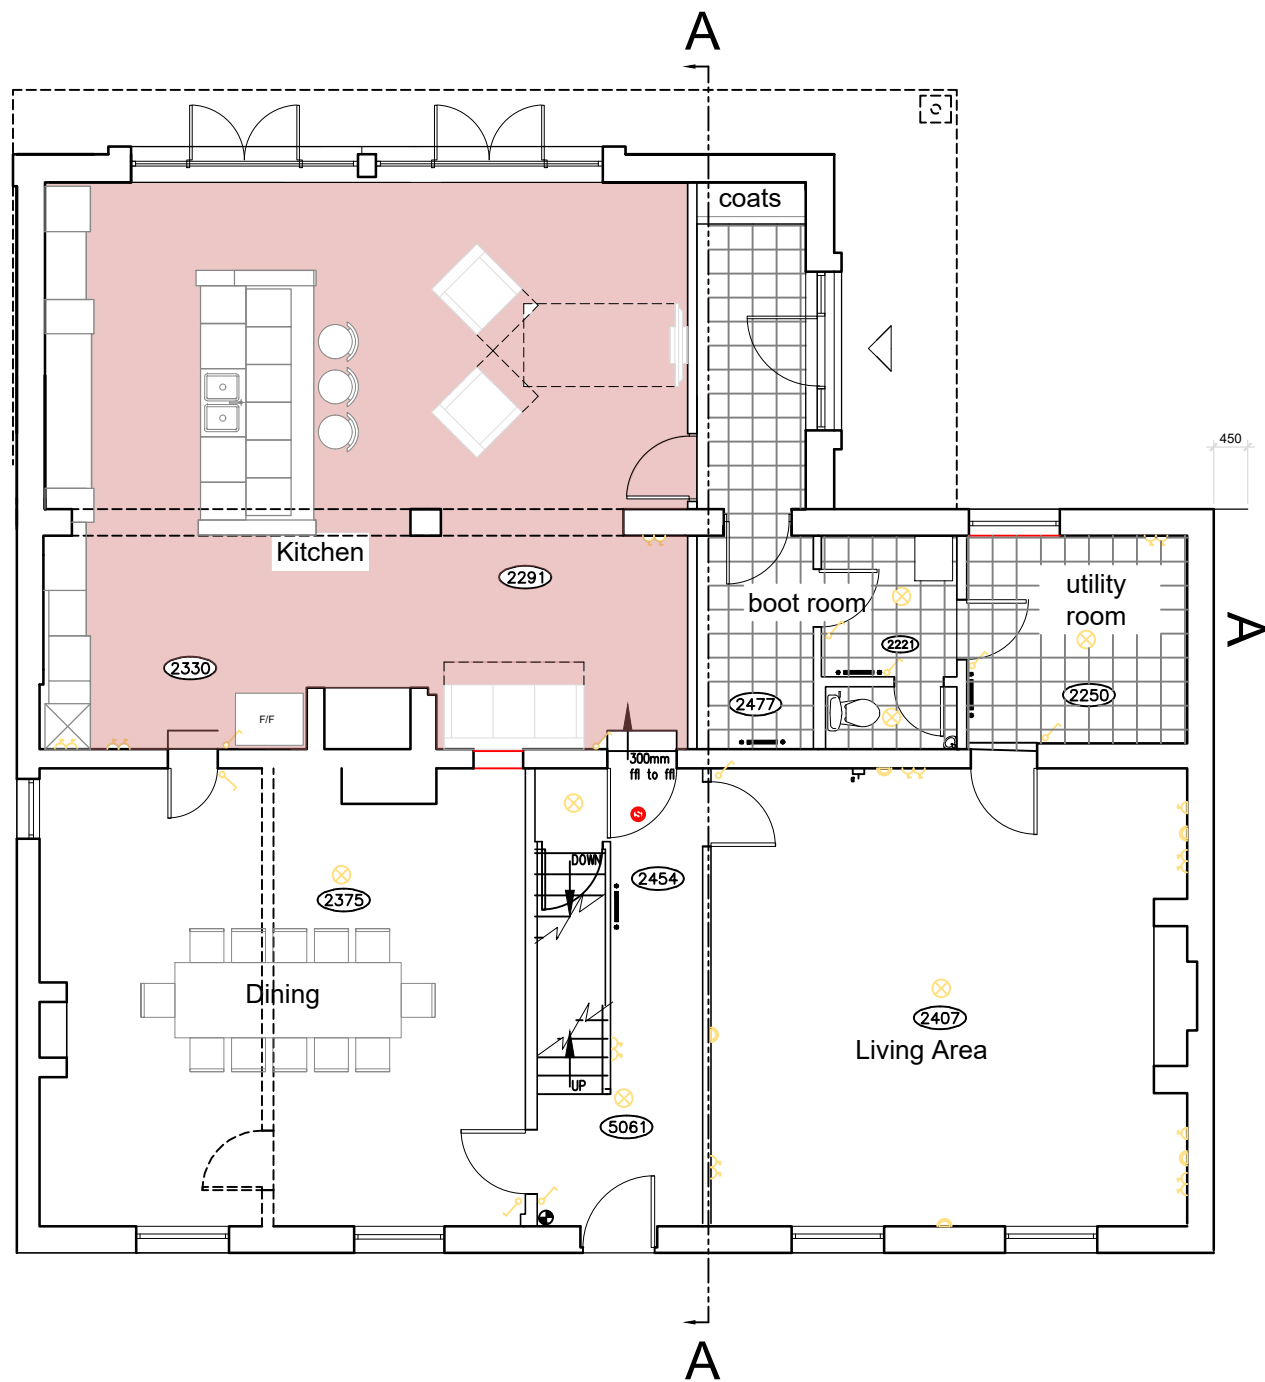


GROUND FLOOR LAYOUT

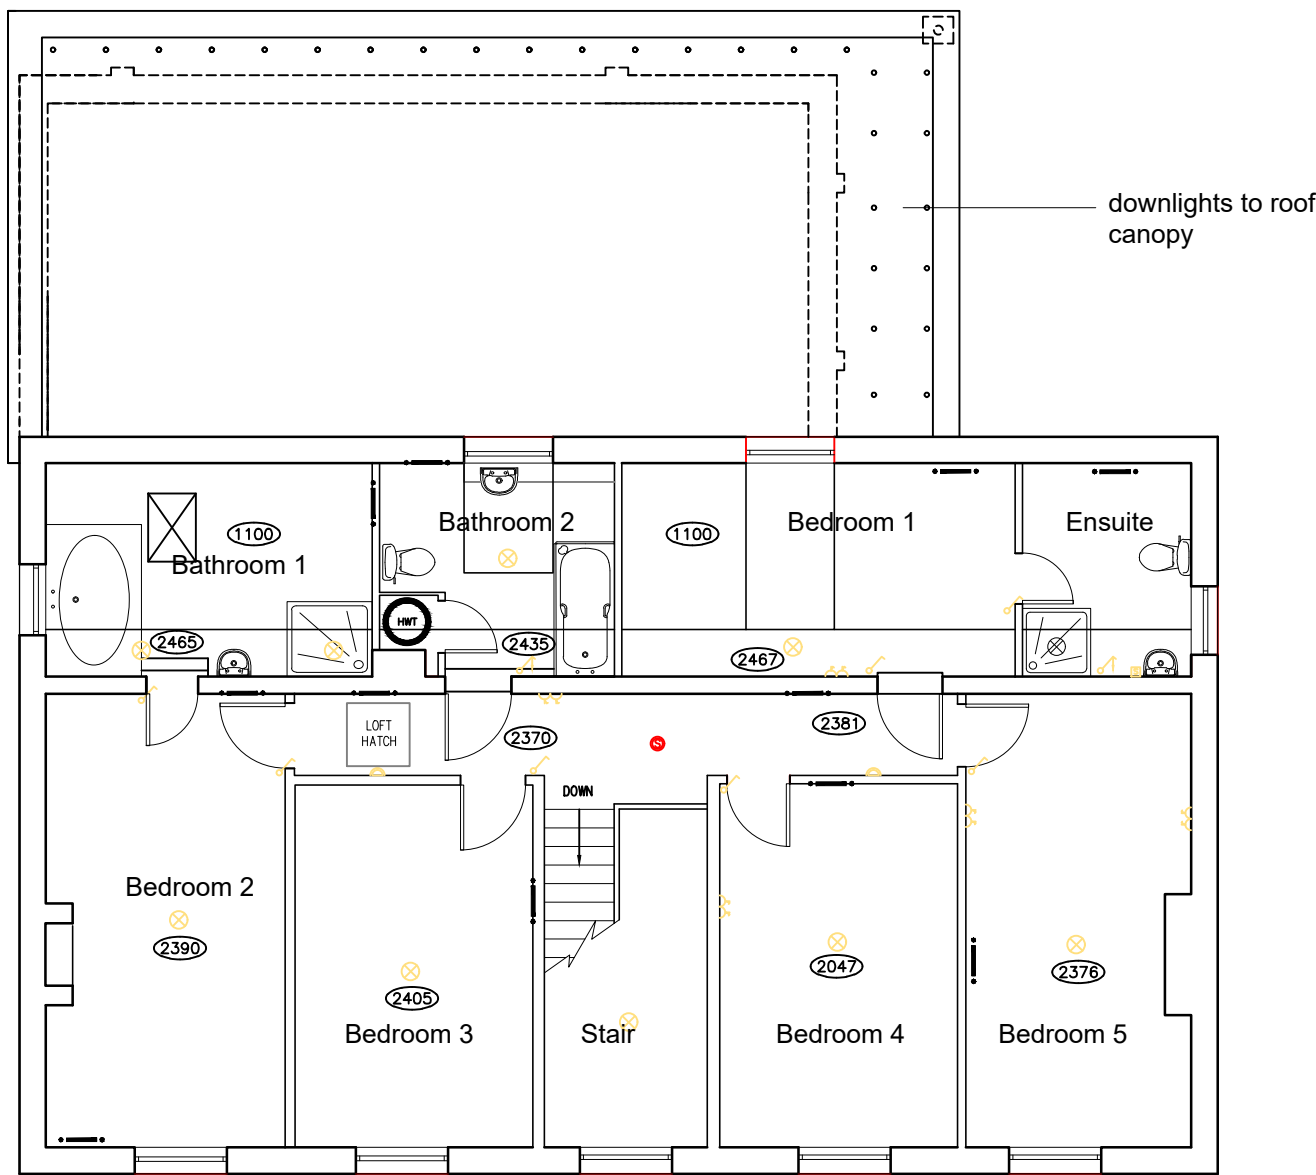


FIRST FLOOR LAYOUT

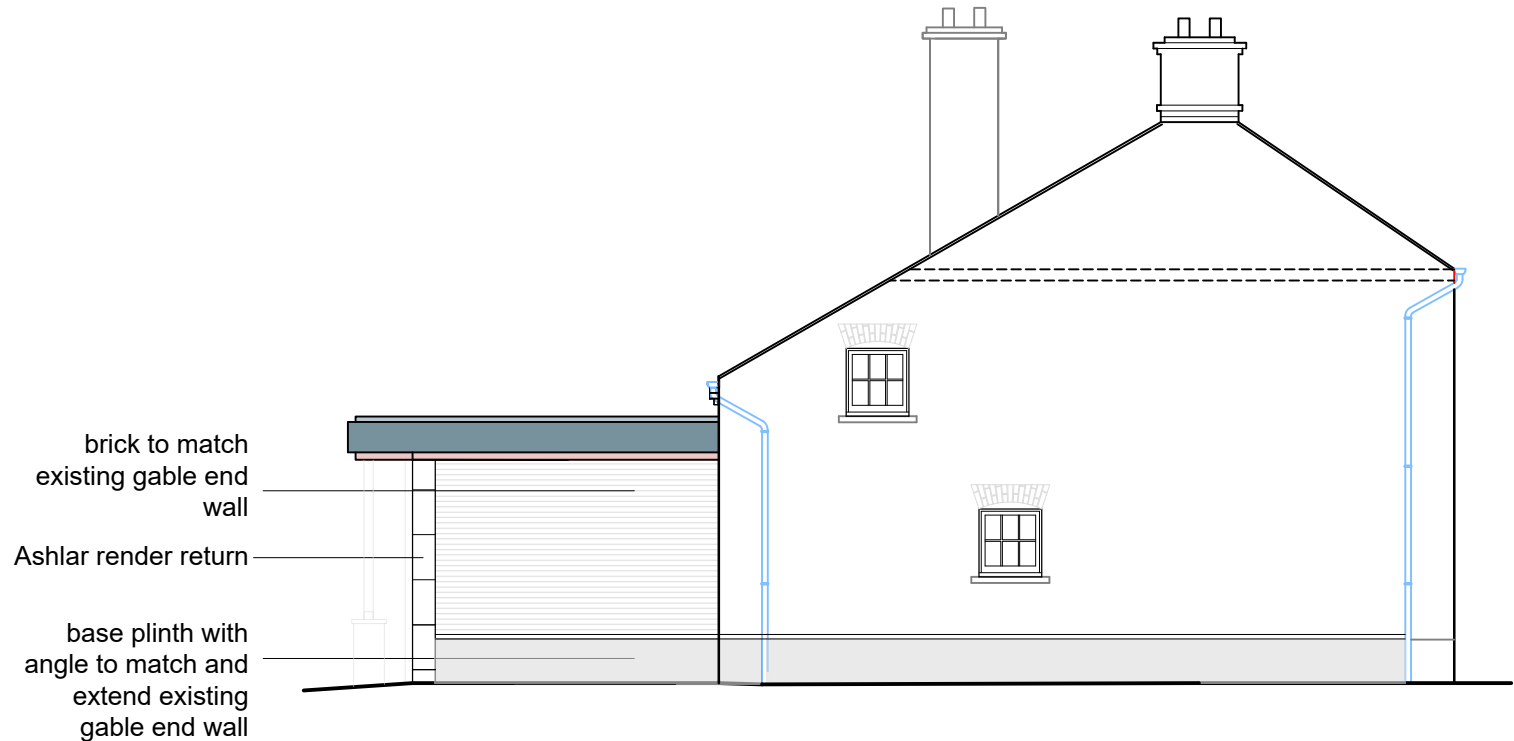


WEST ELEVATION

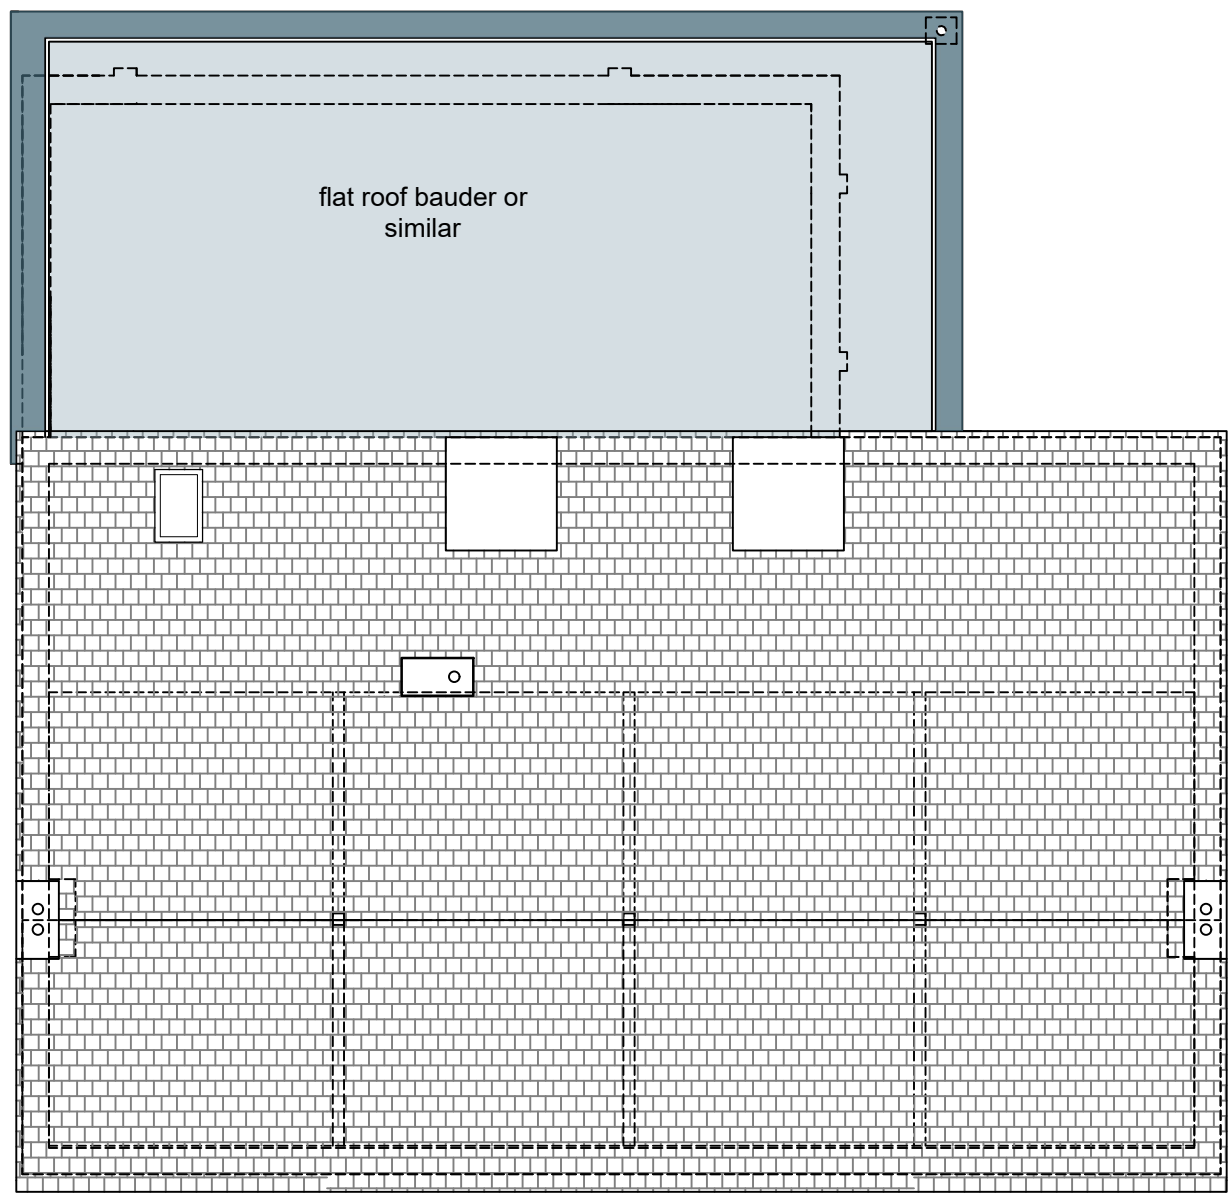

ROOF PLAN

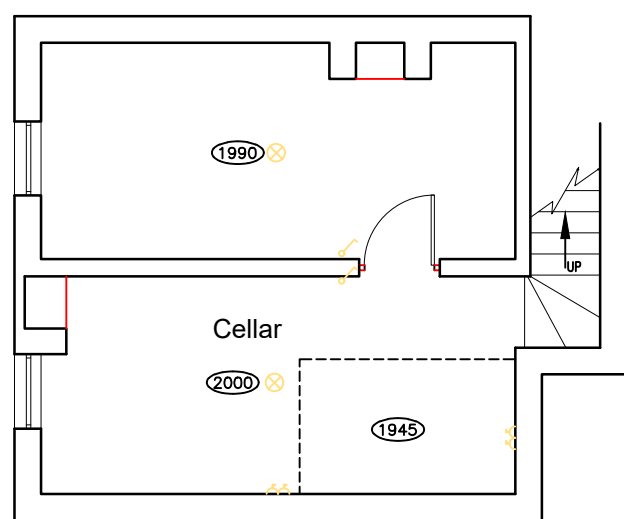

BASEMENT PLAN

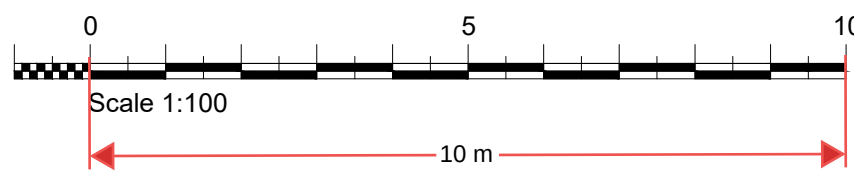

K		
J		
H		
G		
F		
E		
D		
C 23/10/23	Revised to clients instruction	LDM
B 06/10/23	Revised to clients instruction	LDM
A 06/10/23	Revised to clients instruction	LDM
Date	Revisions	By

DAC

Architects

21 Stone Street, Gravesend, Kent, DA11 0NP
Tel: 01474 566996 Fax: 01474 320374
Design@DACarchitects.co.uk

Project Title	SHORNE HOUSE	
Client	MR COLIN FARRELL GRAVESEND RD GRAVESEND KENT DA12 3JP	
Drawing Title	PLANS ELEVATIONS SECTION AS PROPOSED	
Scale	Date	Drawn By
1:100	21/07/23	LDM
Project No.	Dwg. No.	Rev.
5433	P-04	C