


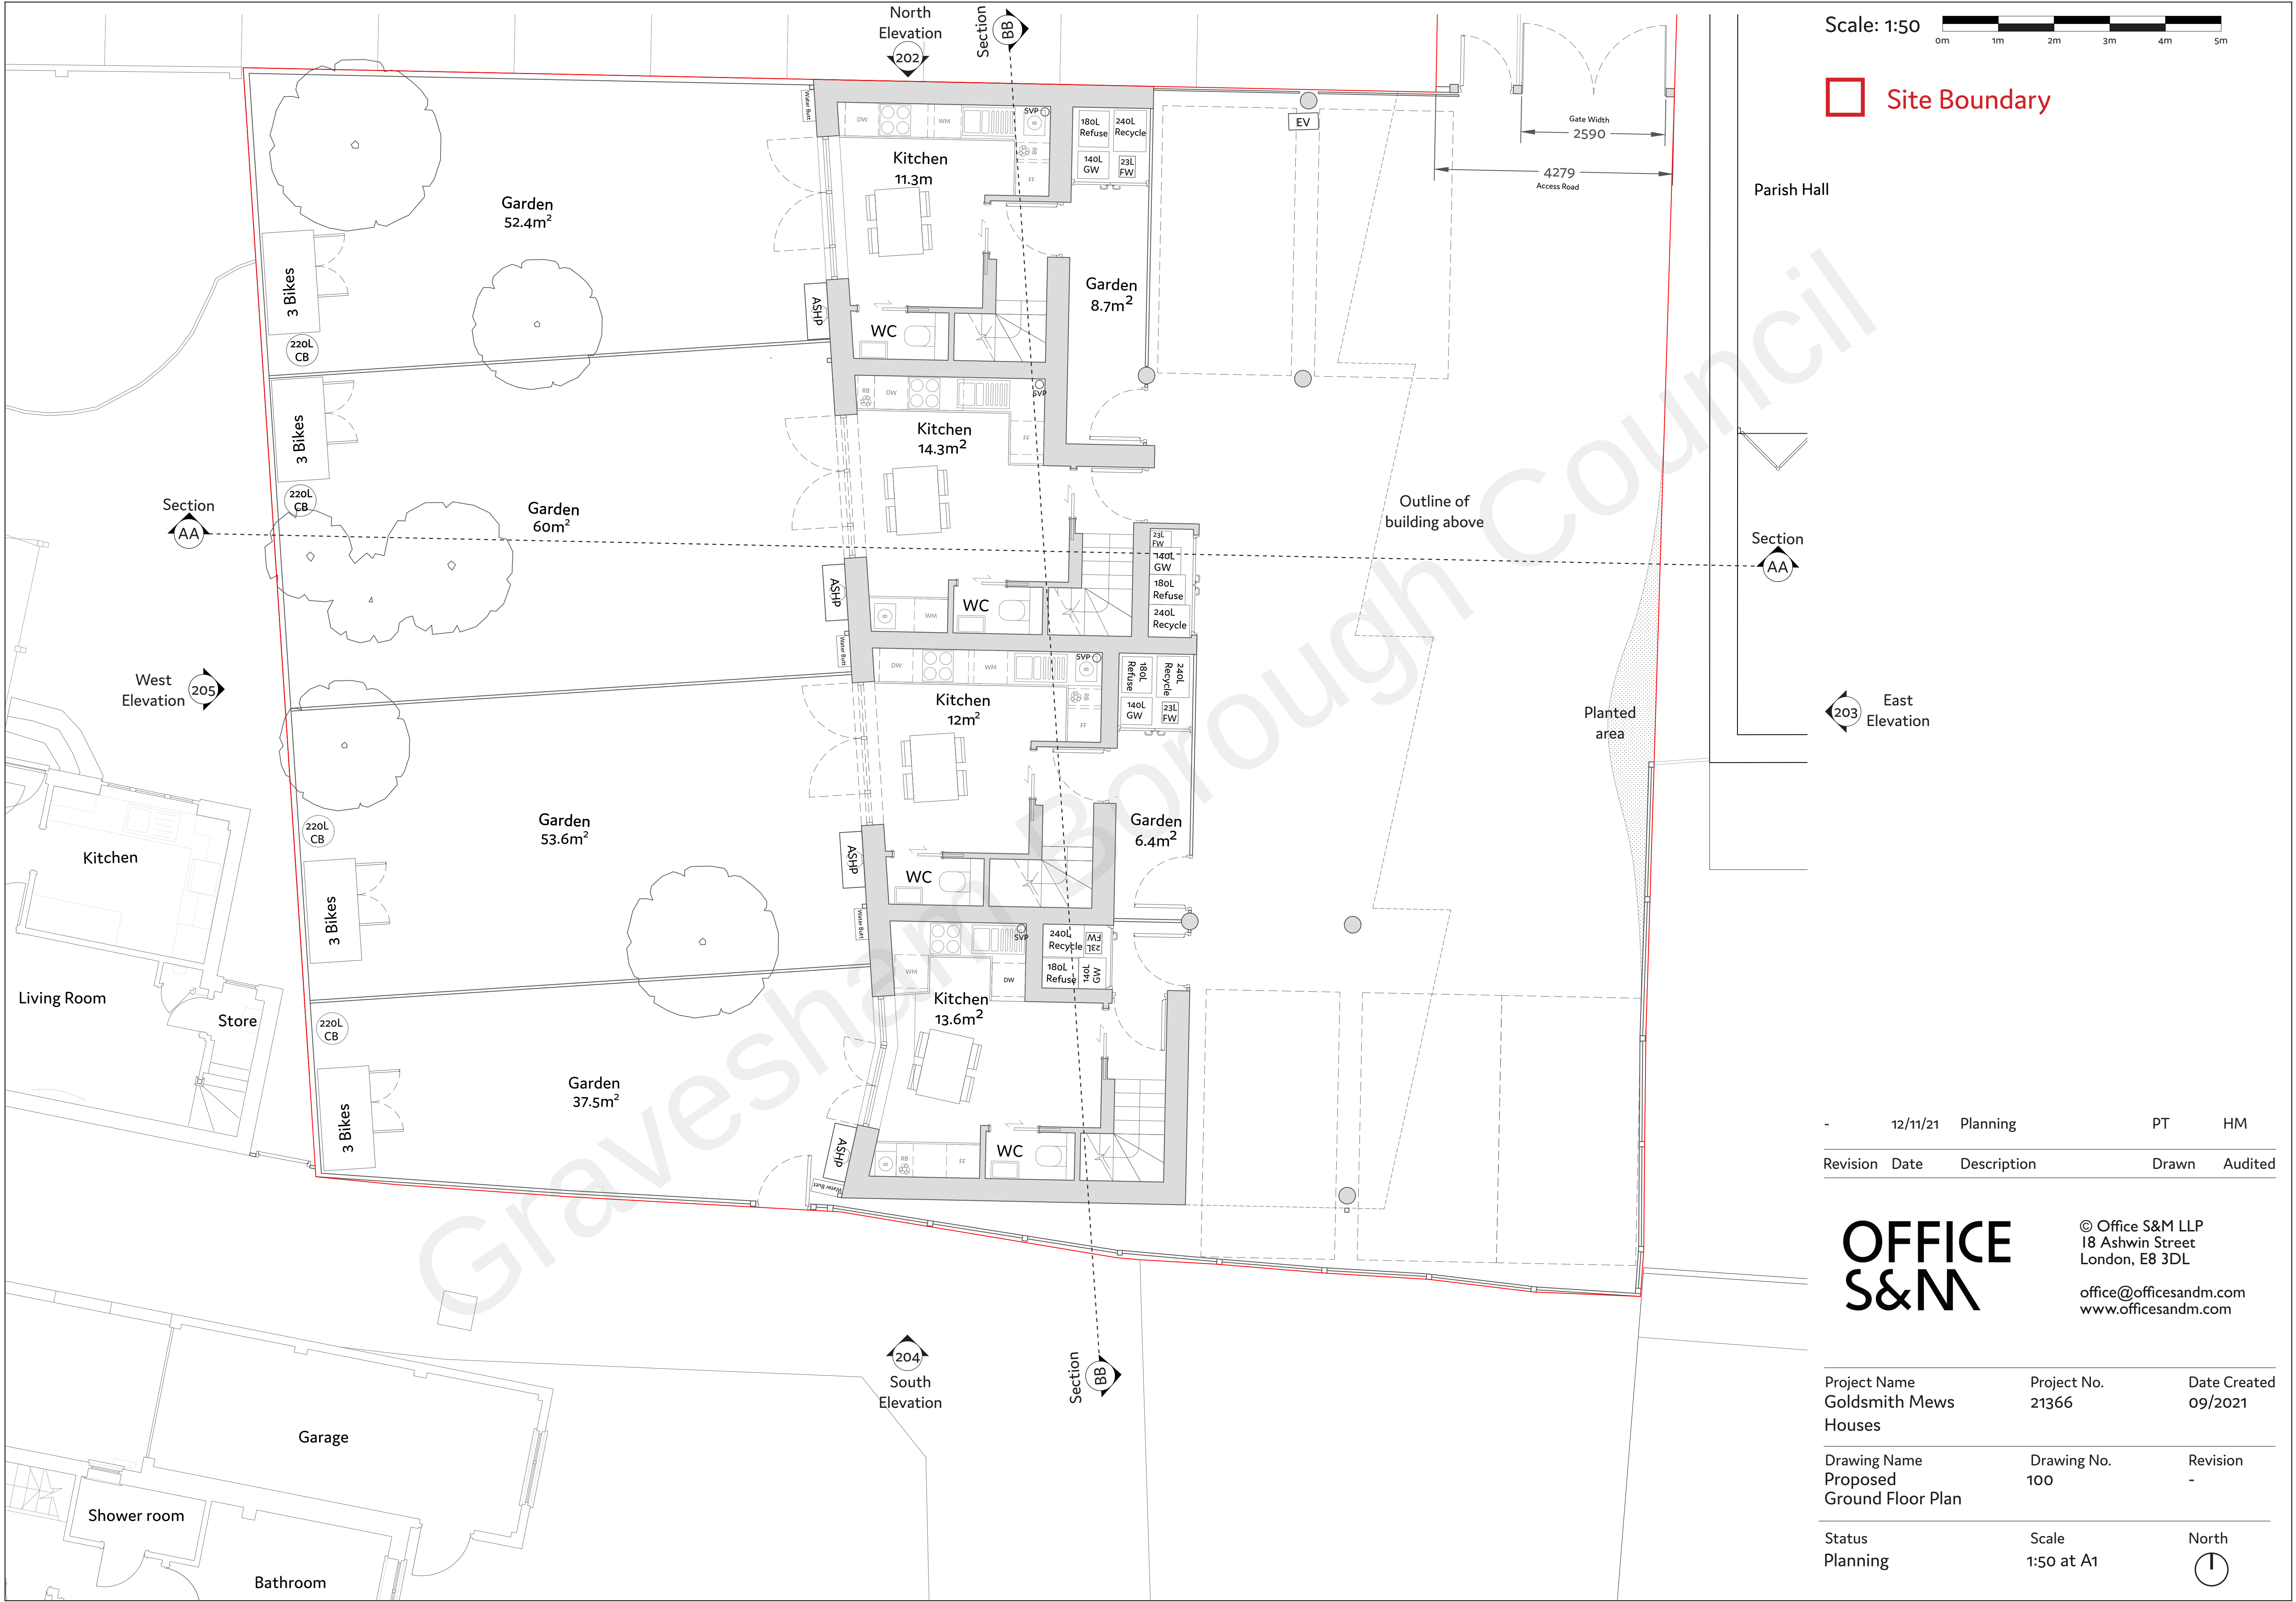

-	12/11/21	Planning	PT	HM
Revision	Date	Description	Drawn	Audited

OFFICE S&M

© Office S&M LLP
18 Ashwin Street
London, E8 3DL
office@officesandm.com
www.officesandm.com

Project Name	Project No.	Date Created
Goldsmith Mews Houses	21366	09/2021
Drawing Name	Drawing No.	Revision
Proposed Ground Floor Plan	100	-
Status	Scale	North
Planning	1:50 at A1	⬆