
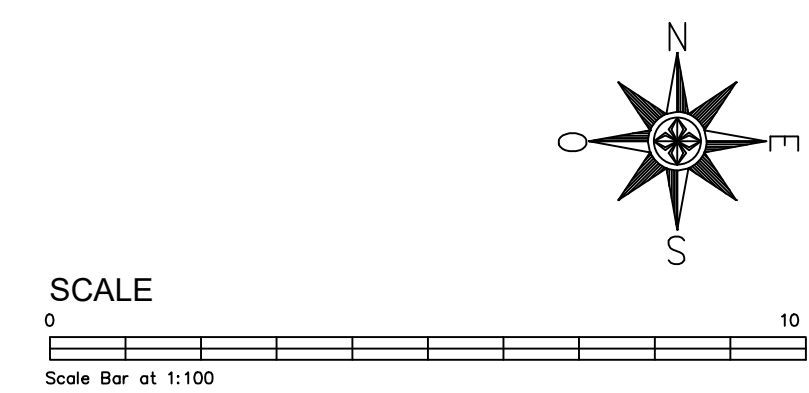
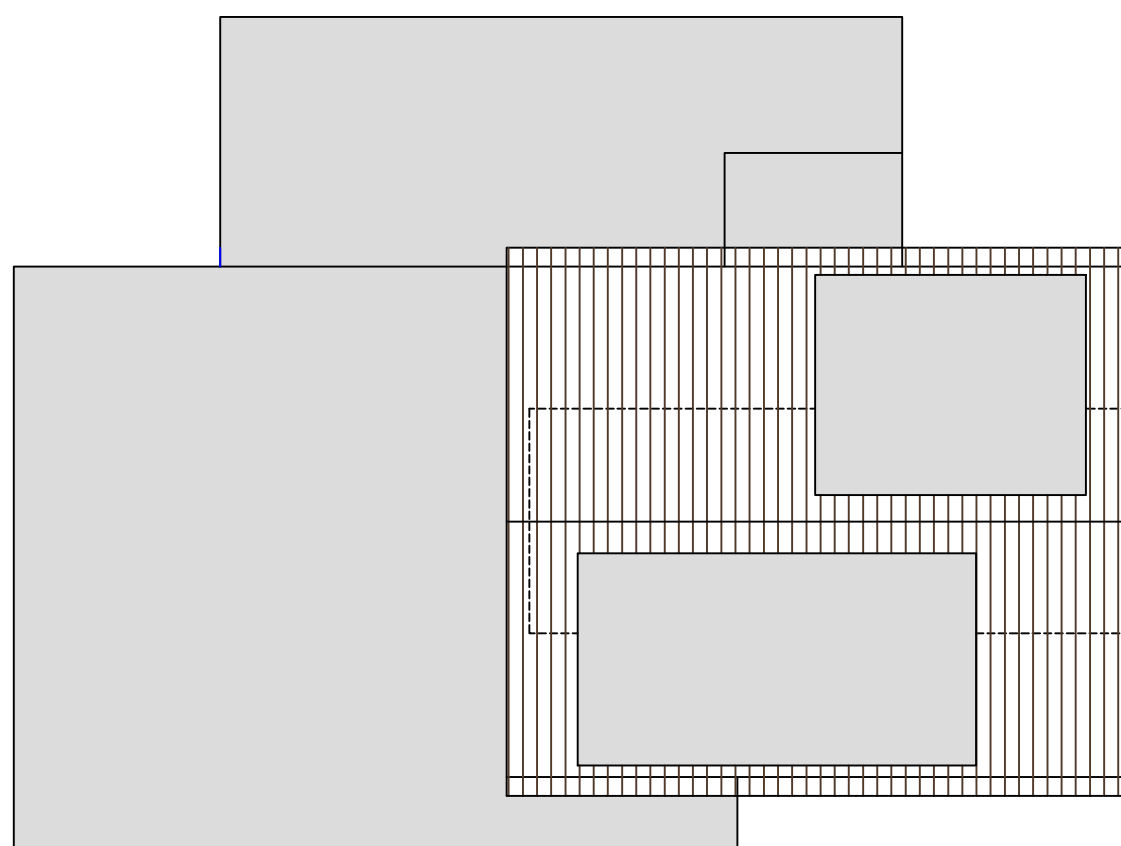
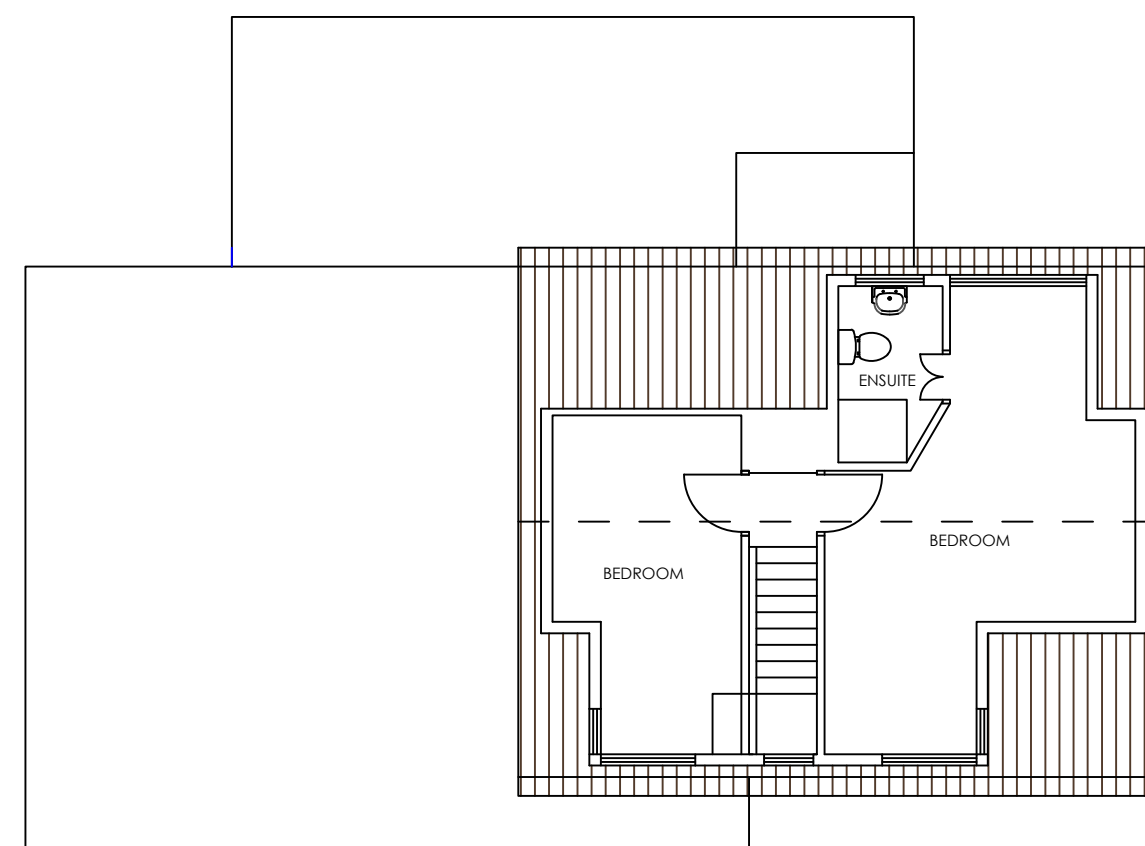
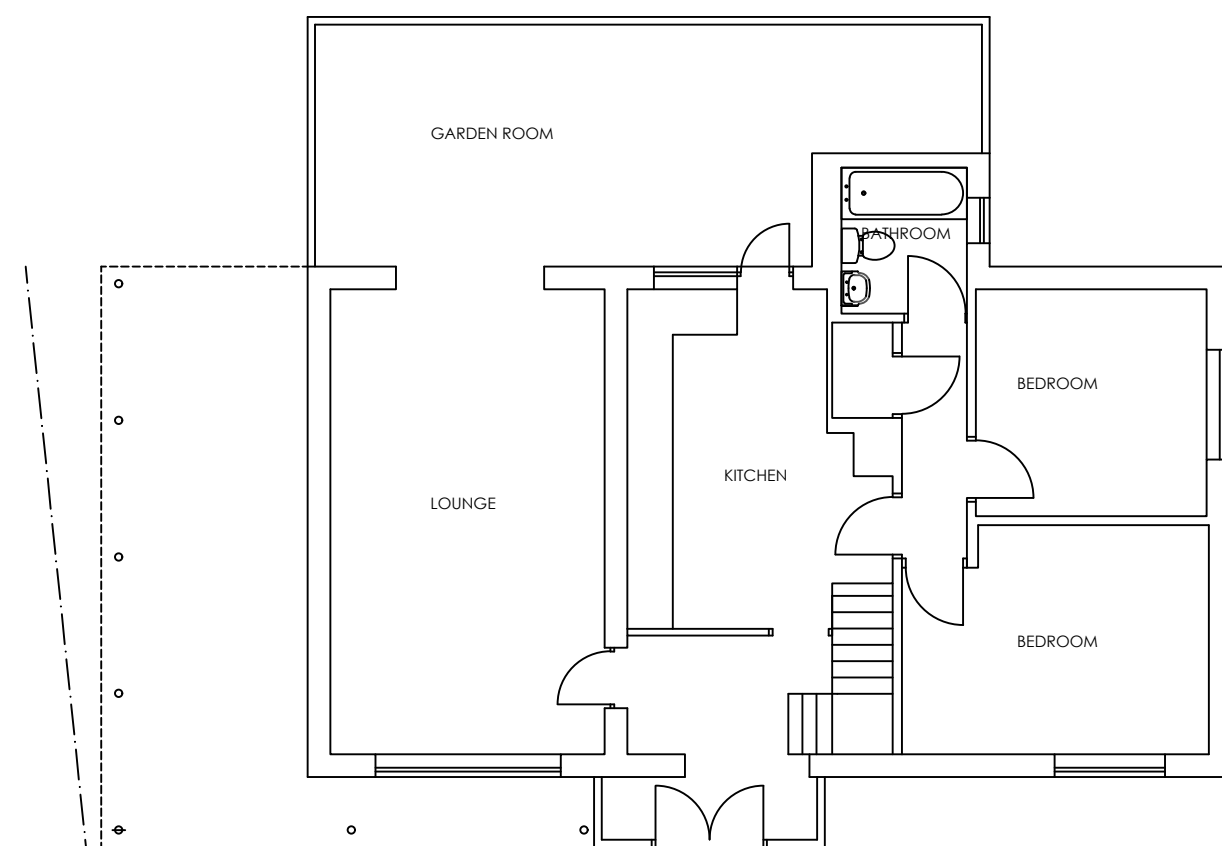
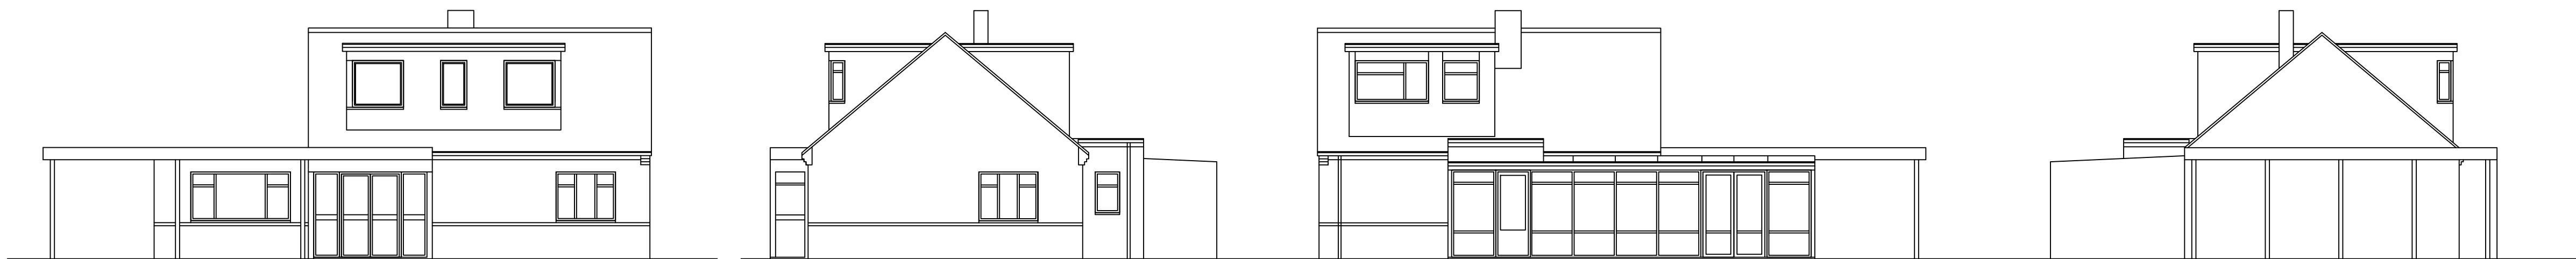
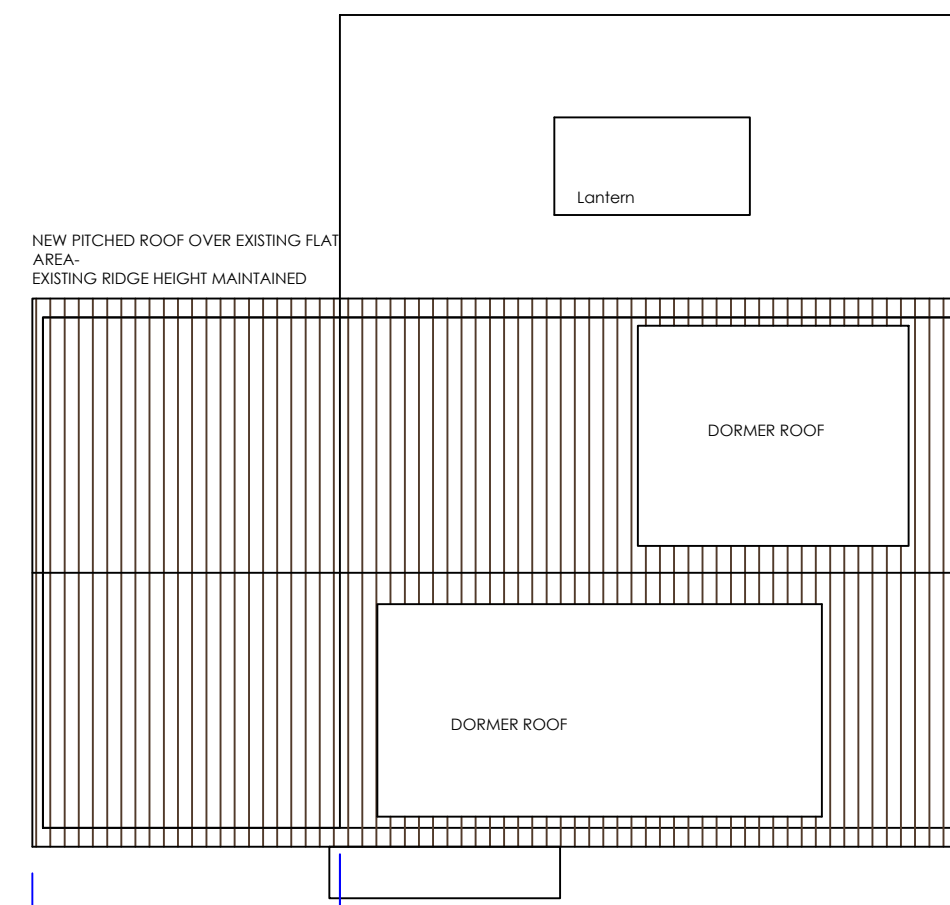
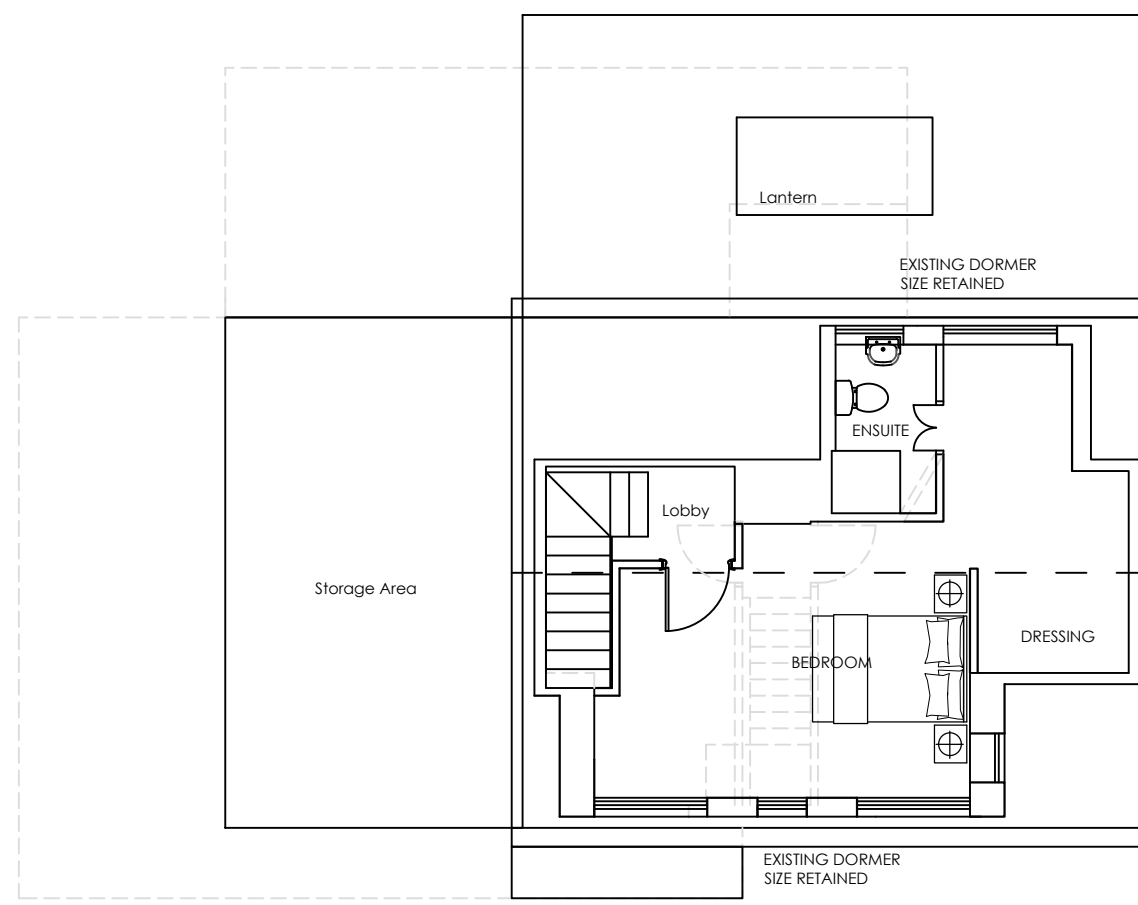
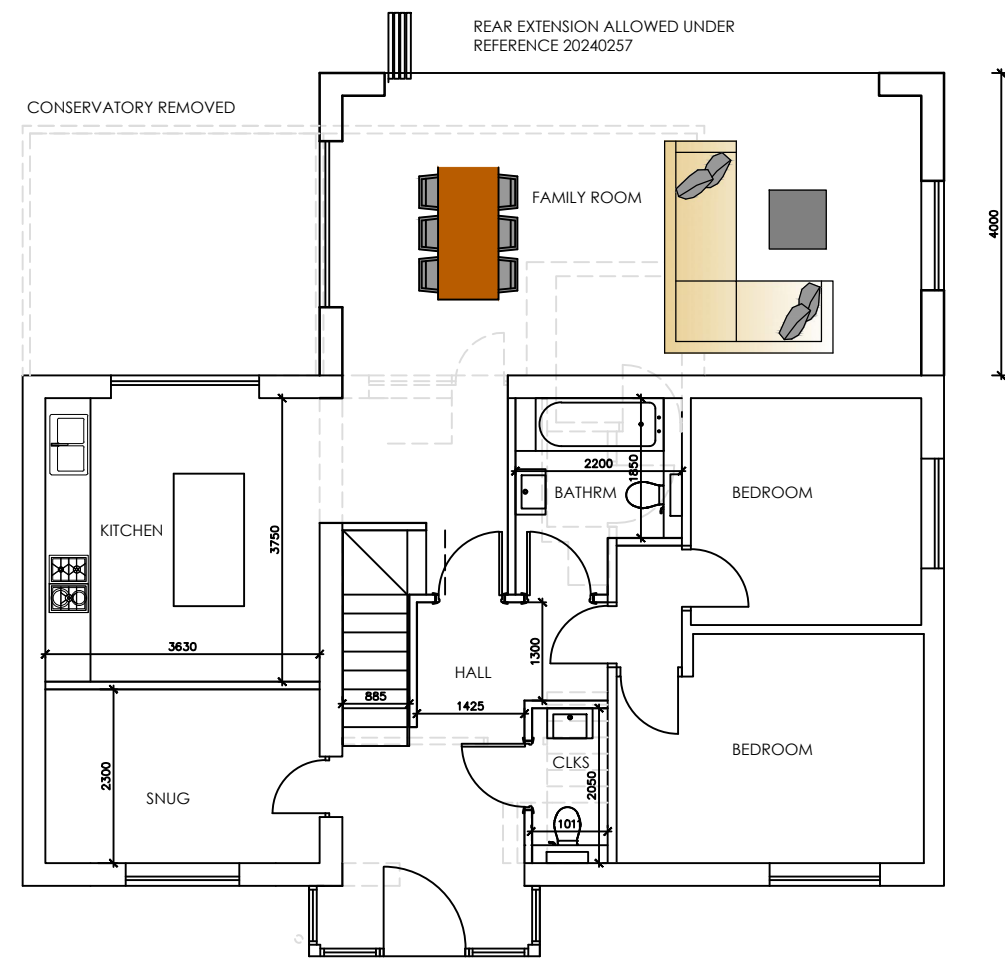


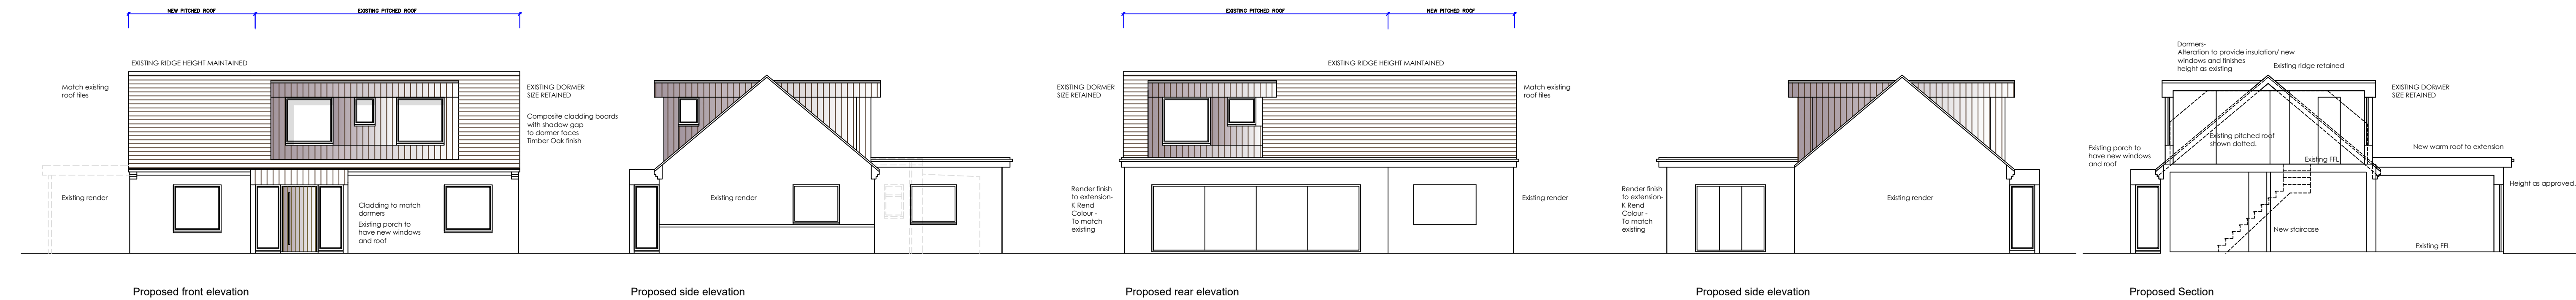

Revision	Date	Description

Status PLANNING	
Mark Carter ASSOCIATES Architectural Design	
design studio priestfield stadium gillingham kent ME7 4DD tel 01634 304700 mob 07855424957 e mail: markcarter.associates@gmail.com	
Client MR AND MRS MATTU	
Drawing Title EXISTING AND PROPOSED FLOOR PLANS AND ELEVATIONS	
Project Title ALTERATIONS AT ASHLEA	
Scale 1:100	Date JUNE 24
Drawn MC	Rev E
Drawing No 3445 - 016	