




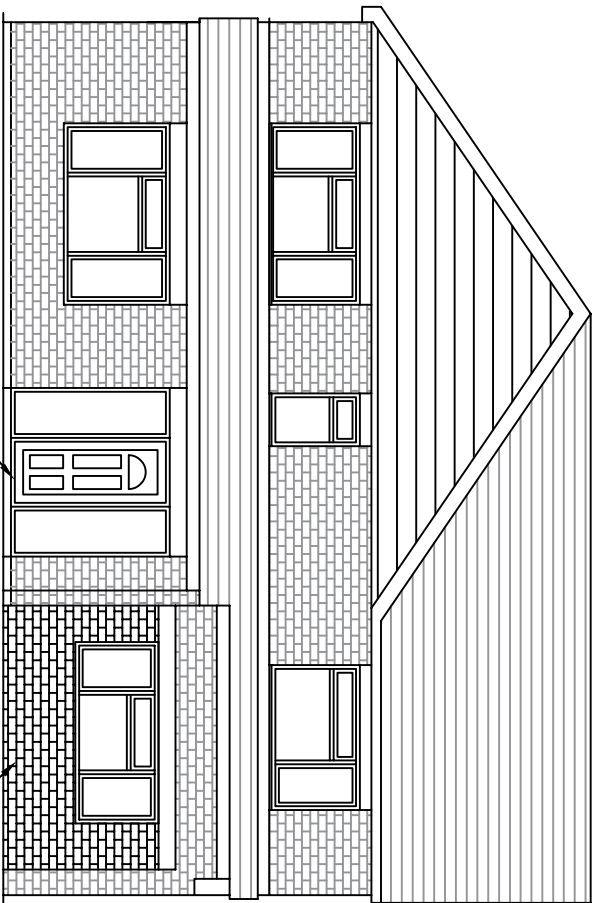


PROPOSED FRONT ELEVATION

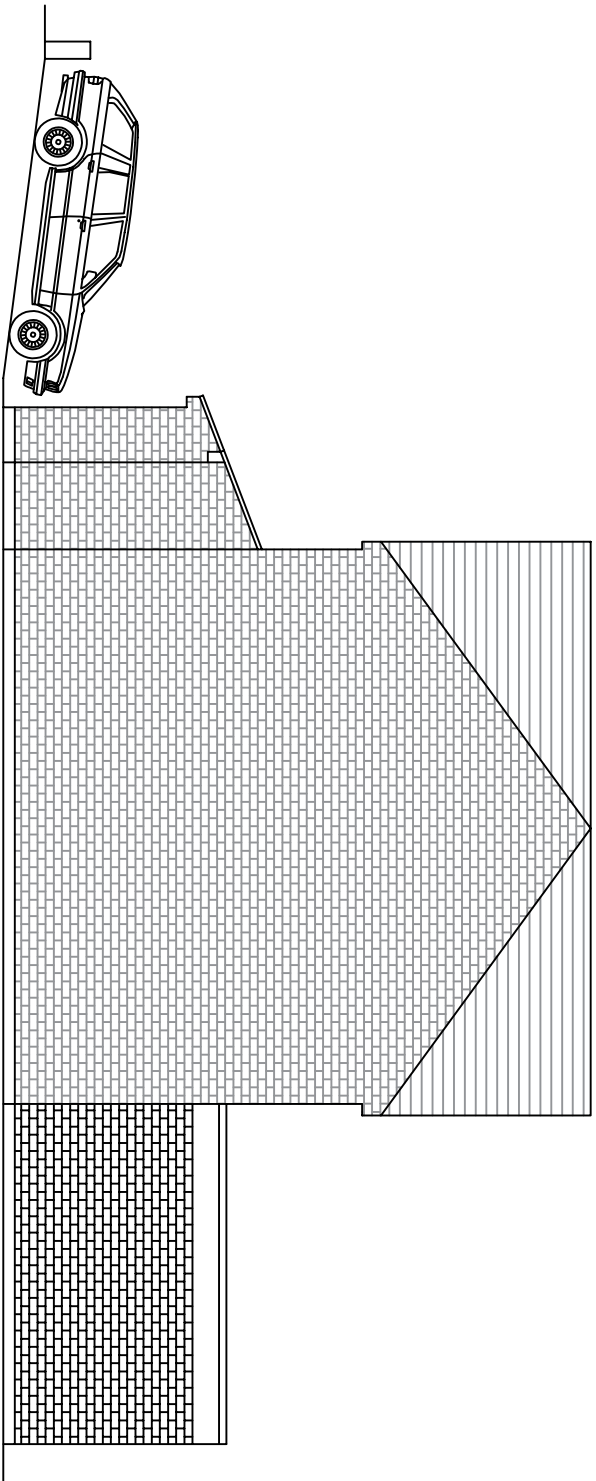

PROPOSED SIDE ELEVATION

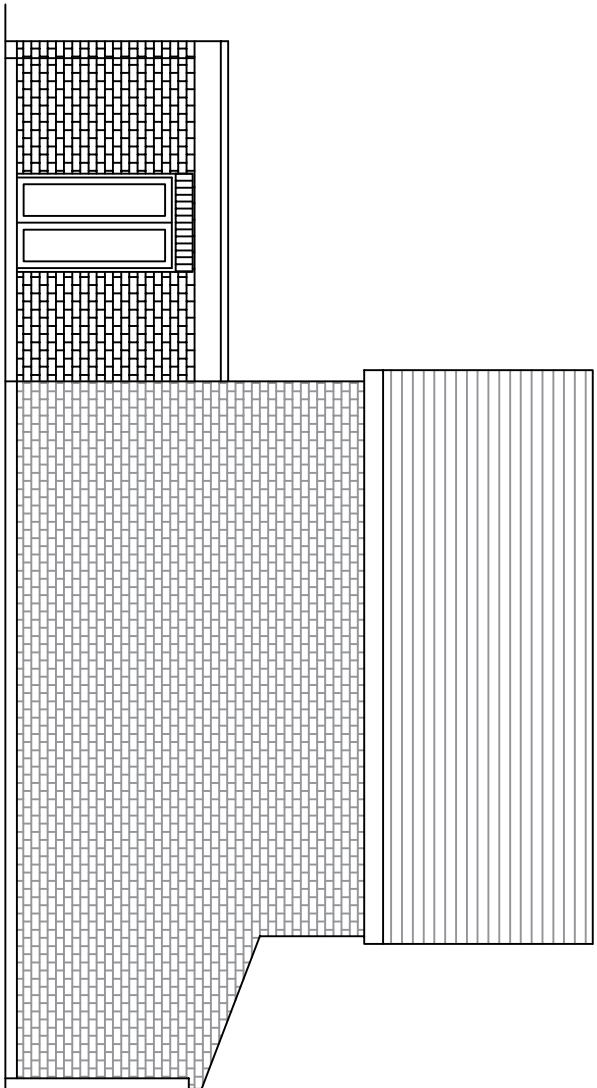

PROPOSED SIDE ELEVATION

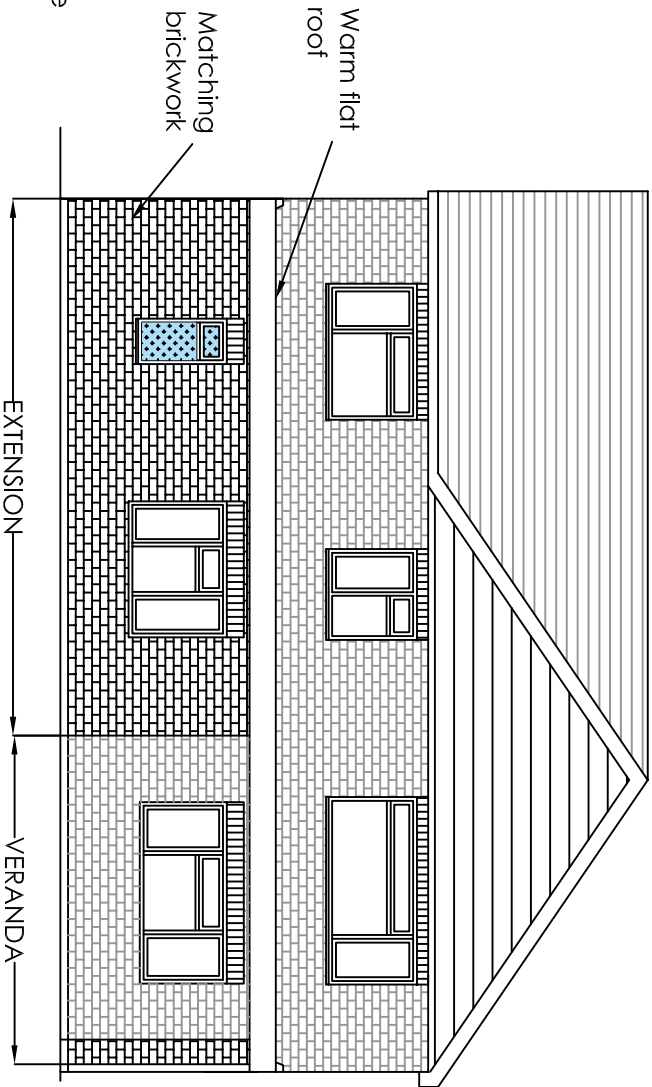

PROPOSED REAR ELEVATION

Project		Mr 46 Tennyson Walk Northfleet Kent DA11 8LR	
Drawing Title		Garage Conversion, Front Porch, Rear Single Storey Extension/Veranda and Extend Vehicle Crossover	
PROPOSED FRONT, REAR AND SIDE ELEVATIONS		Rev	Description
		Date	
		Drawn	Date
		HC	Oct 2025
		Scale	1:100
		Drawing No.	4GTW/A3/O4