




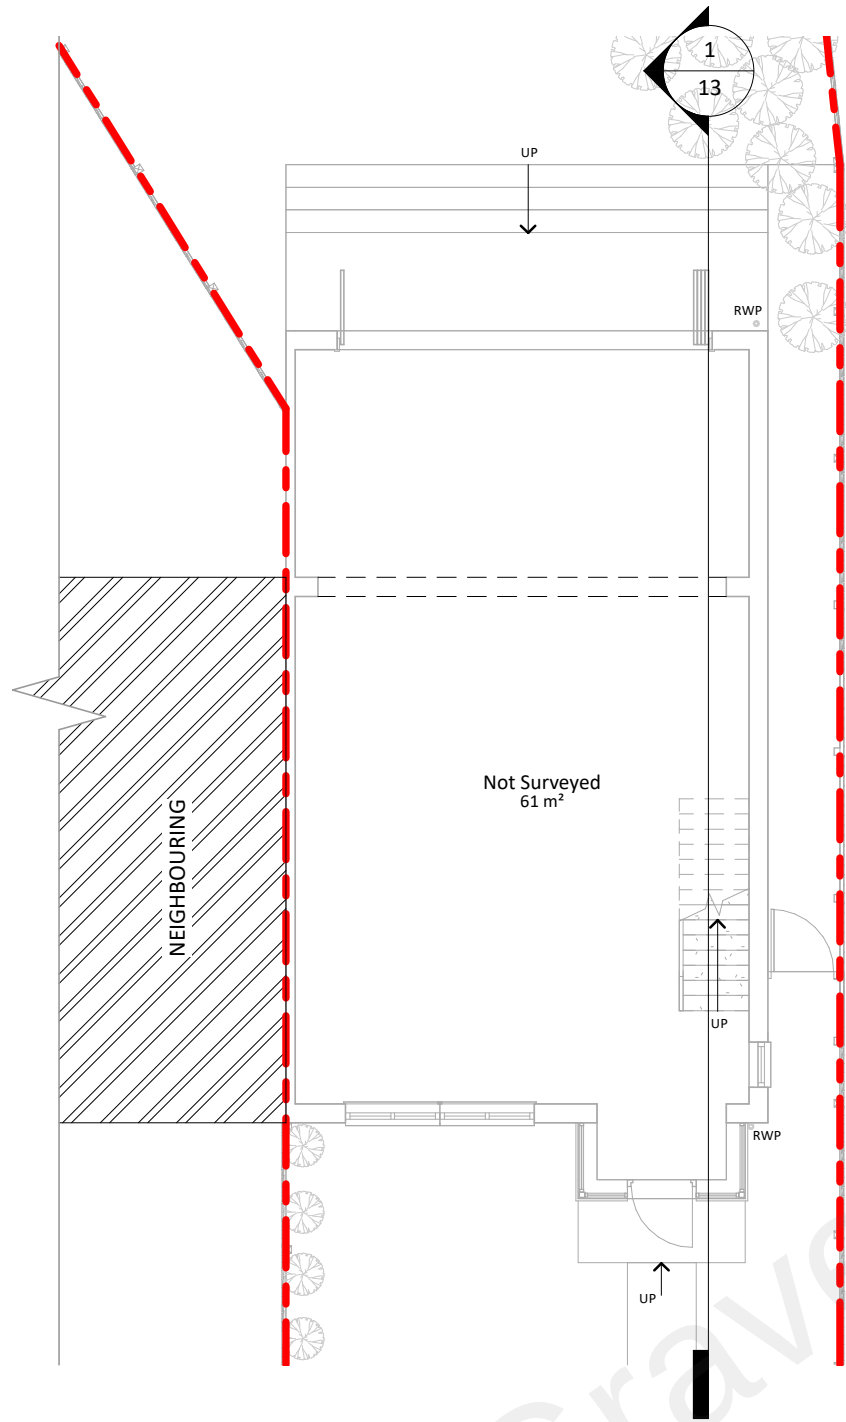

1 Proposed Ground Floor
1 : 100

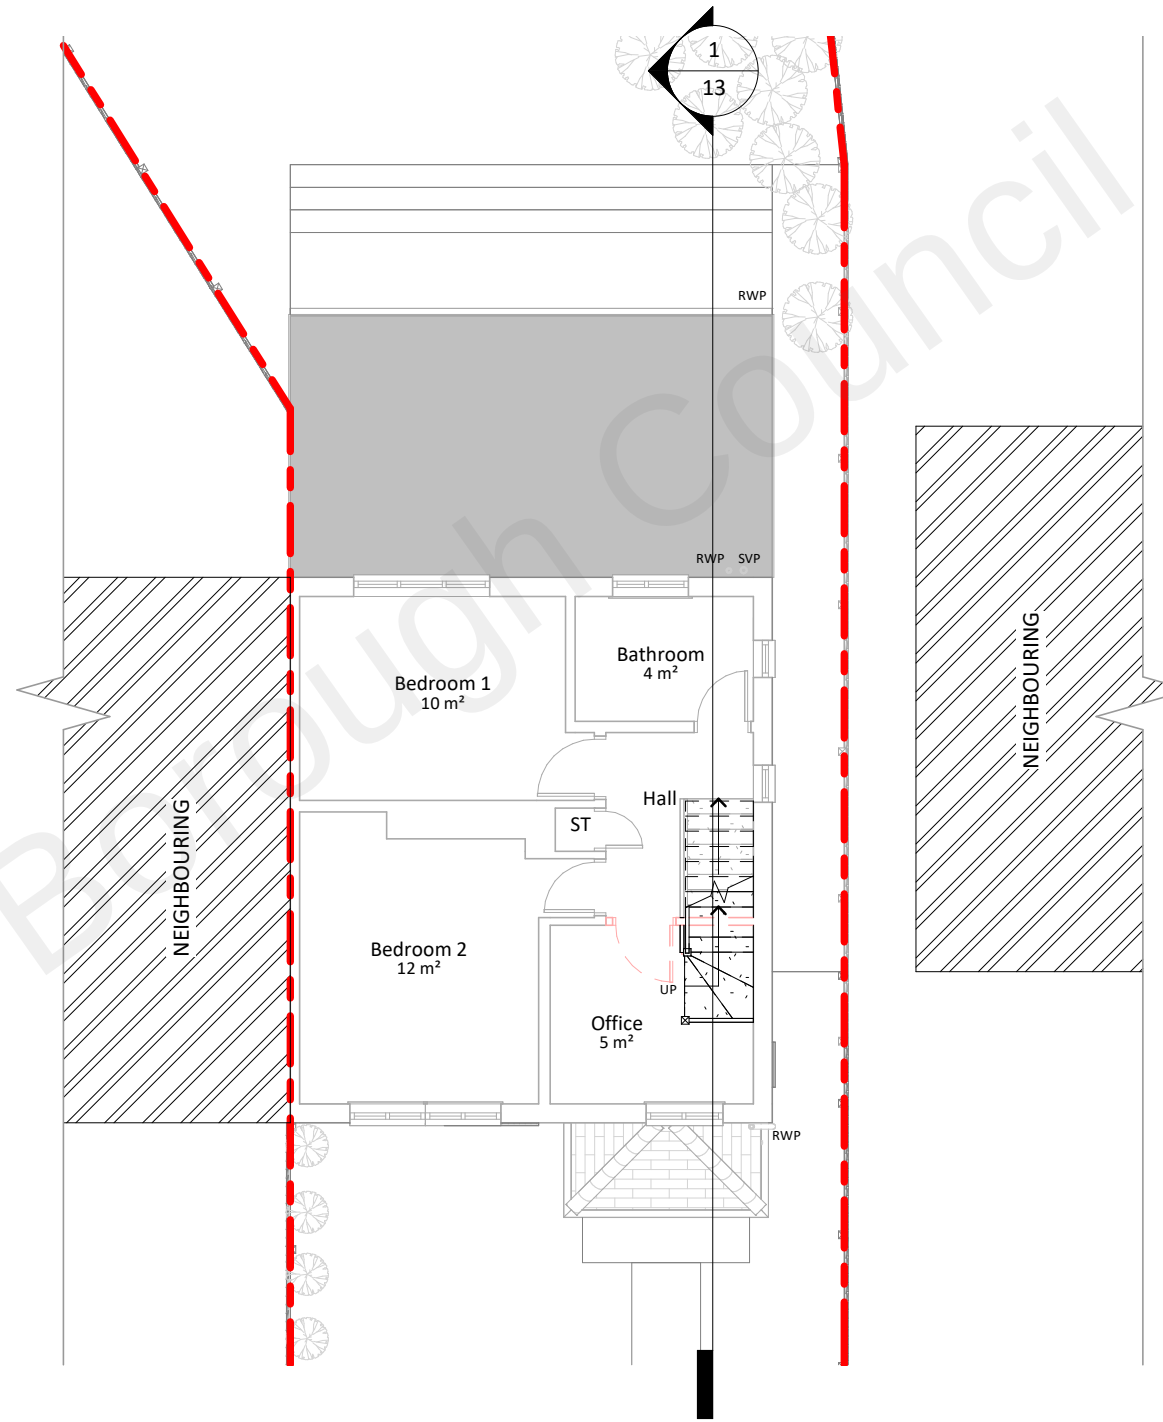

2 Proposed First Floor
1 : 100

 

NOTES:

DISCLAIMER:

ALL DIMENSIONS IN MM UNLESS OTHERWISE STATED. CONTRACTORS TO CONFIRM ALL DIMENSIONS ON SITE. ALL DRAWINGS MUST BE READ IN CONJUNCTION WITH THE ARCHITECT'S DRAWINGS.



64 ST GEORGES ROAD
ESSEX IG1 3PQ
W: www.archimedesd.co.uk
E: info@archimedesd.co.uk
M: +447418321646

Rev	Date	Details Of Issue	Initials
-----	------	------------------	----------

Status

Proposed Floor Plans

Site Address:

46 Struttons Ave, Northfleet,
Gravesend DA11 7EJ, UK

Client:

Mr Mariusz Maciejko

Project:

46 Struttons Ave, Northfleet,
Gravesend DA11 7EJ, UK

Drawn: HD	Date: 12/08/22	Scale (at A3): 1 : 100
Drg no.	Revision No. A	