


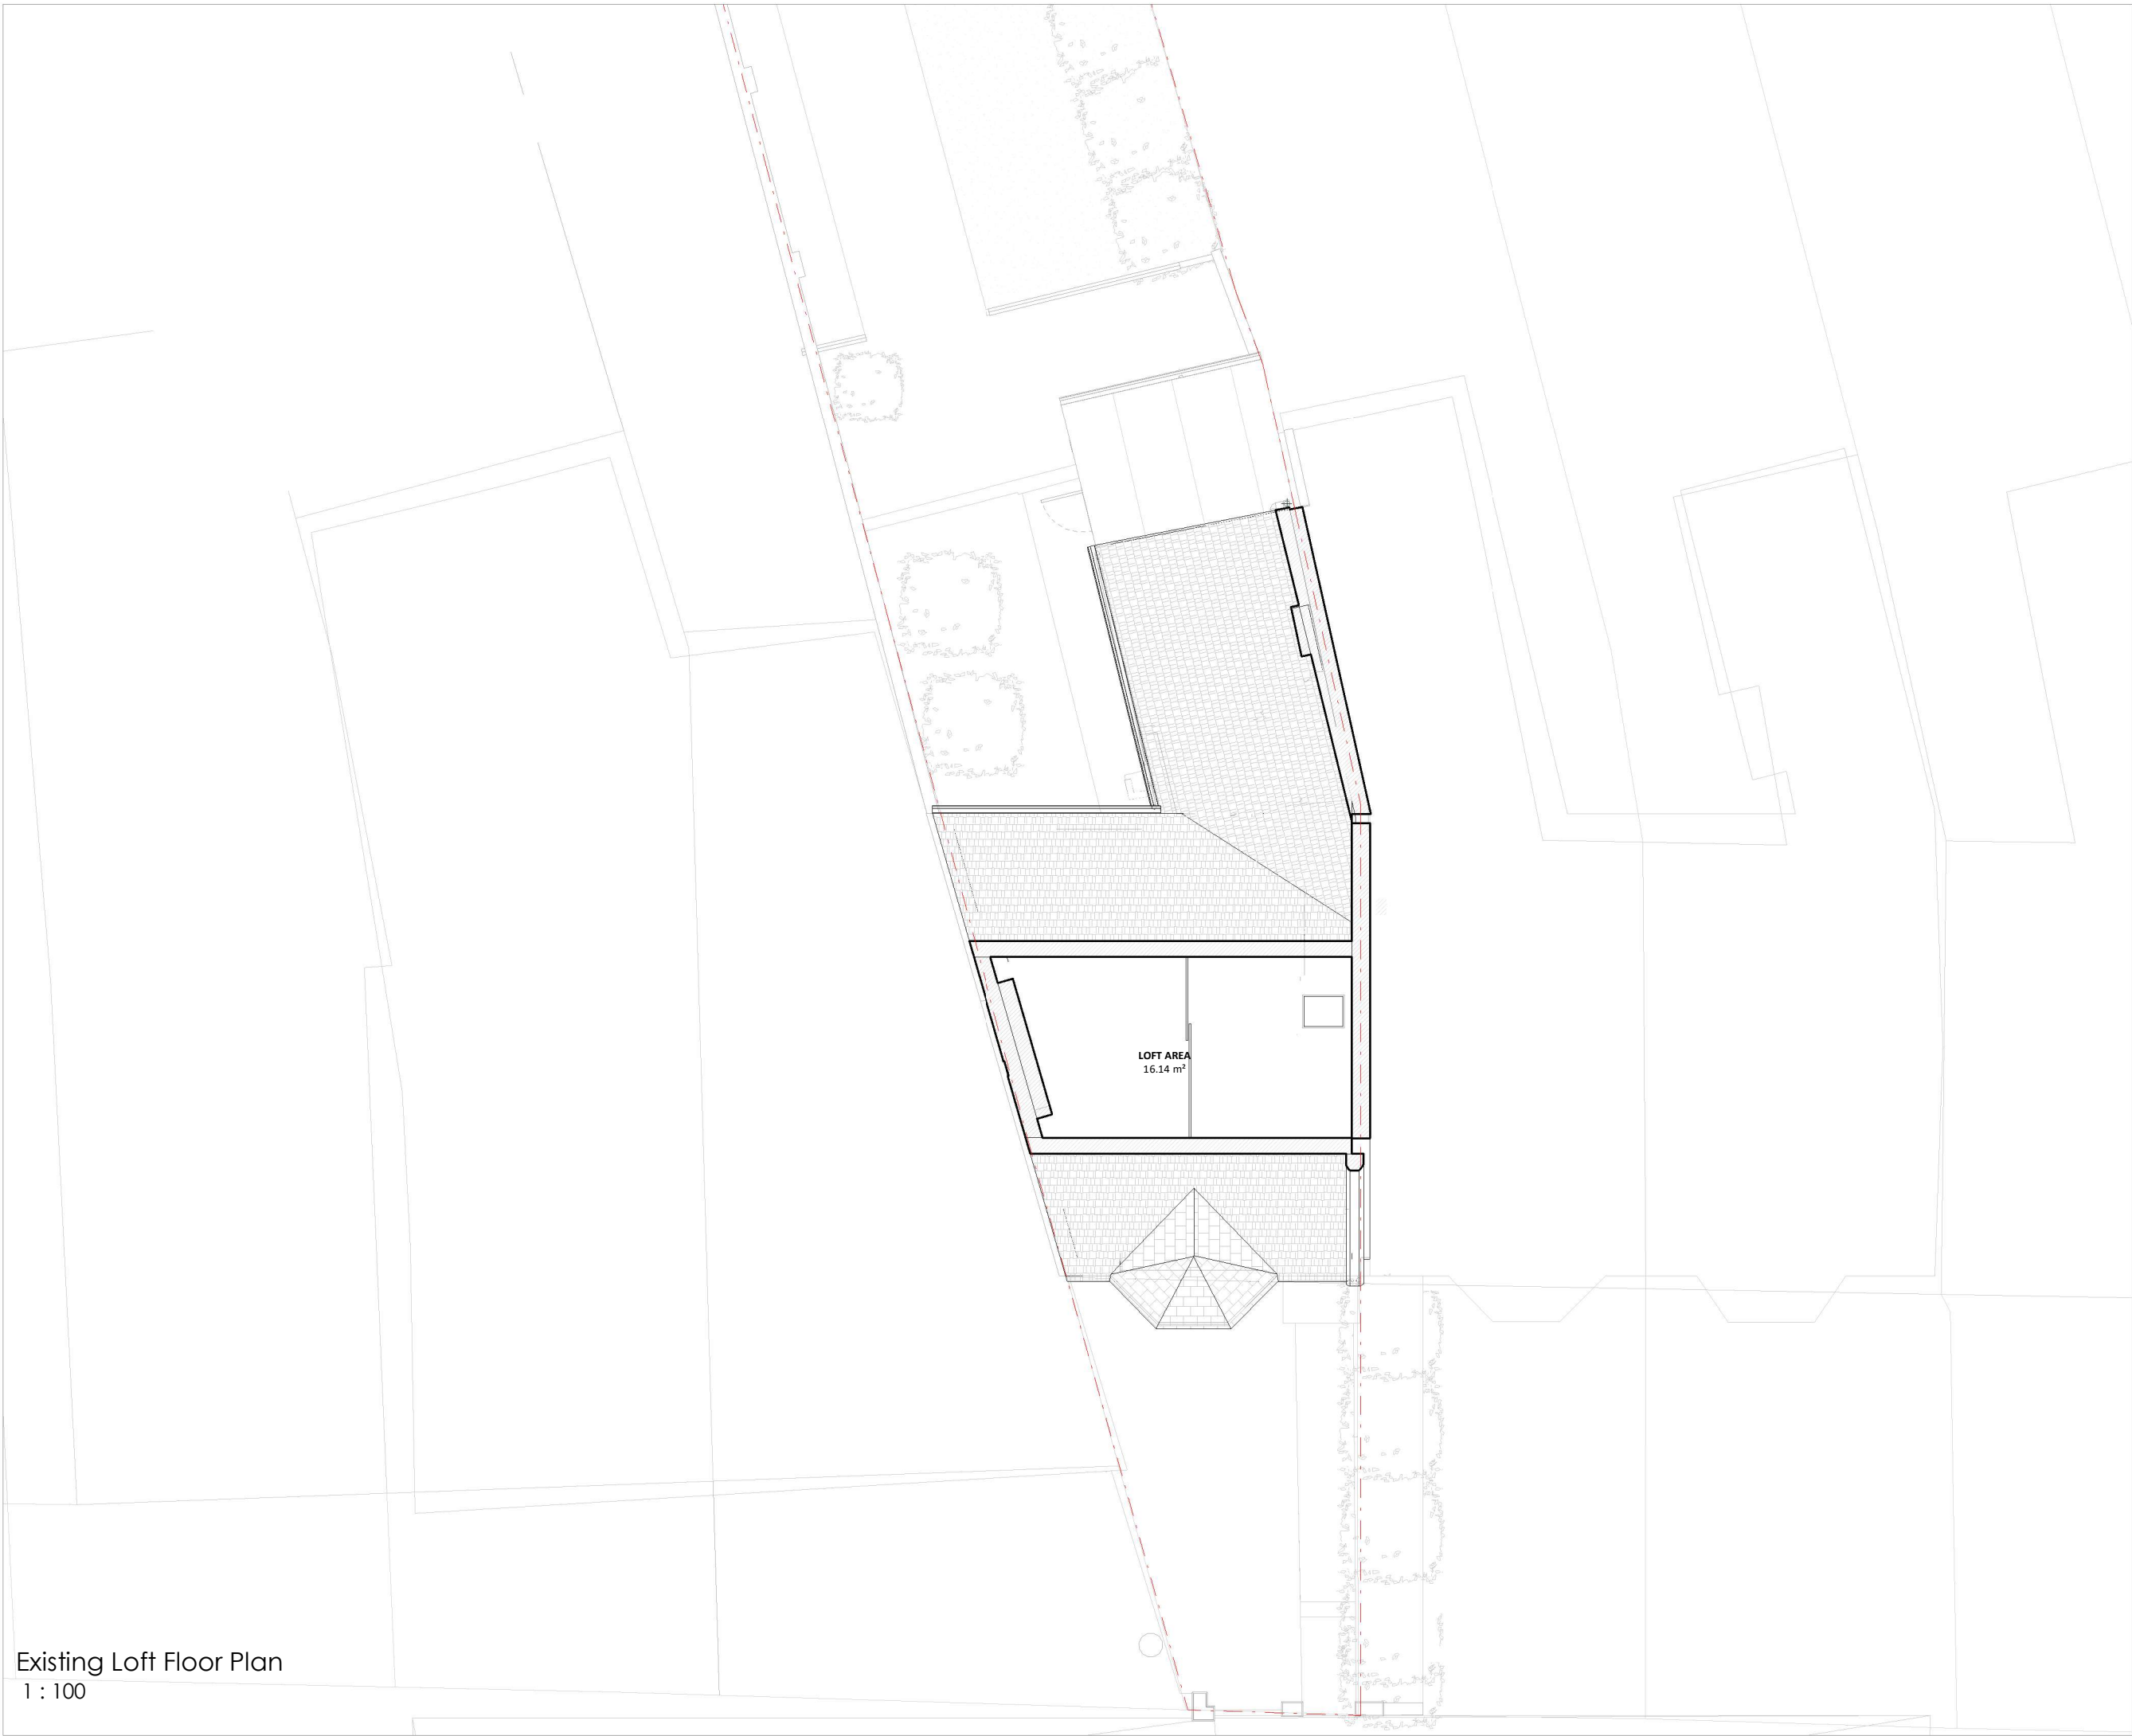

Existing Loft Floor Plan  
1 : 100

**NOTES:**

Only Scale of drawings for the Planning Purposes Report all discrepancies, errors and omissions. Verify all dimensions on site before commencing any work on site or preparing shop drawings.

All materials, components and workmanship are to comply with the relevant British Standards, Codes of Practice, and appropriate manufacturers recommendations that from time to time shall apply.

For all specialist work, see relevant drawings.

This drawing and design are copyright of Planning Dimensions LTD

| Rev No. | Date | Description |
|---------|------|-------------|
|---------|------|-------------|

| Area Schedule (EXISTING) |           |
|--------------------------|-----------|
| Name                     | Area      |
| Building                 |           |
| First Floor GIA          | 54.63 m²  |
| Ground Floor GIA         | 61.95 m²  |
|                          | 116.58 m² |
| Site                     |           |
| Rear Garden GIA          | 134.66 m² |
| Front Garden GIA         | 33.31 m²  |
| Shed GIA                 | 5.80 m²   |
|                          | 173.77 m² |

Project Title

48 Wrotham Rd, Gravesend DA11 0QF

Drawing Description

Existing Loft Floor Plan



Scale (@ A3)

1 : 100

Drawn by

AS

Date

28/08/2026

Checked by

David

EX No

EX1

Status

For Planning

Drawing Number

EX - PL - 003

Revision

-



info@pdimensions.co.uk  
www.pdimensions.co.uk  
0208 076 9300

Unit 7  
Hawthorn Business Park  
165 Granville Road  
NW2 2AZ  
London