


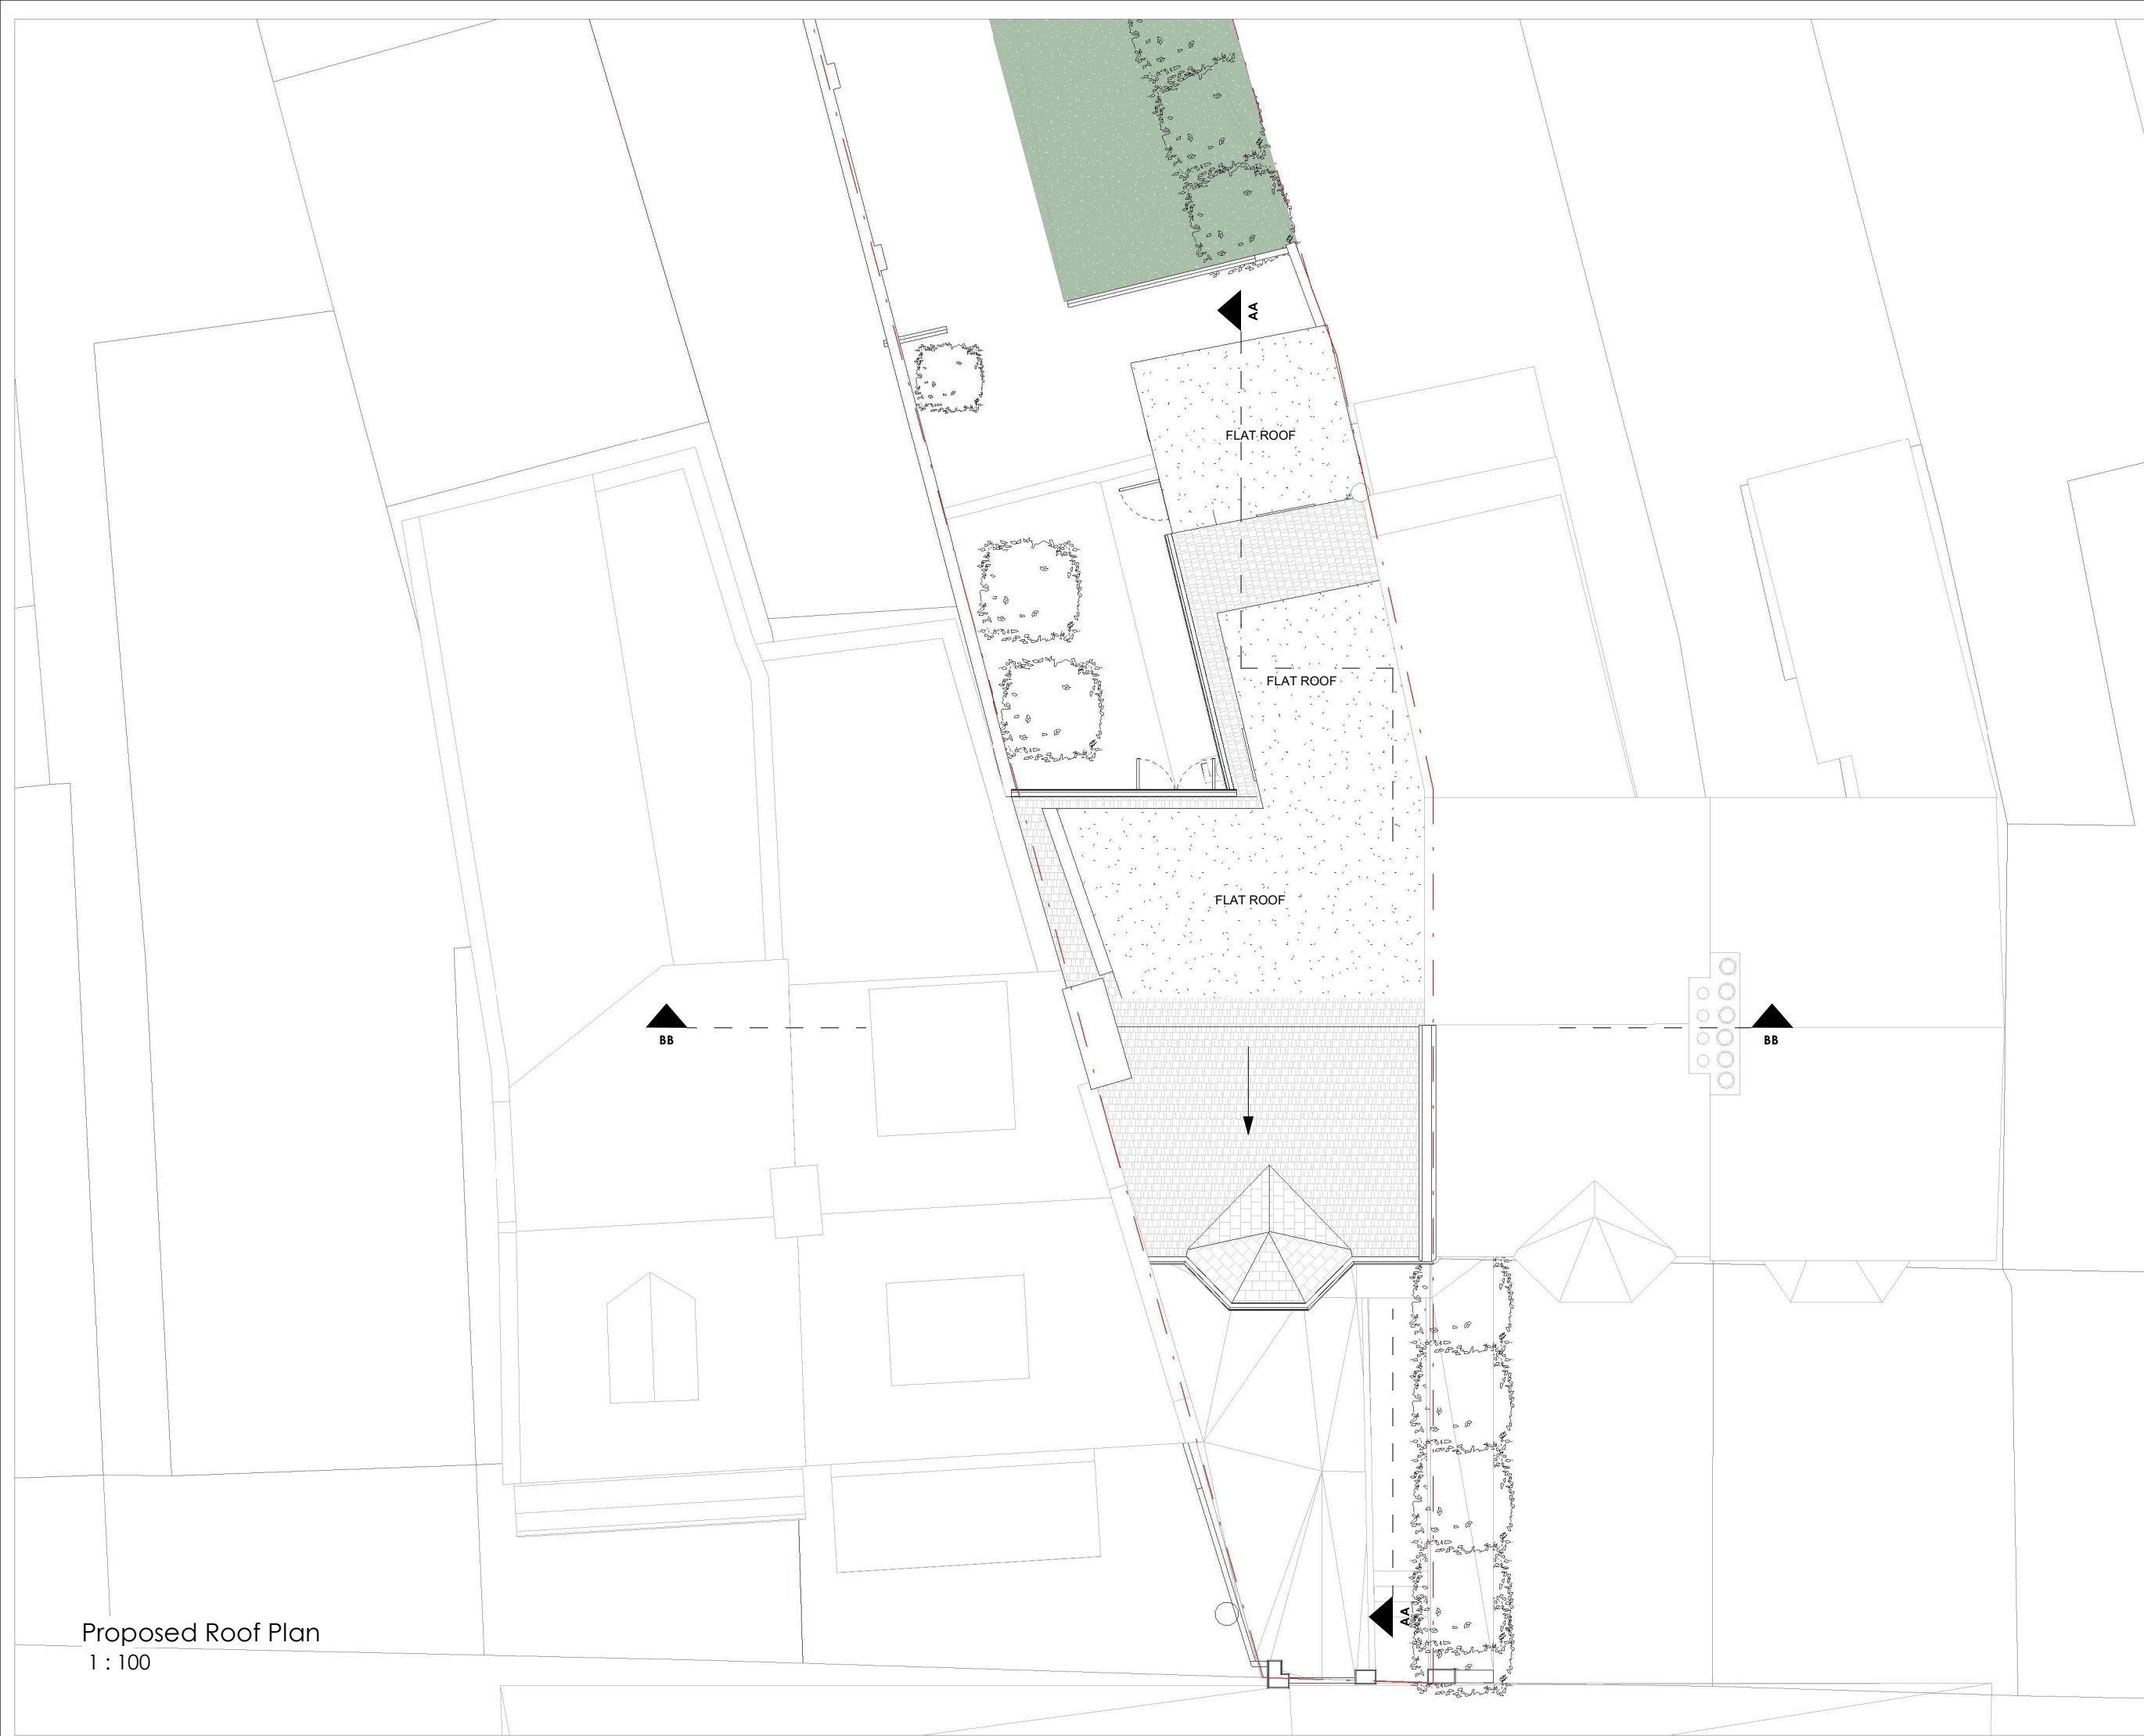

NOTES:

Only Scale of drawings for the Planning Purposes Report all discrepancies, errors and omissions. Verify all dimensions on site before commencing any work on site or preparing shop drawings.

All materials, components and workmanship are to comply with the relevant British Standards, Codes of Practice, and appropriate manufacturers recommendations that from time to time shall apply.

For all specialist work, see relevant drawings.

This drawing and design are copyright of Planning Dimensions LTD

Rev No.	Date	Description
---------	------	-------------

Project Title

48 Wrotham Rd, Gravesend DA11 0QF

Drawing Description

Proposed Roof Plan

05m

0

5m

Scale (@ A3)

1 : 100

Drawn by

AS

Date

10/09/2026

Checked by

David

PR No

PR1

Status

For Planning

Drawing Number

PR - PL - 004

Revision

-



DIMENSIONS
PLANNING | ARCHITECTURE | CONSULTANCY

info@pdimensions.co.uk
www.pdimensions.co.uk
0208 076 9300

Unit 7
Hawthorn Business Park
165 Granville Road
NW2 2AZ
London