



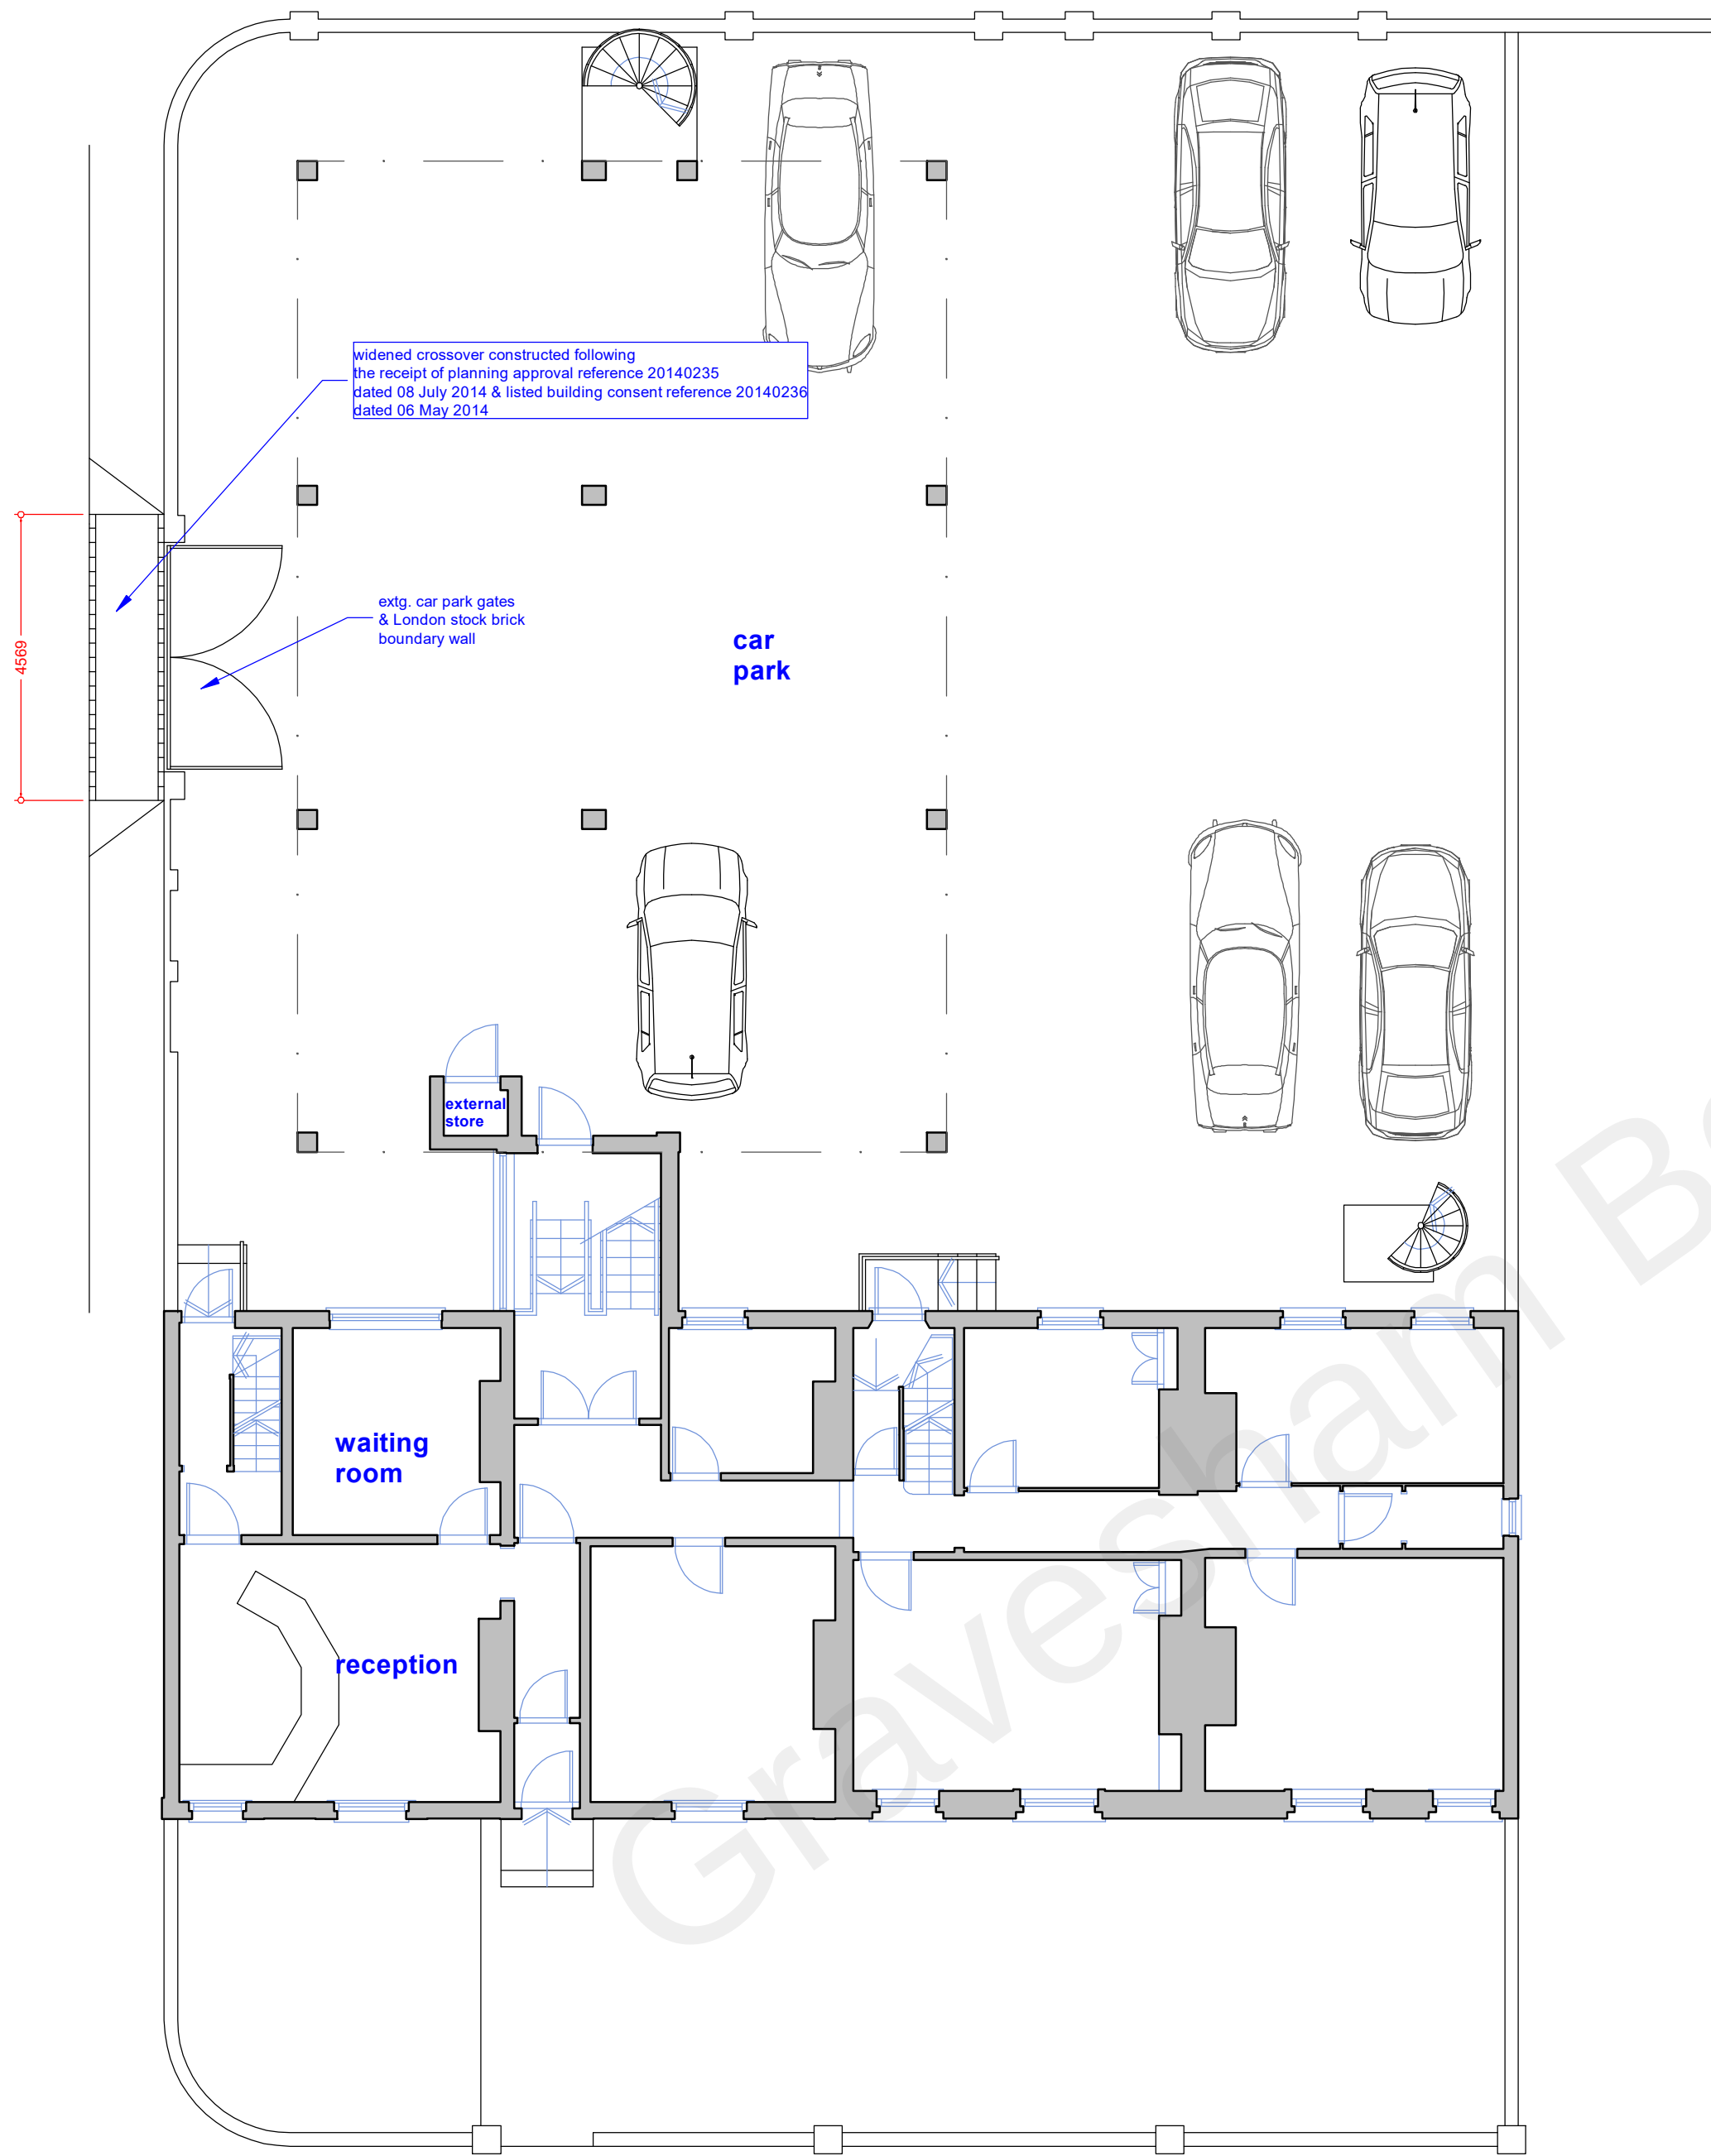


ground floor plan

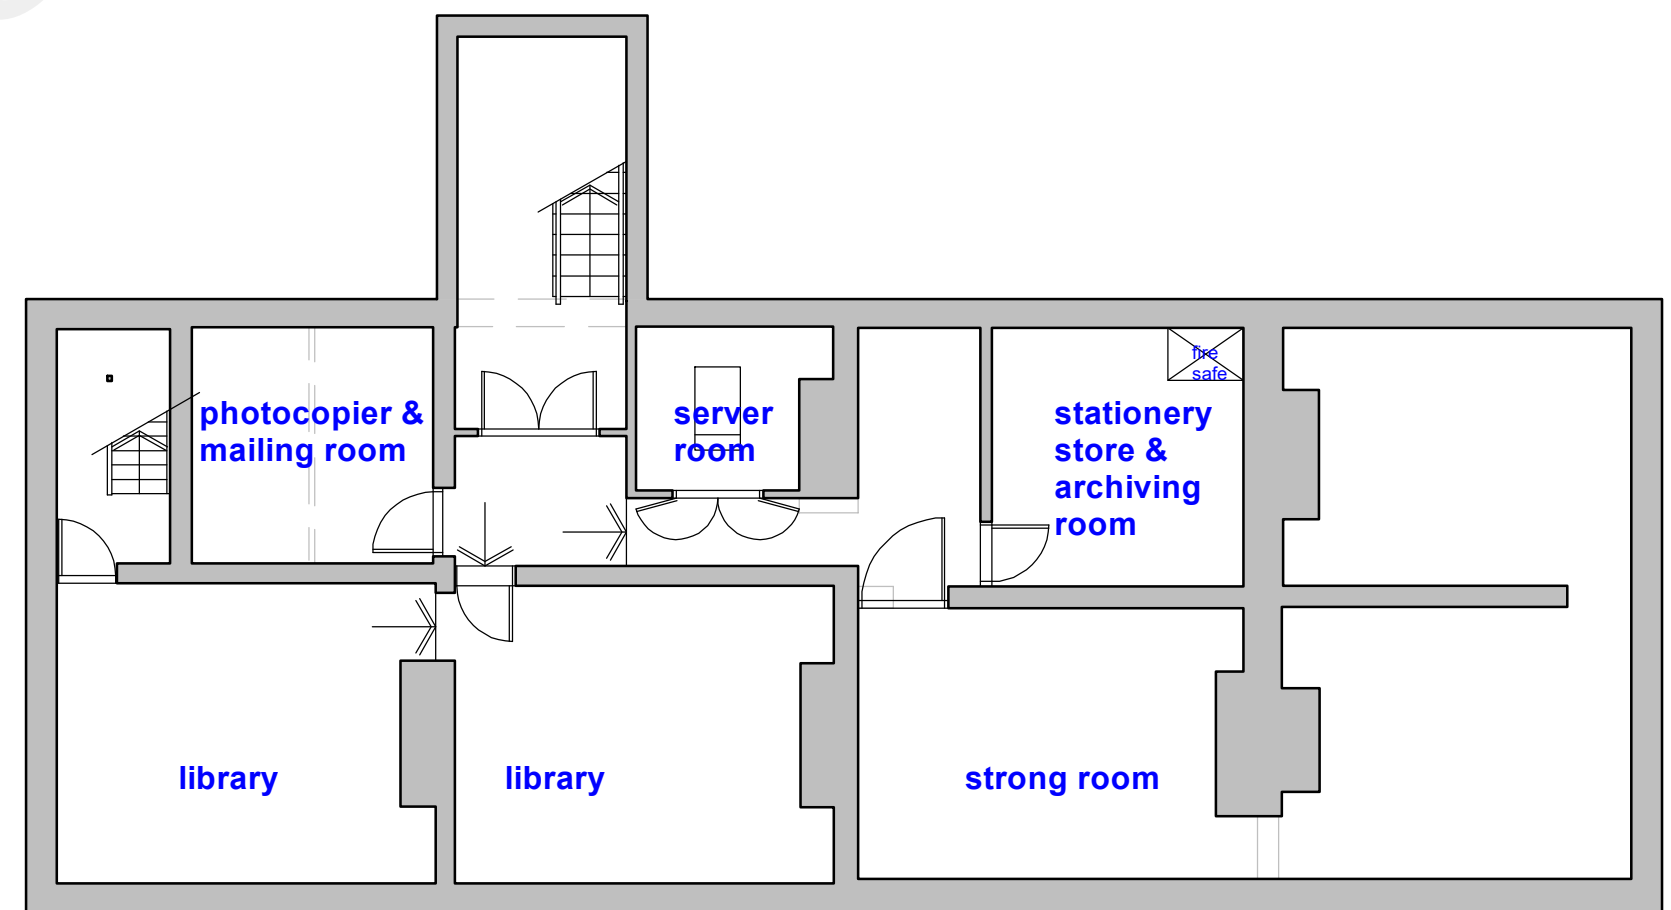

cellar plan

This drawing prints A2 @ 1:100

 

| SCHEME / SHEET   |                |                |
|---|----------------|----------------|
| 51-54 Windmill Street, Gravesend, DA12 1BD: Hatten Wyatt Car Park Gate Alterations<br>Cellar & Ground Floor Plans As Existing   |                |                |
| SCALE   | DATE           | DRAWING NUMBER |
| 1:100   | September 2022 | 536/03         |
| © This drawing remains the property of the Architect and may not be reproduced in whole or part without his written permission. |                |                |

**JEREMY S. ISHERWOOD**  
 B. Sc. (hons), B. Arch. (Wales), R.I.B.A.  
**Chartered Architect**  
 34 Chalky Bank, Gravesend, Kent.  
 DA11 7NY Telephone / Fax: 01474-533793