



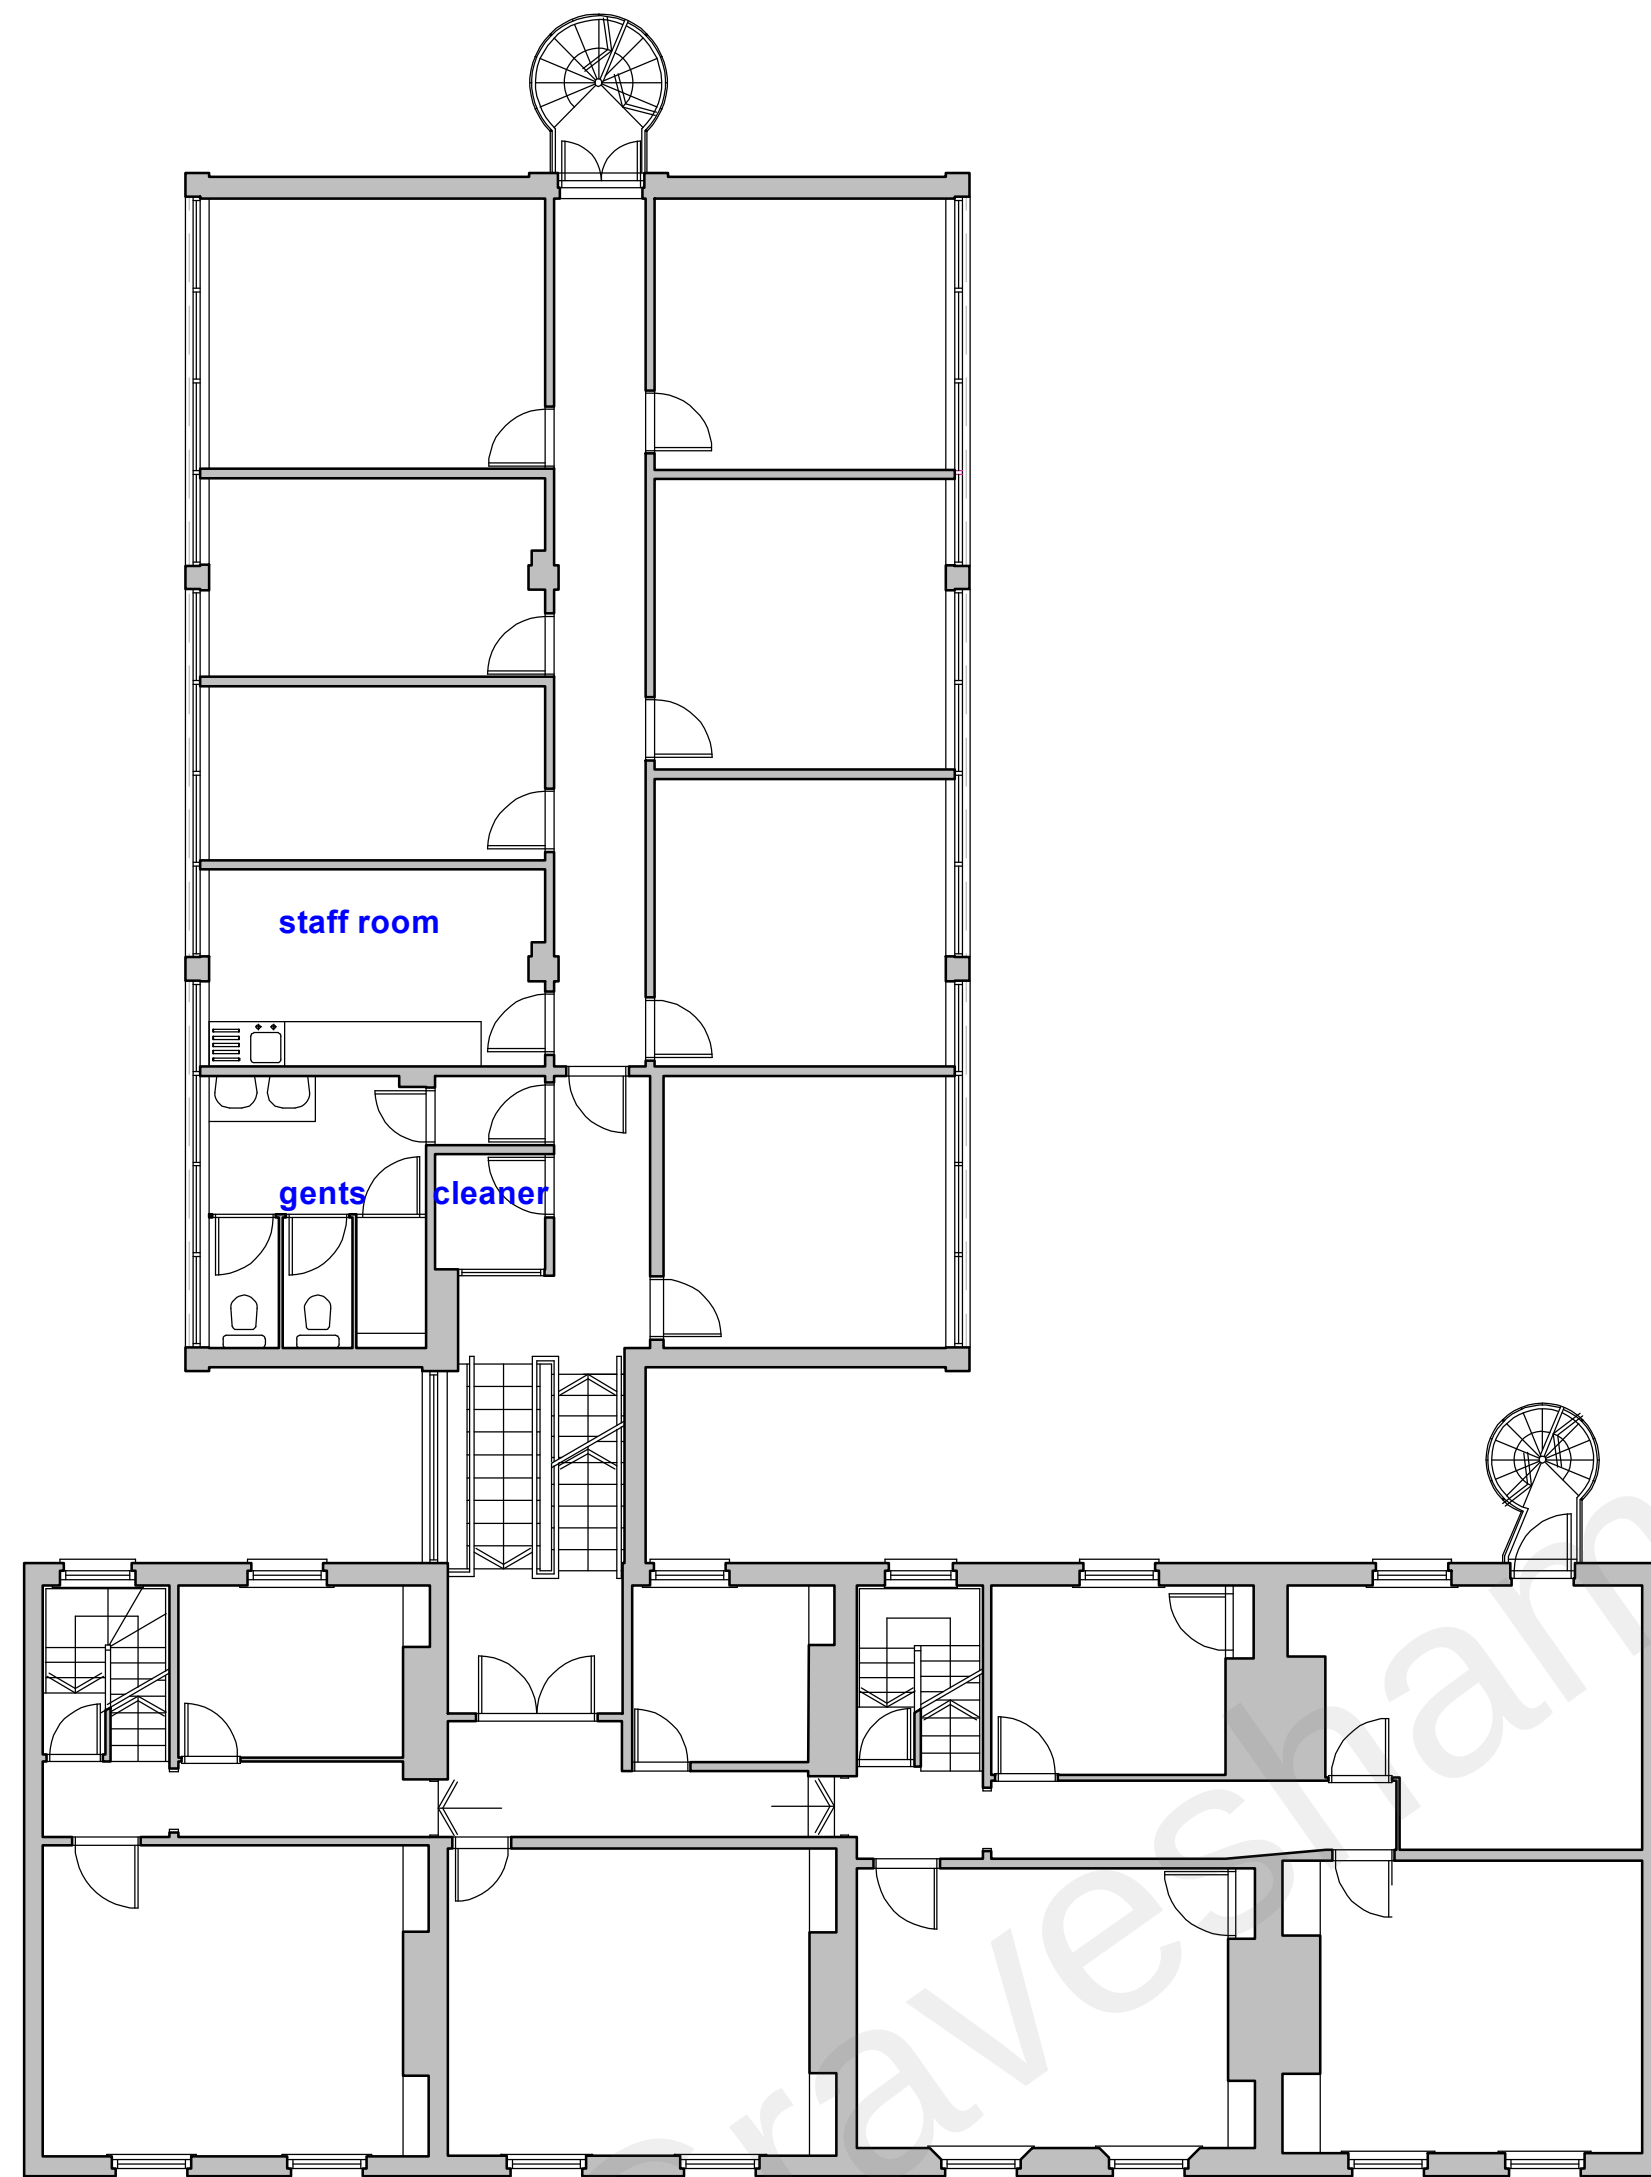


first floor plan

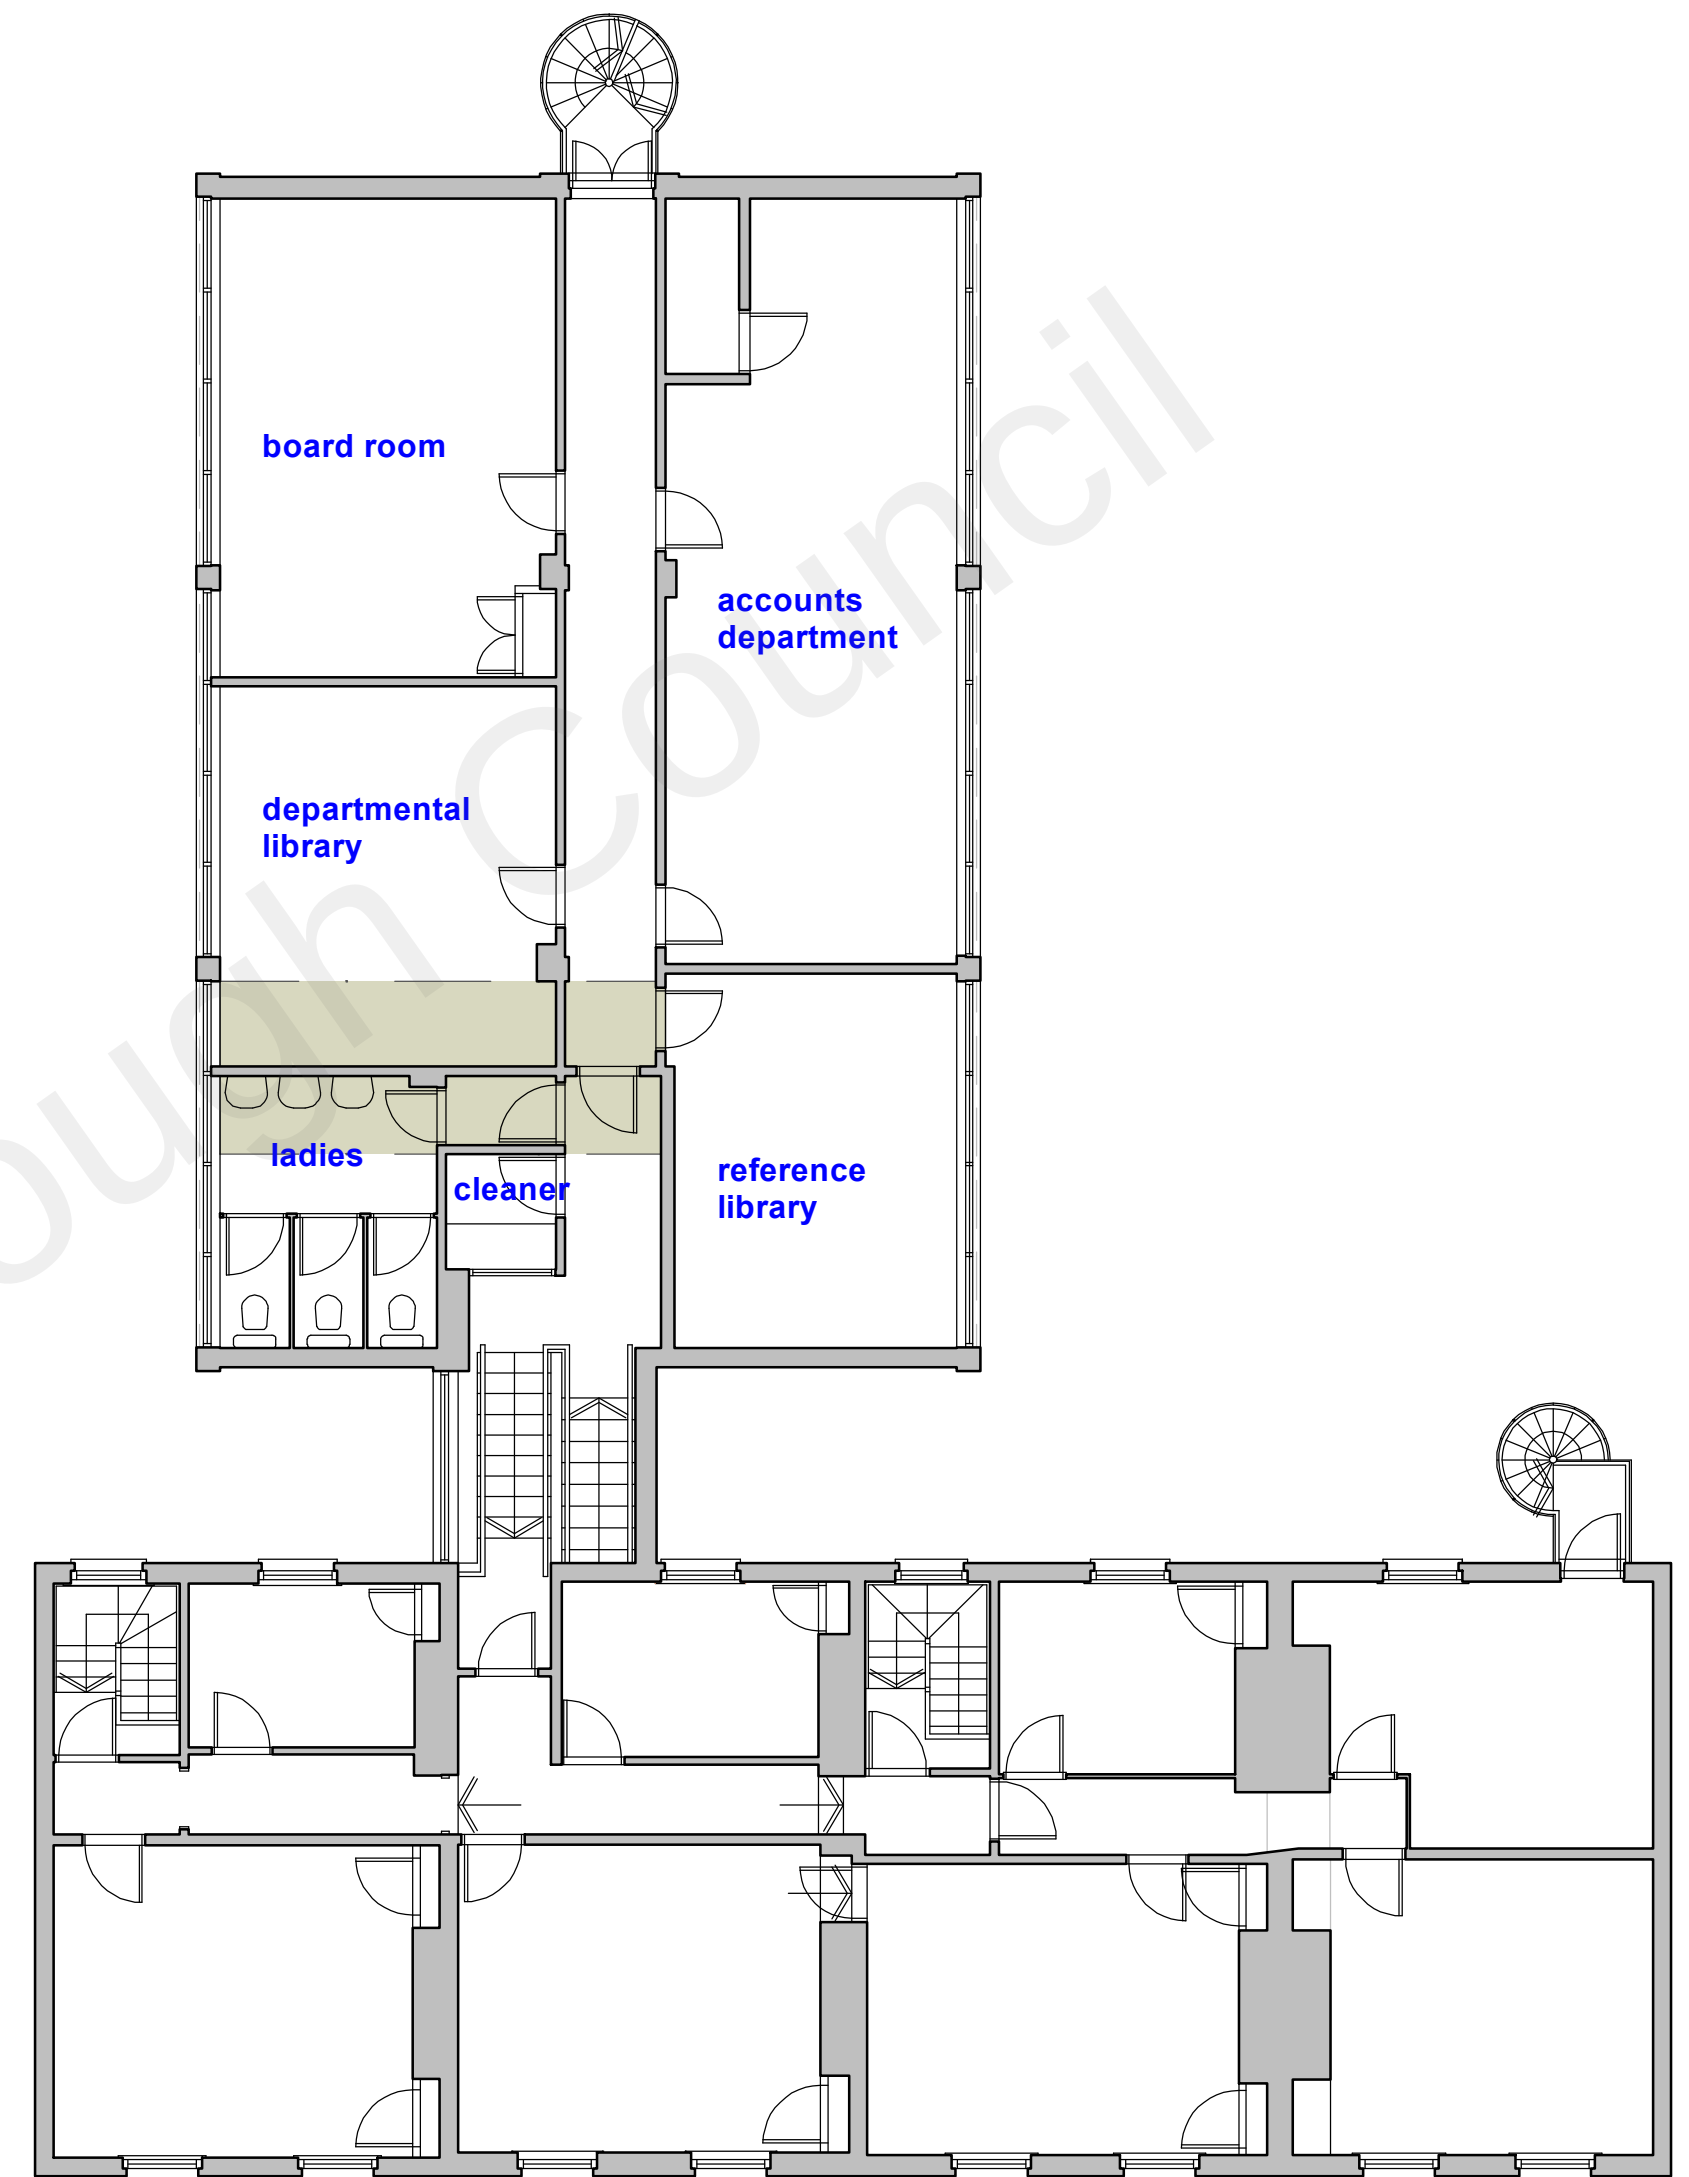

second floor plan

This drawing prints A2 @ 1:100

 

SCHEME / SHEET		
51-54 Windmill Street, Gravesend, DA12 1BD: Hatten Wyatt Car Park Gate Alterations First & Second Floor Plans As Existing		
SCALE	DATE	DRAWING NUMBER
1:100	September 2022	536/04
© This drawing remains the property of the Architect and may not be reproduced in whole or part without his written permission.		

JEREMY S. ISHERWOOD
B. Sc. (hons), B. Arch. (Wales), R.I.B.A.
Chartered Architect
34 Chalky Bank, Gravesend, Kent.
DA11 7NY Telephone / Fax: 01474-533793