




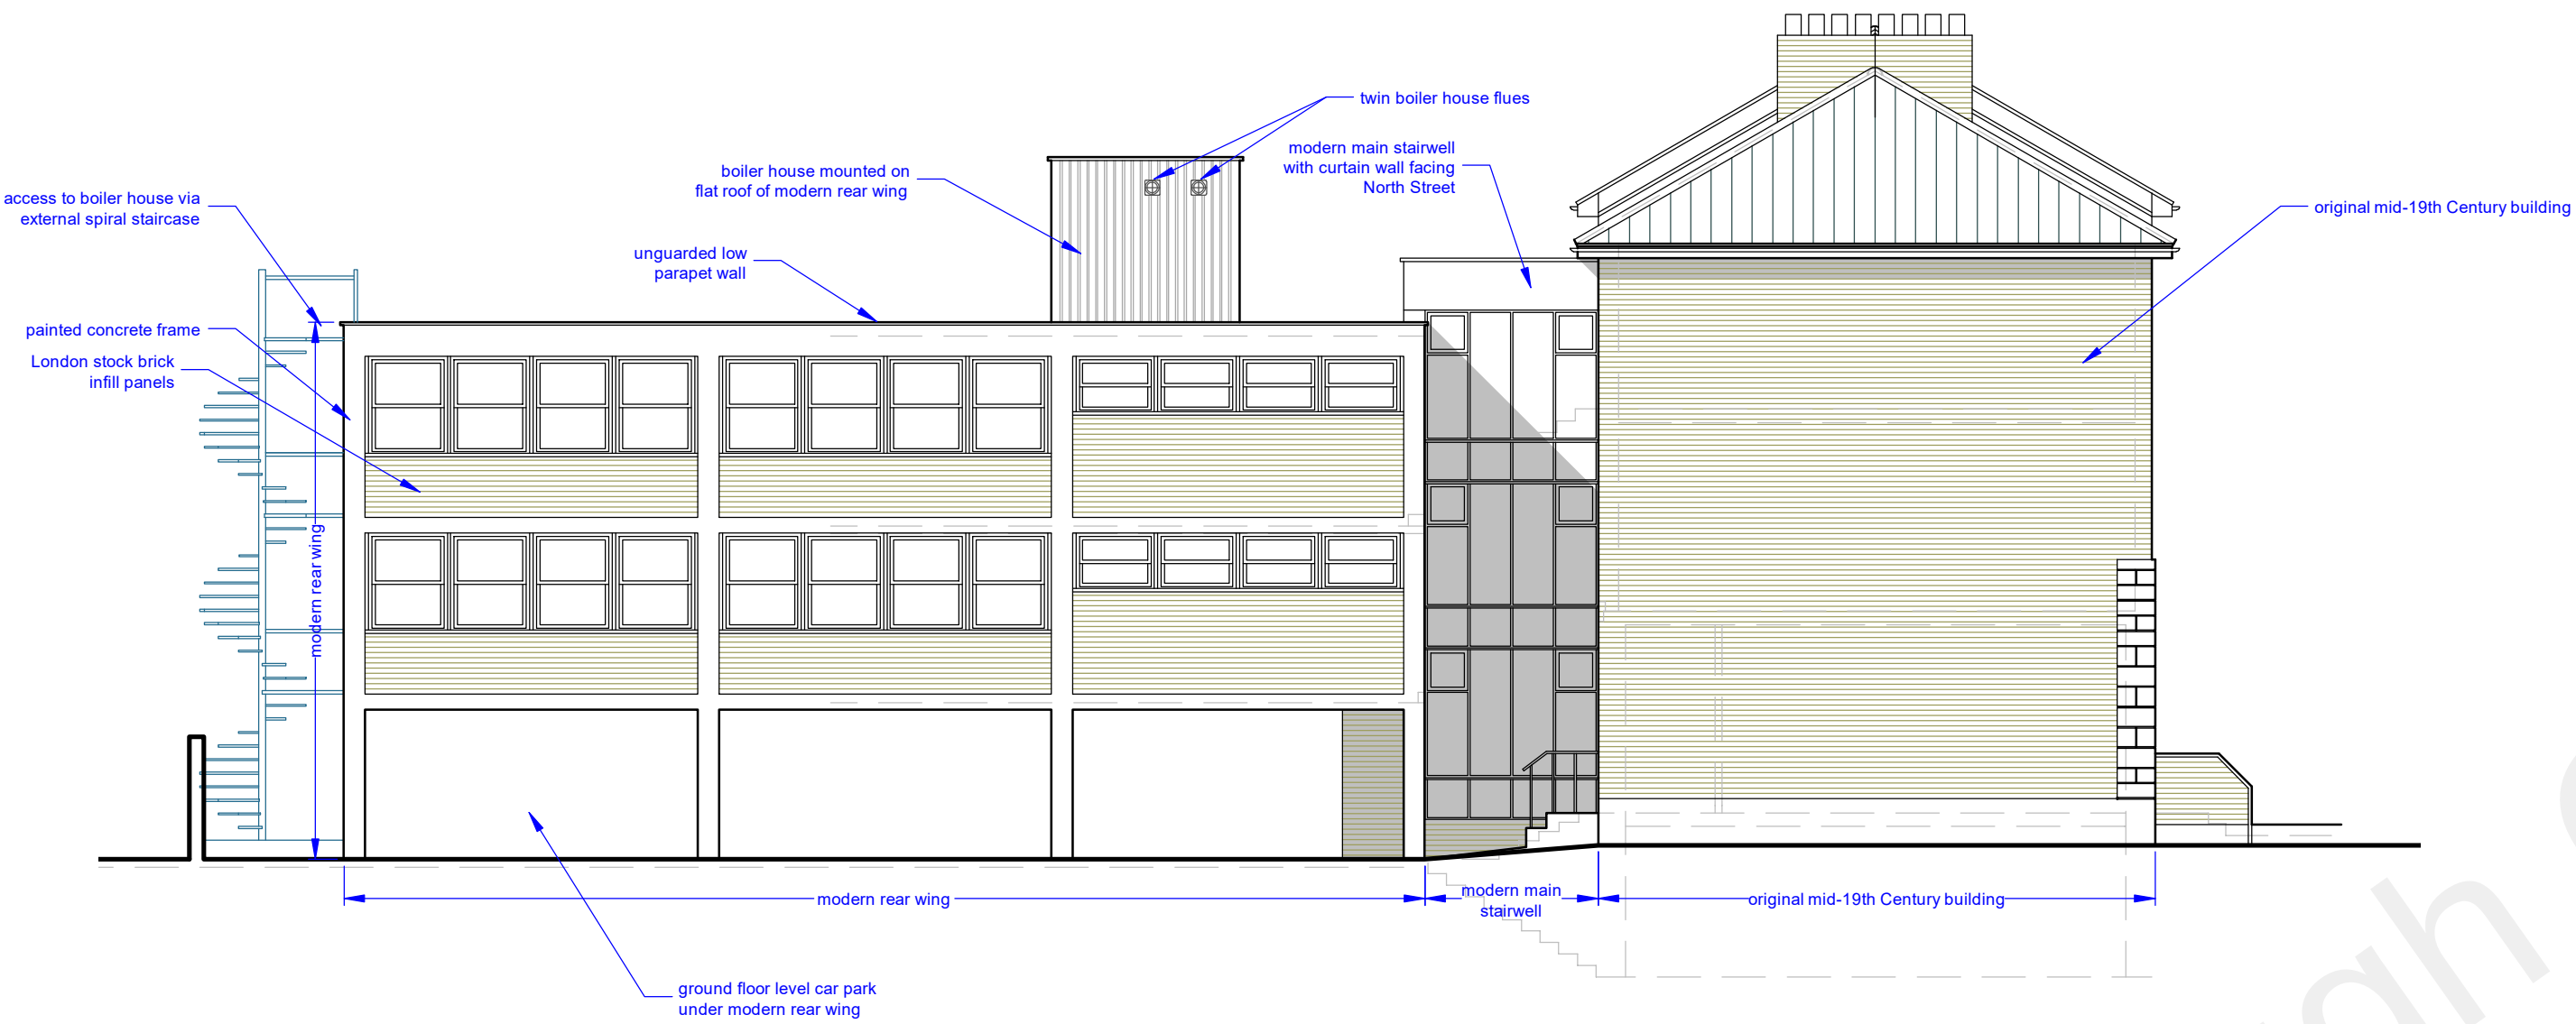

north elevation

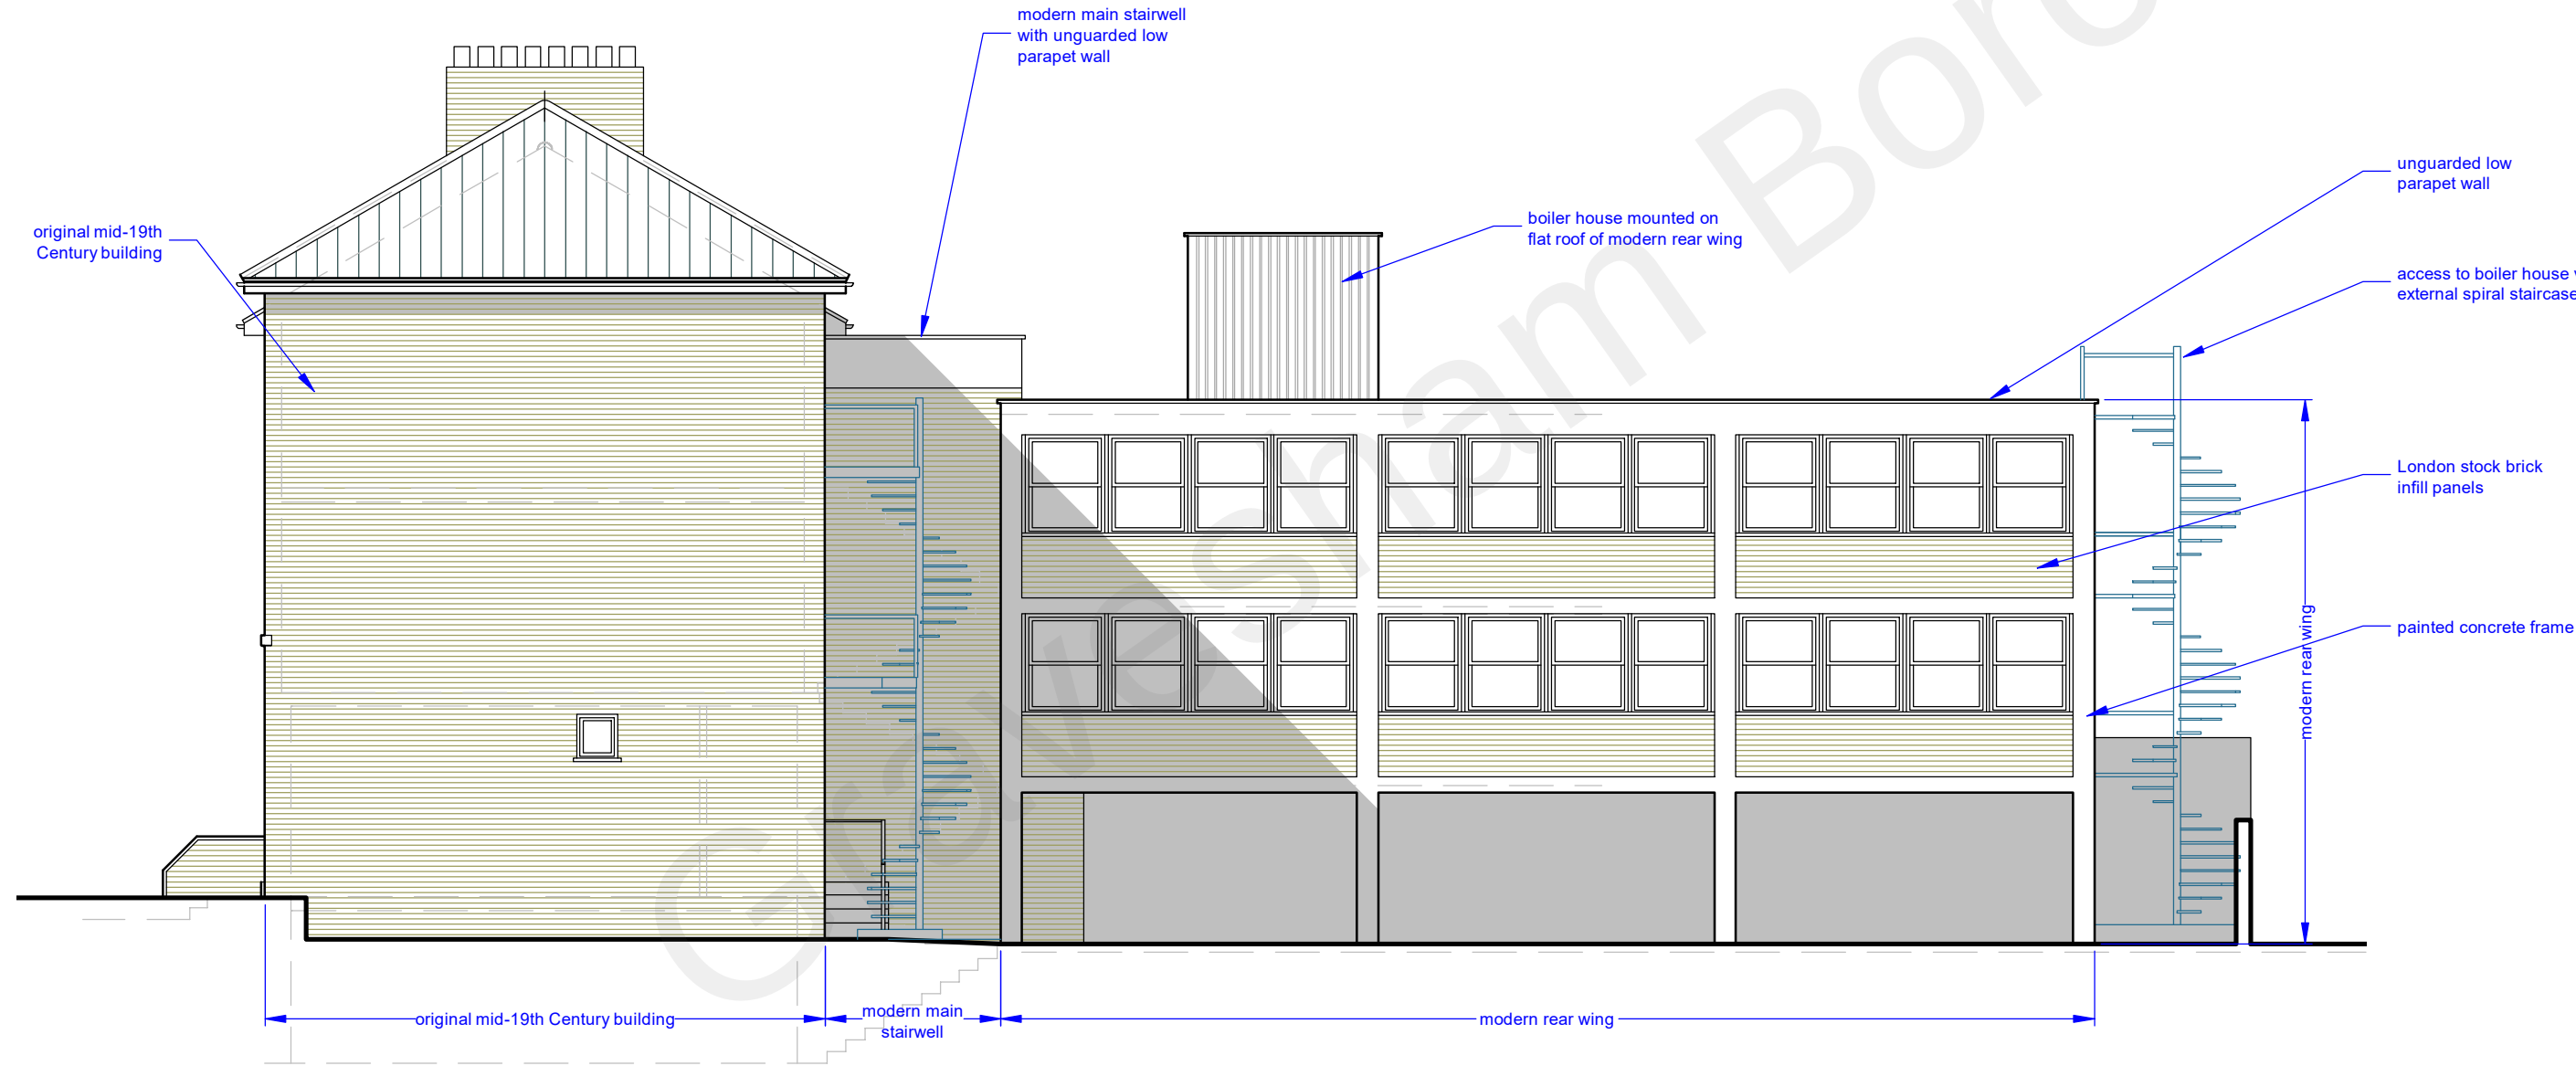

south elevation

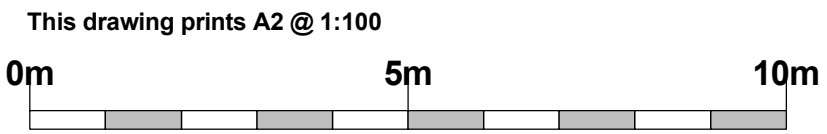

SCHEME / SHEET			
51-54 Windmill Street, Gravesend, DA12 1BD: Hatten Wyatt Car Park Gate Alterations Side Elevations As Existing			
SCALE	DATE	DRAWING NUMBER	JEREMY S. ISHERWOOD B. Sc. (hons), B. Arch. (Wales), R.I.B.A. Chartered Architect  34 Chalky Bank, Gravesend, Kent, DA11 7NY Telephone / Fax: 01474-533793
1:100	September 2022	536/06	
	This drawing remains the property of the Architect and may not be reproduced in whole or part without his written permission.		