
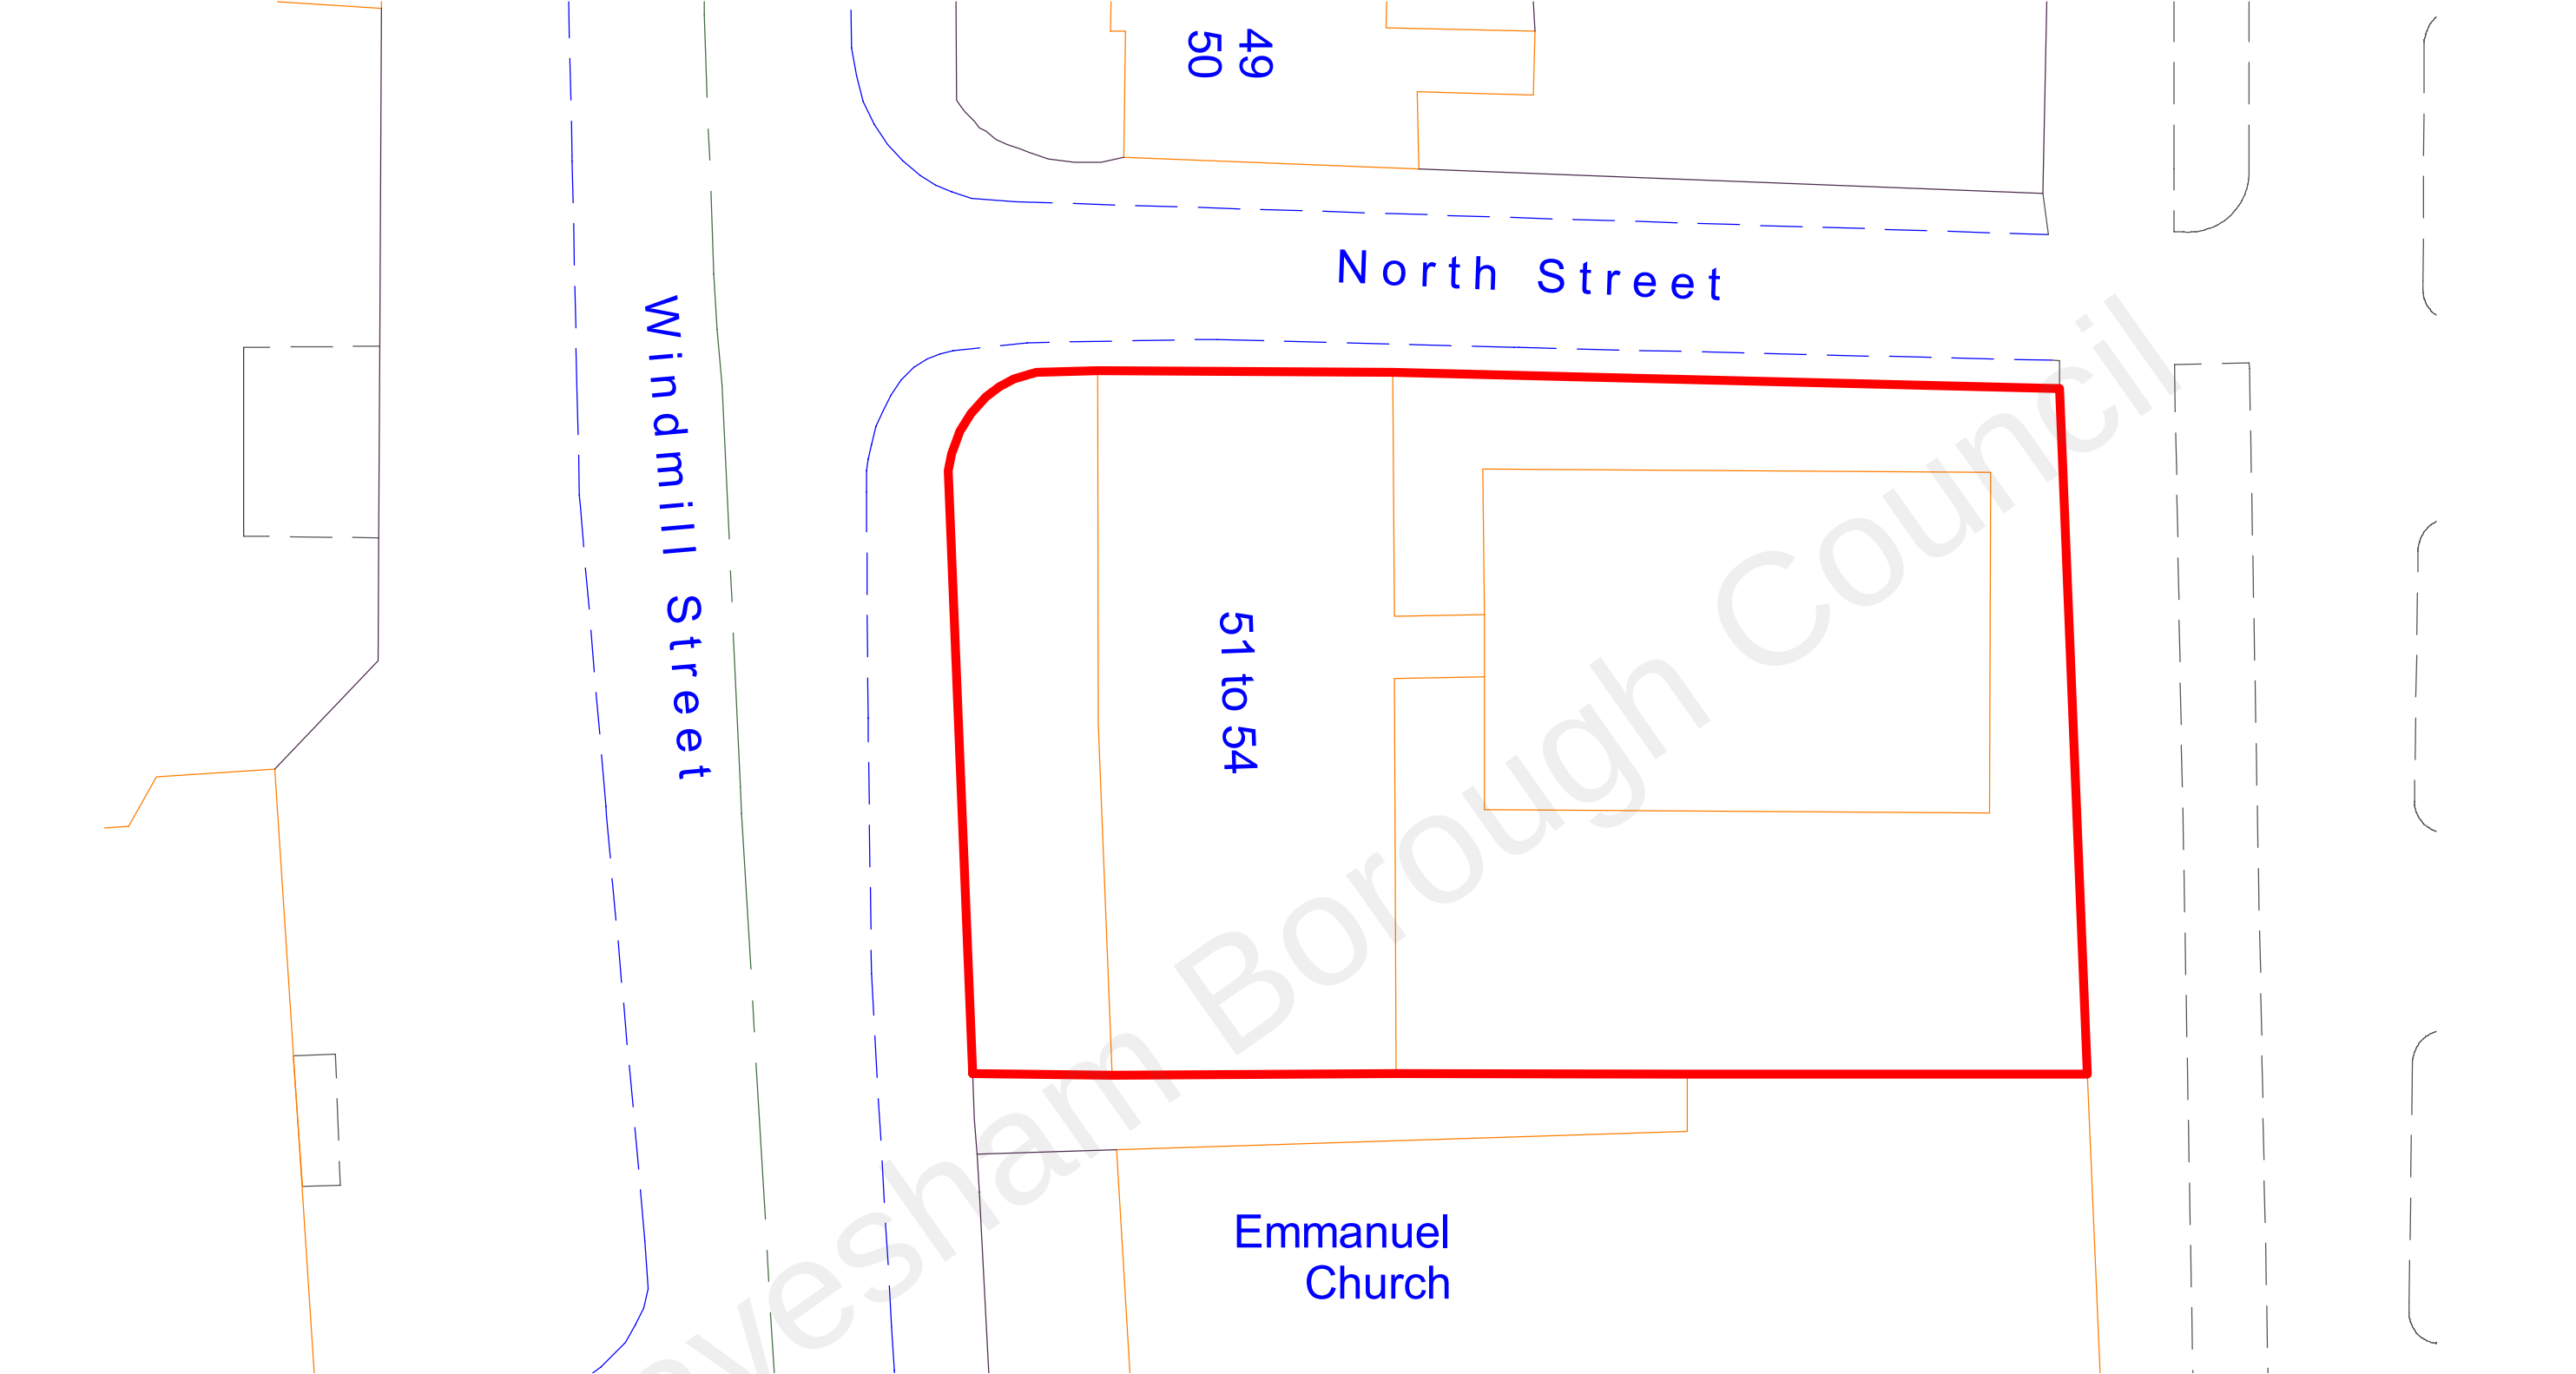


Reproduced from Ordnance Survey Data
© Crown Copyright 2020. All rights reserved.
Licence Number 100022432

 

SCHEME / SHEET		
51-54 Windmill Street, Gravesend, DA12 1BD: Hatten Wyatt Car Park Gate Alterations Site Plan As Existing		
SCALE	DATE	DRAWING NUMBER
1:200	September 2022	536/02
©	This drawing remains the property of the Architect and may not be reproduced in whole or part without his written permission.	

JEREMY S. ISHERWOOD
B. Sc. (hons), B. Arch. (Wales), R.I.B.A.
Chartered Architect
34 Chalky Bank, Gravesend, Kent,
DA11 7NY Telephone / Fax: 01474-533793