



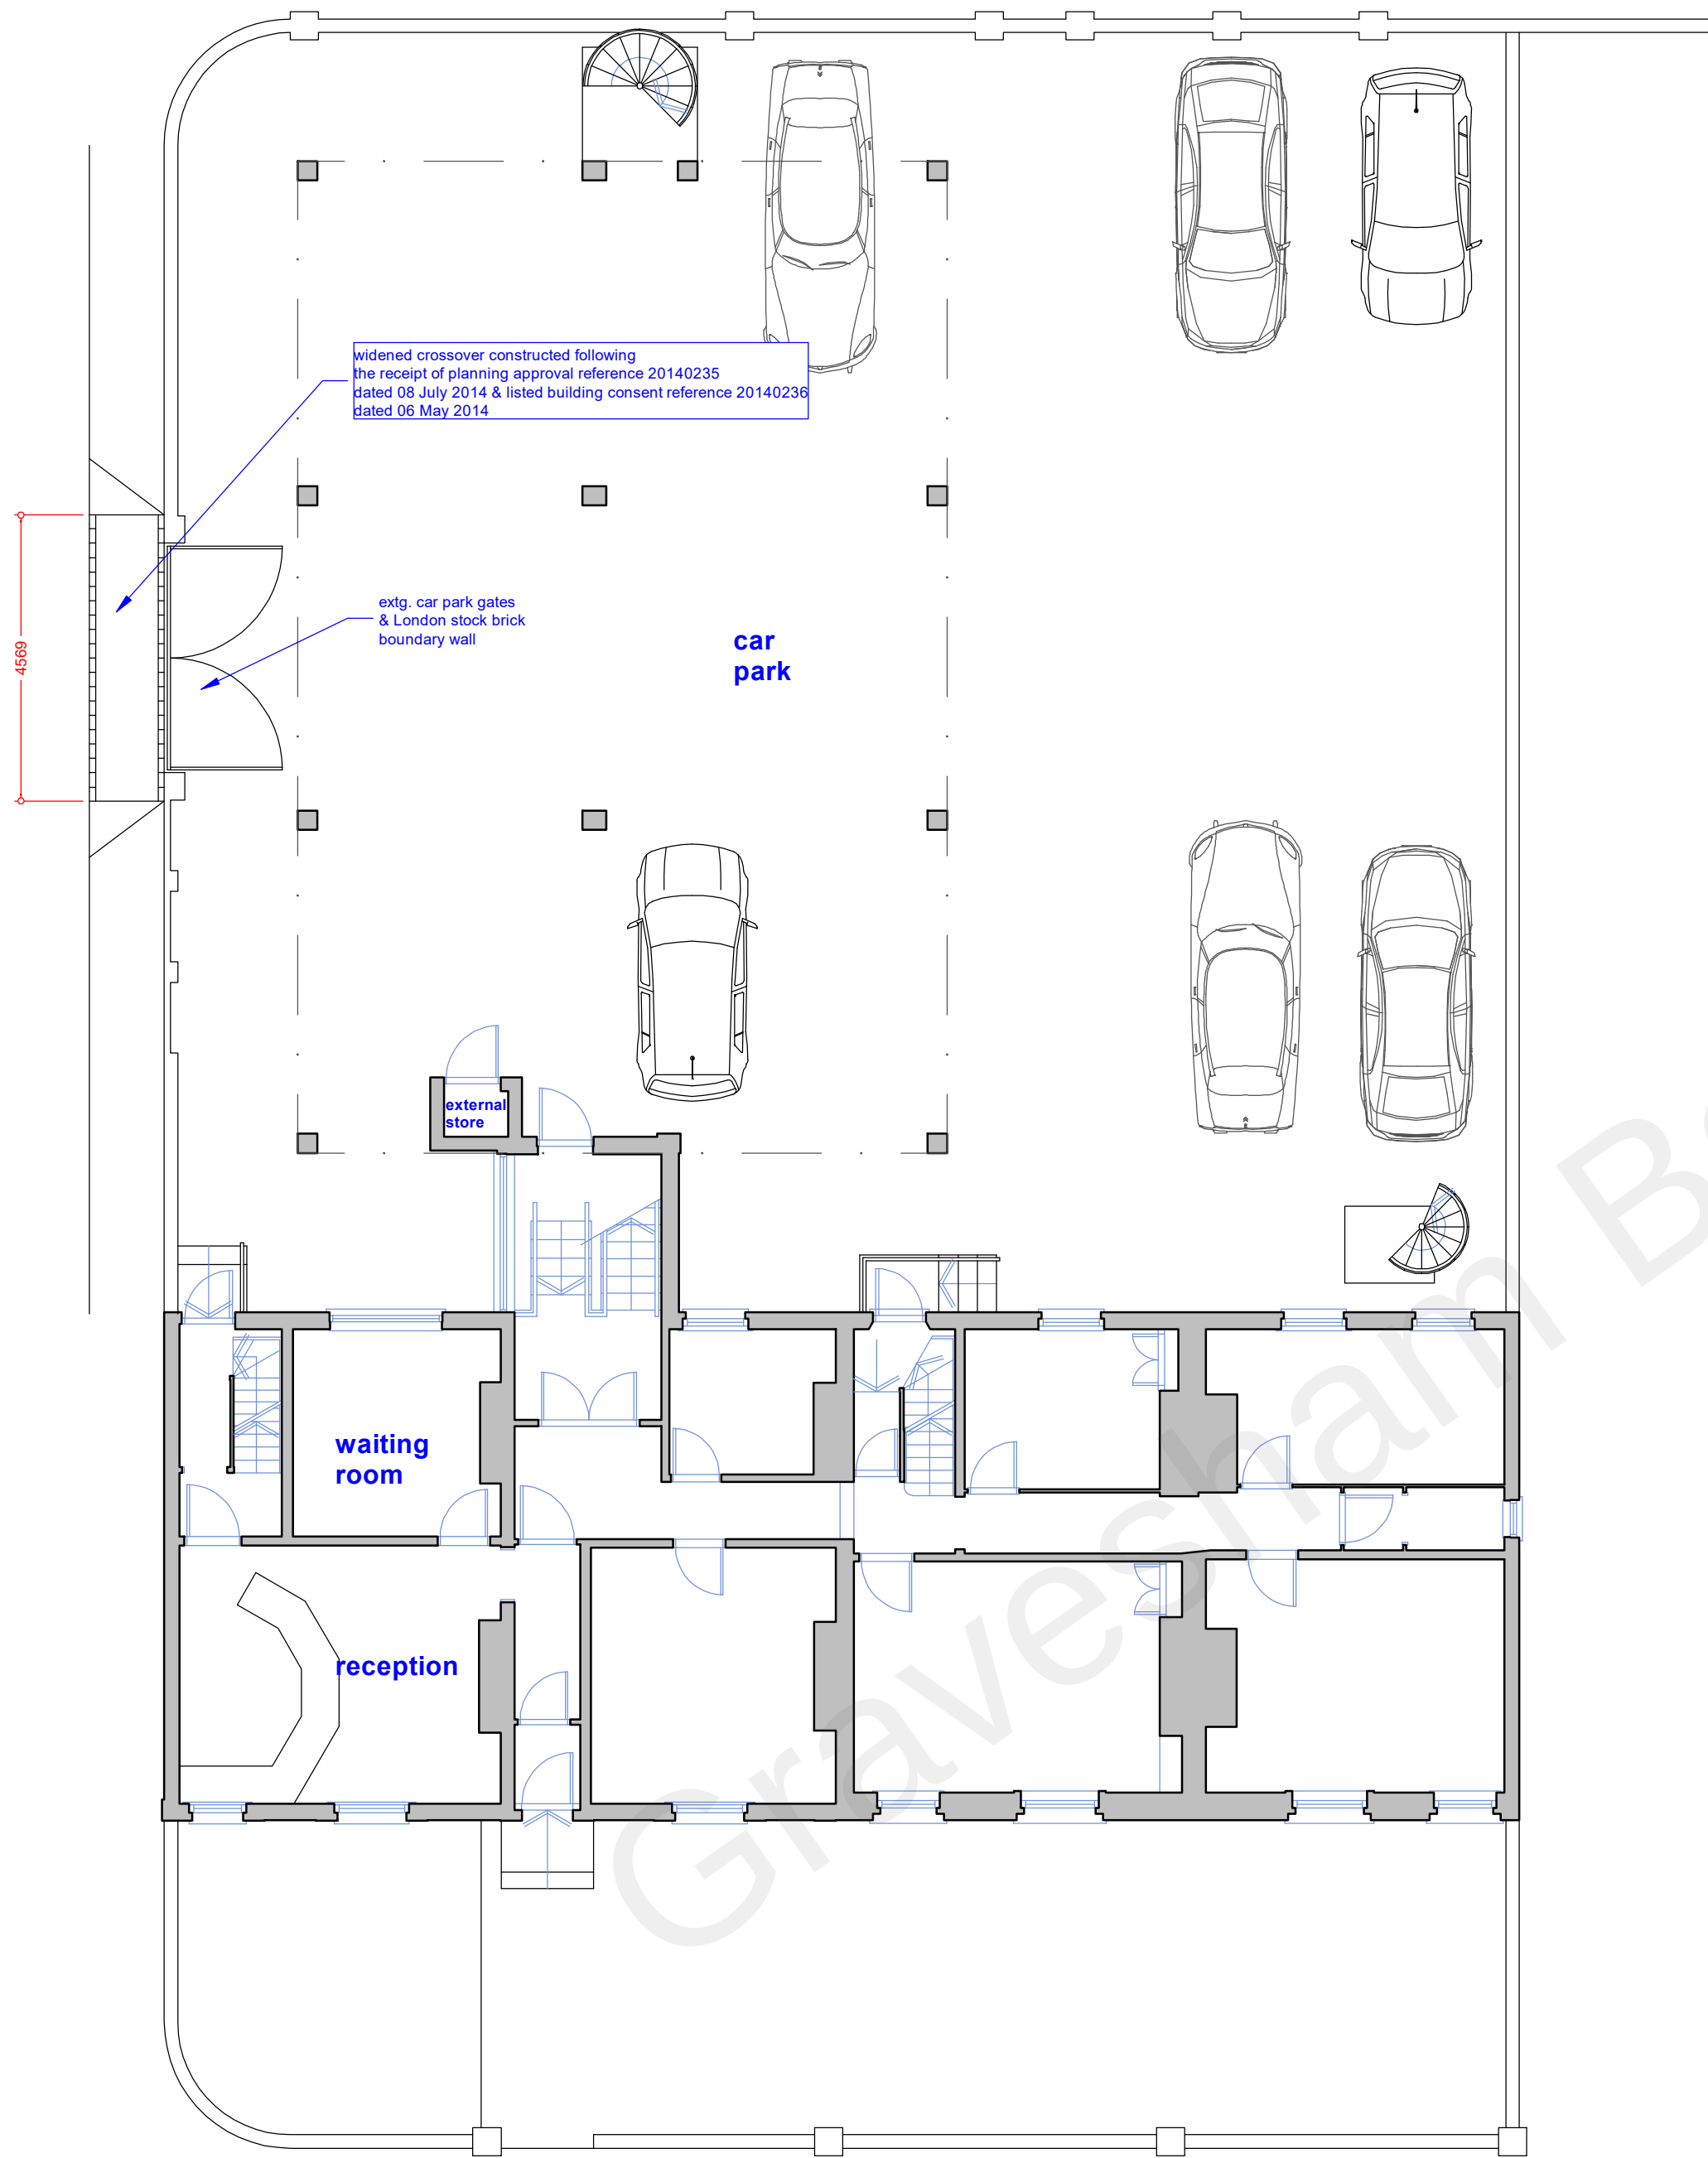


ground floor plan

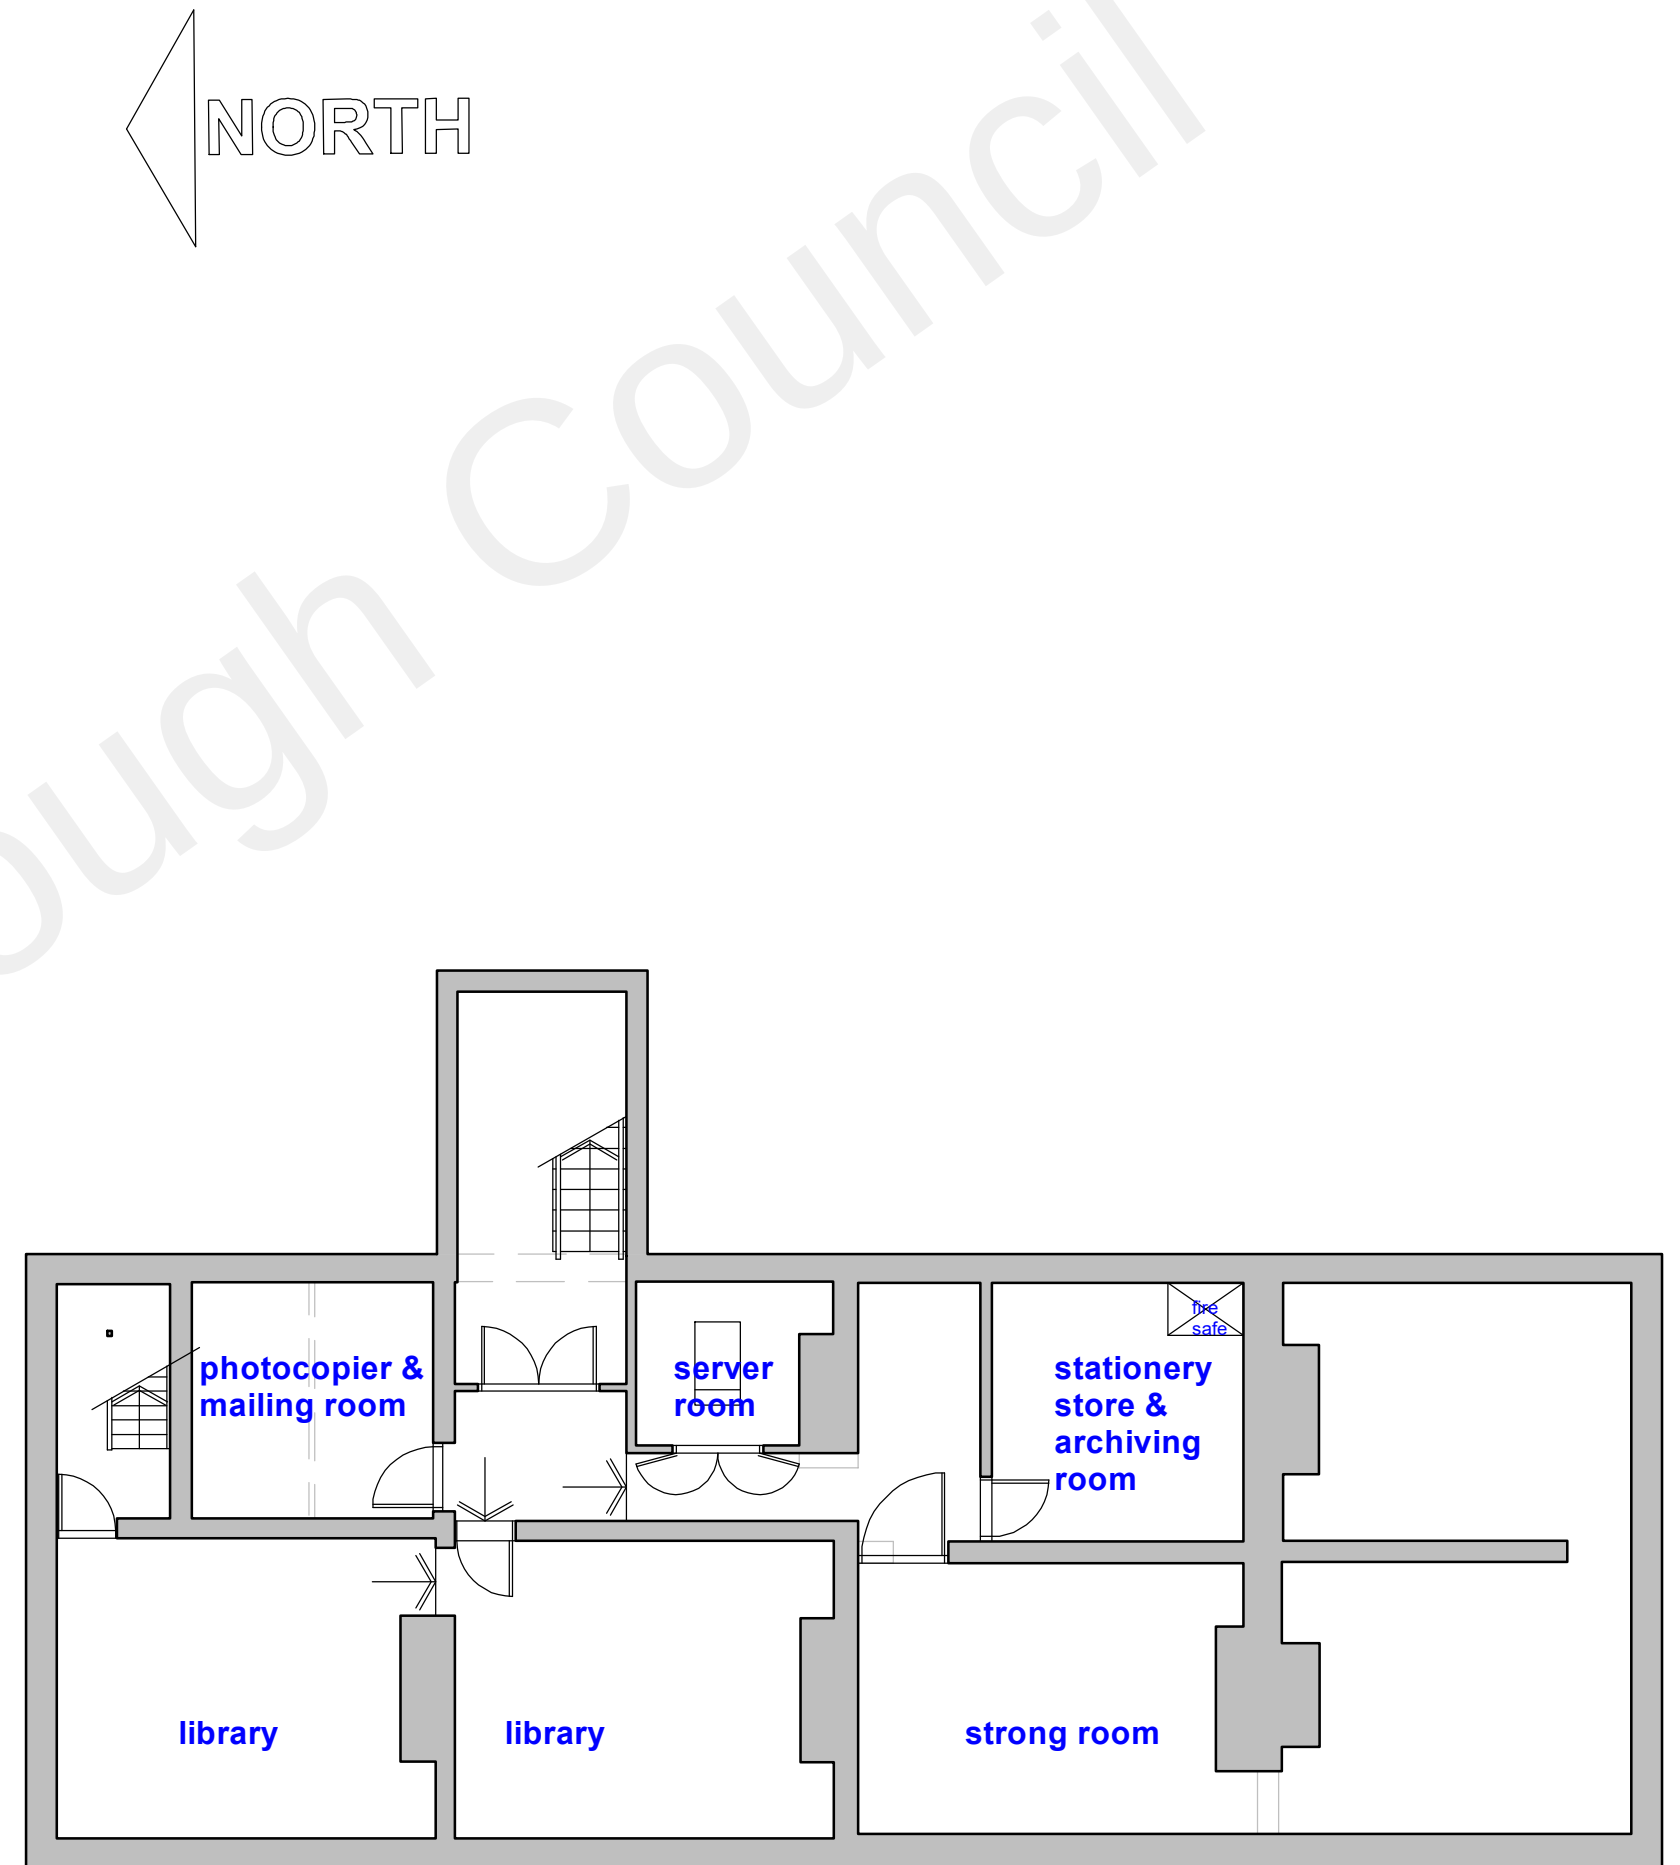

cellar plan

This drawing prints A2 @ 1:100

 

SCHEME / SHEET			 JEREMY S. ISHERWOOD B. Sc. (hons), B. Arch. (Wales), R.I.B.A. Chartered Architect 34 Chalky Bank, Gravesend, Kent. DA11 7NY Telephone / Fax: 01474-533793
SCALE	DATE	DRAWING NUMBER	
1:100	September 2022	536/03	
© This drawing remains the property of the Architect and may not be reproduced in whole or part without his written permission.			