

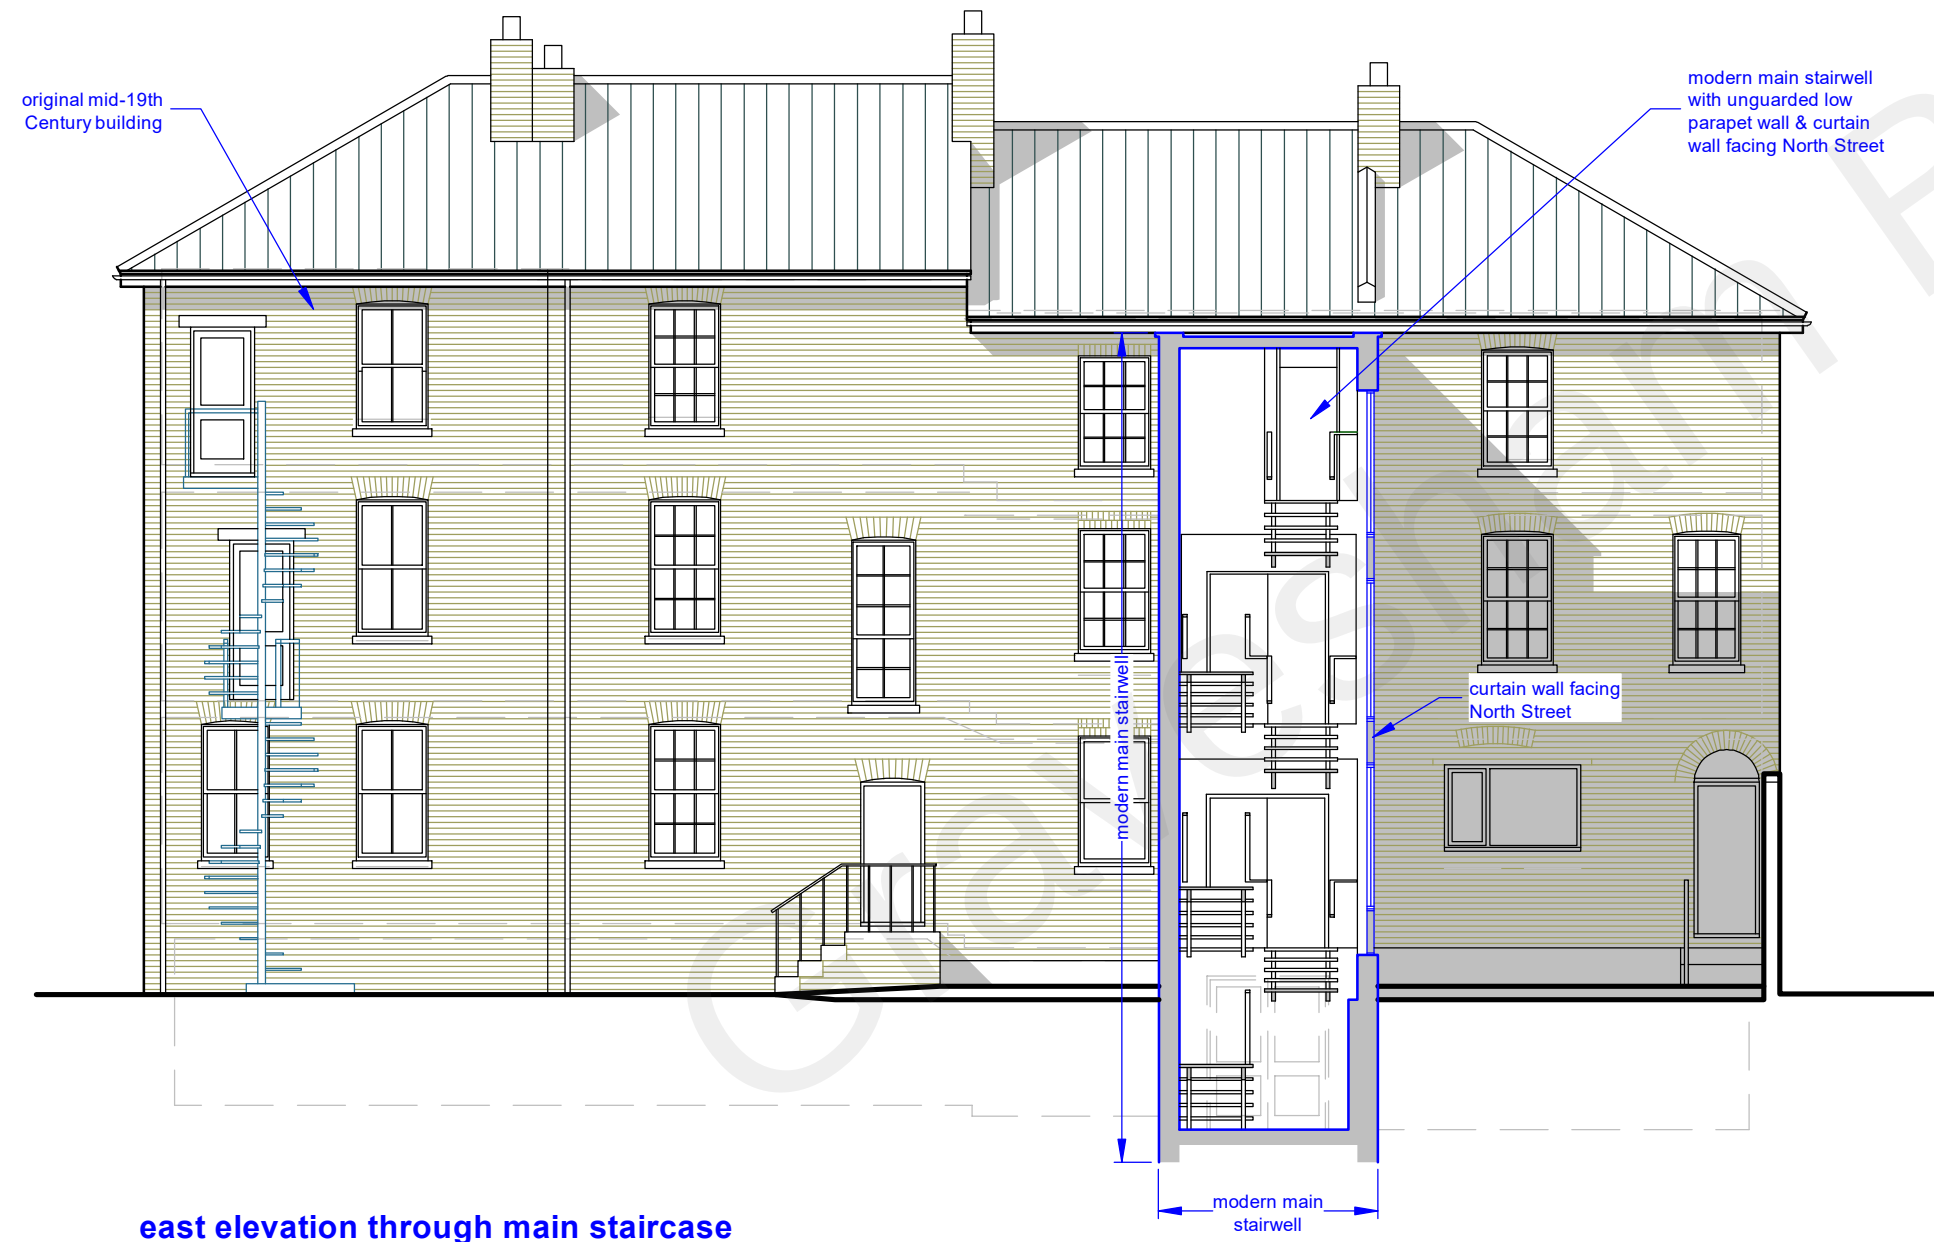


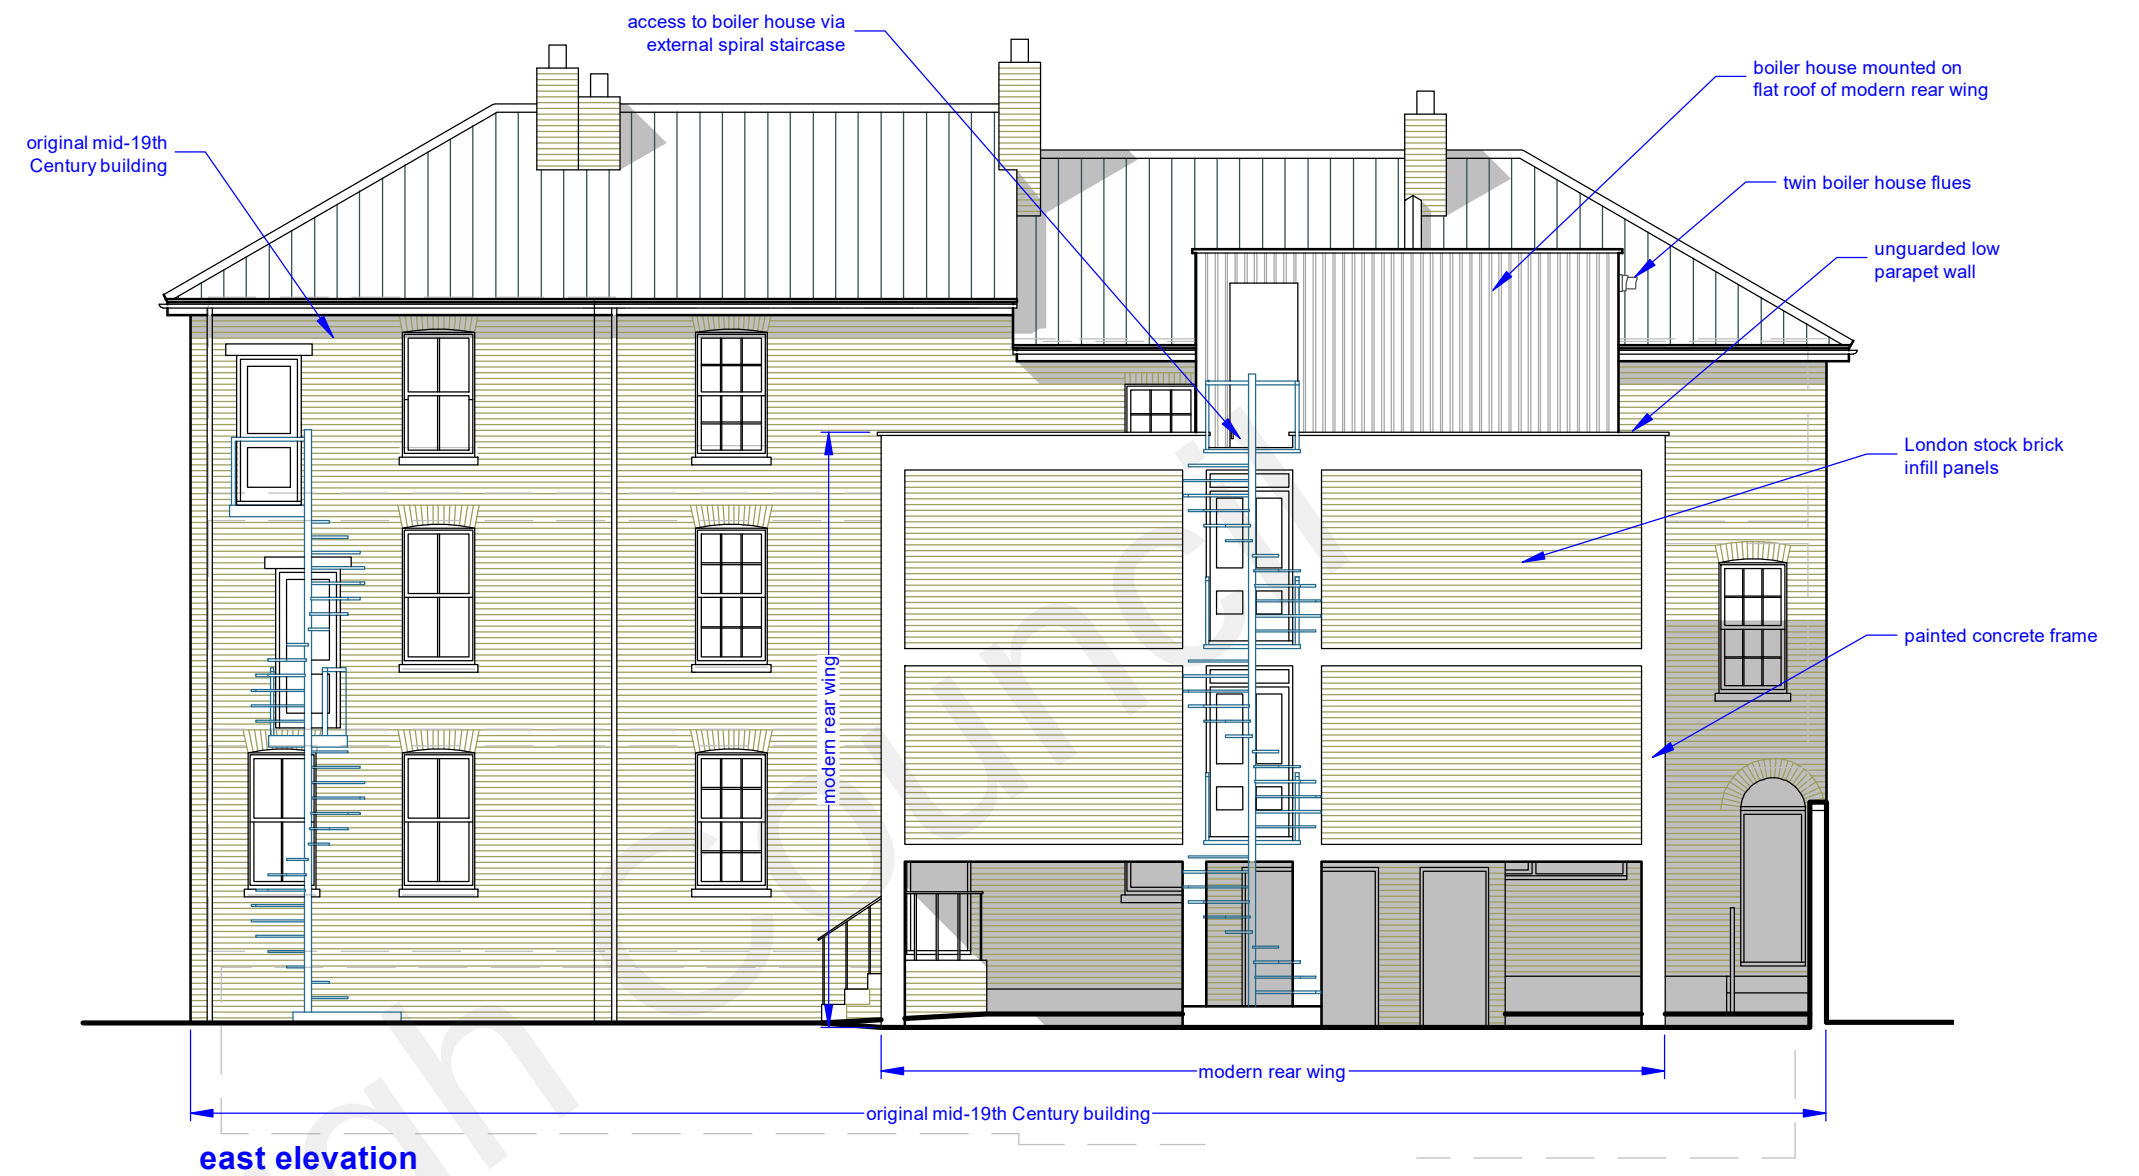

This drawing prints A2 @ 1:100

 

SCHEME / SHEET			
51-54 Windmill Street, Gravesend, DA12 1BD: Hatten Wyatt Car Park Gate Alterations Front & Rear Elevations As Existing			
SCALE	DATE	DRAWING NUMBER	JEREMY S. ISHERWOOD B. Sc. (hons), B. Arch. (Wales), R.I.B.A. Chartered Architect  34 Chalky Bank, Gravesend, Kent, DA11 7NY Telephone / Fax: 01474-533793
1:100	September 2022	536/05	
	This drawing remains the property of the Architect and may not be reproduced in whole or part without his written permission.		