




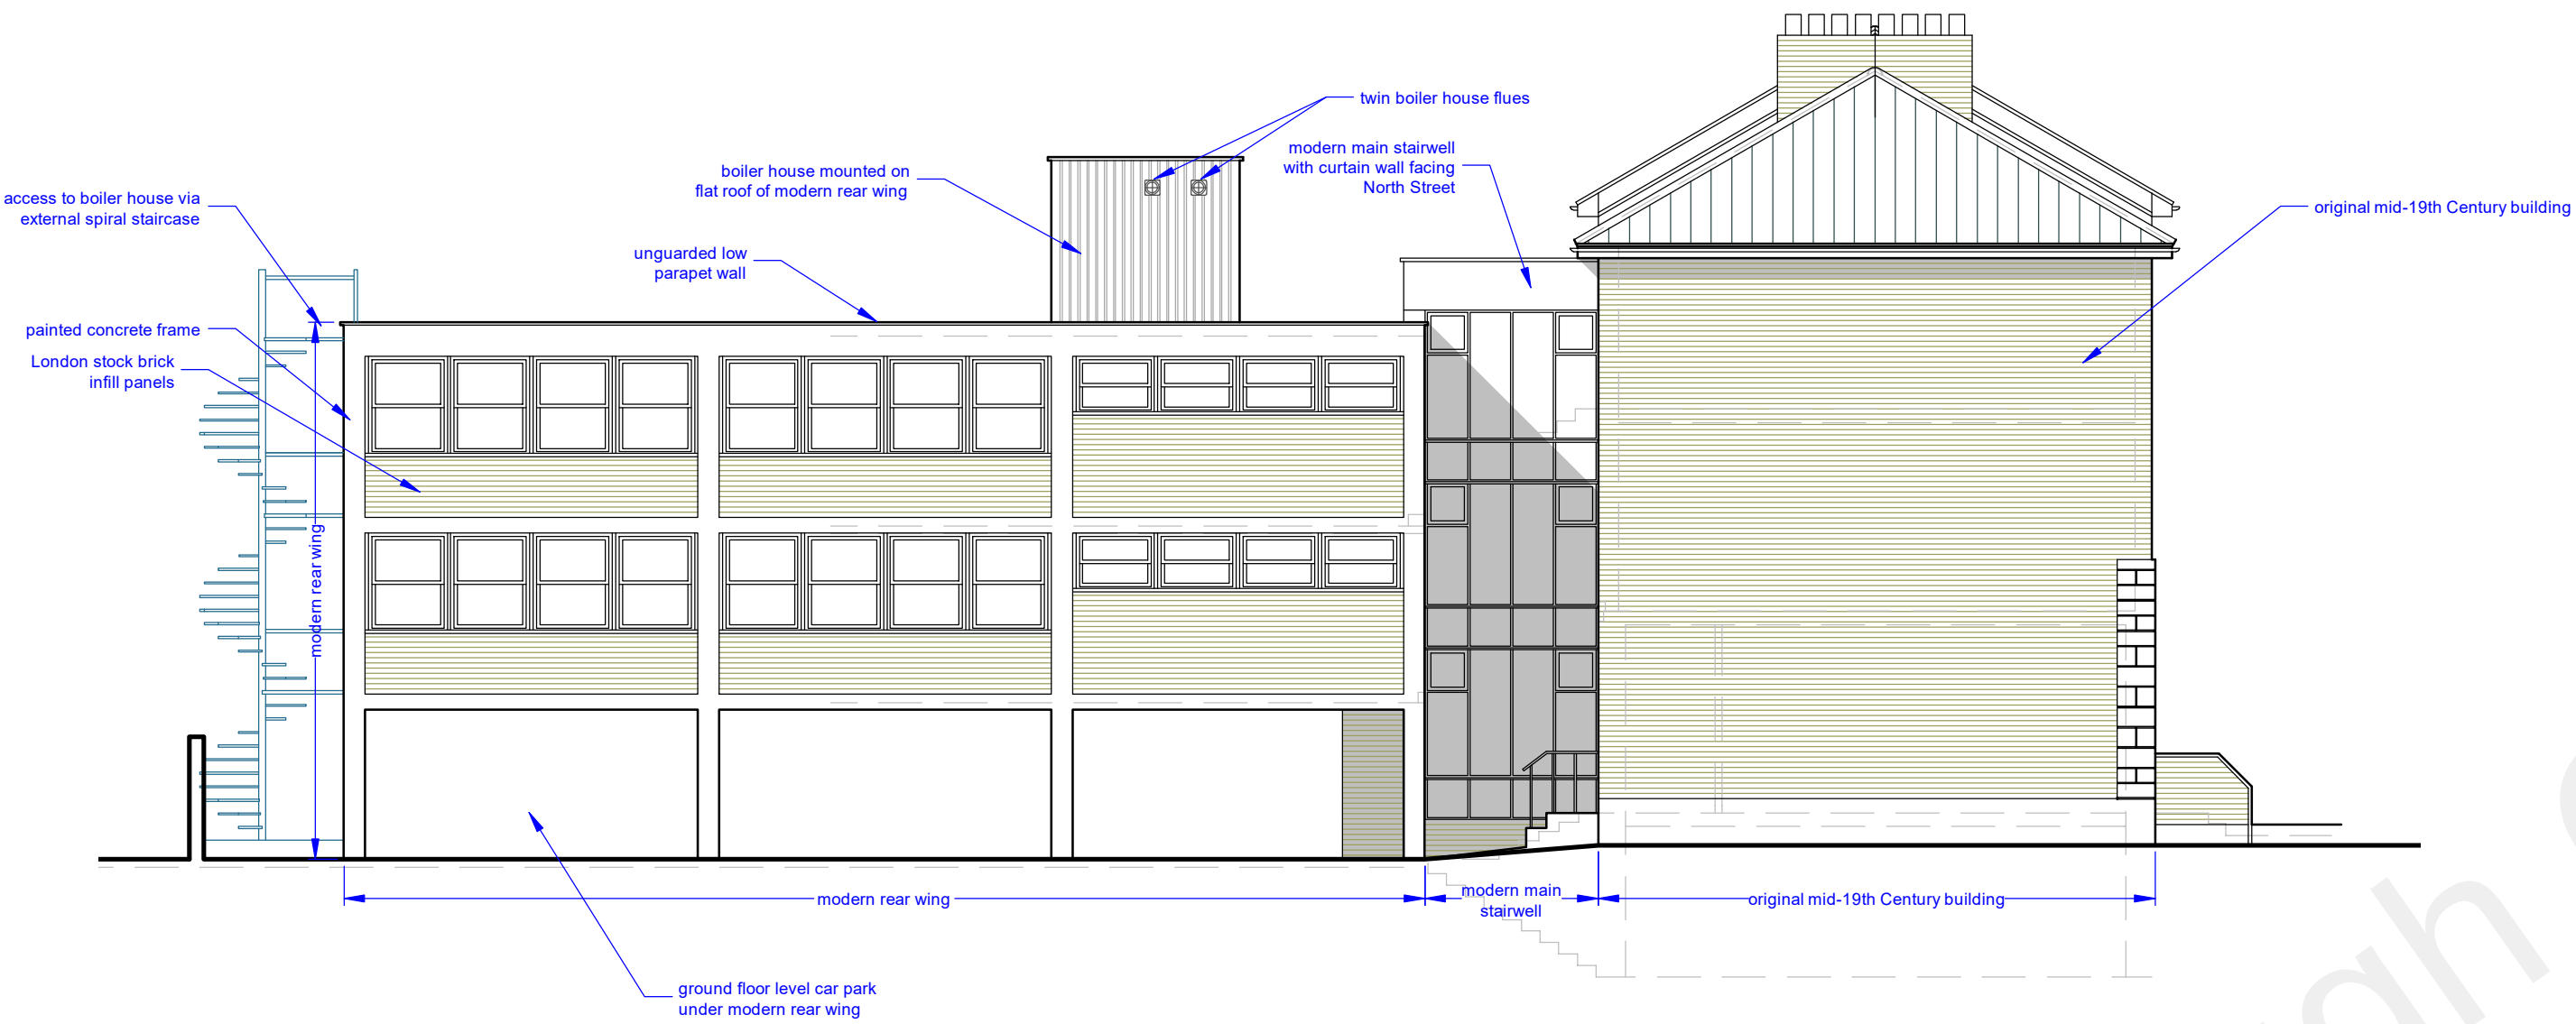

north elevation

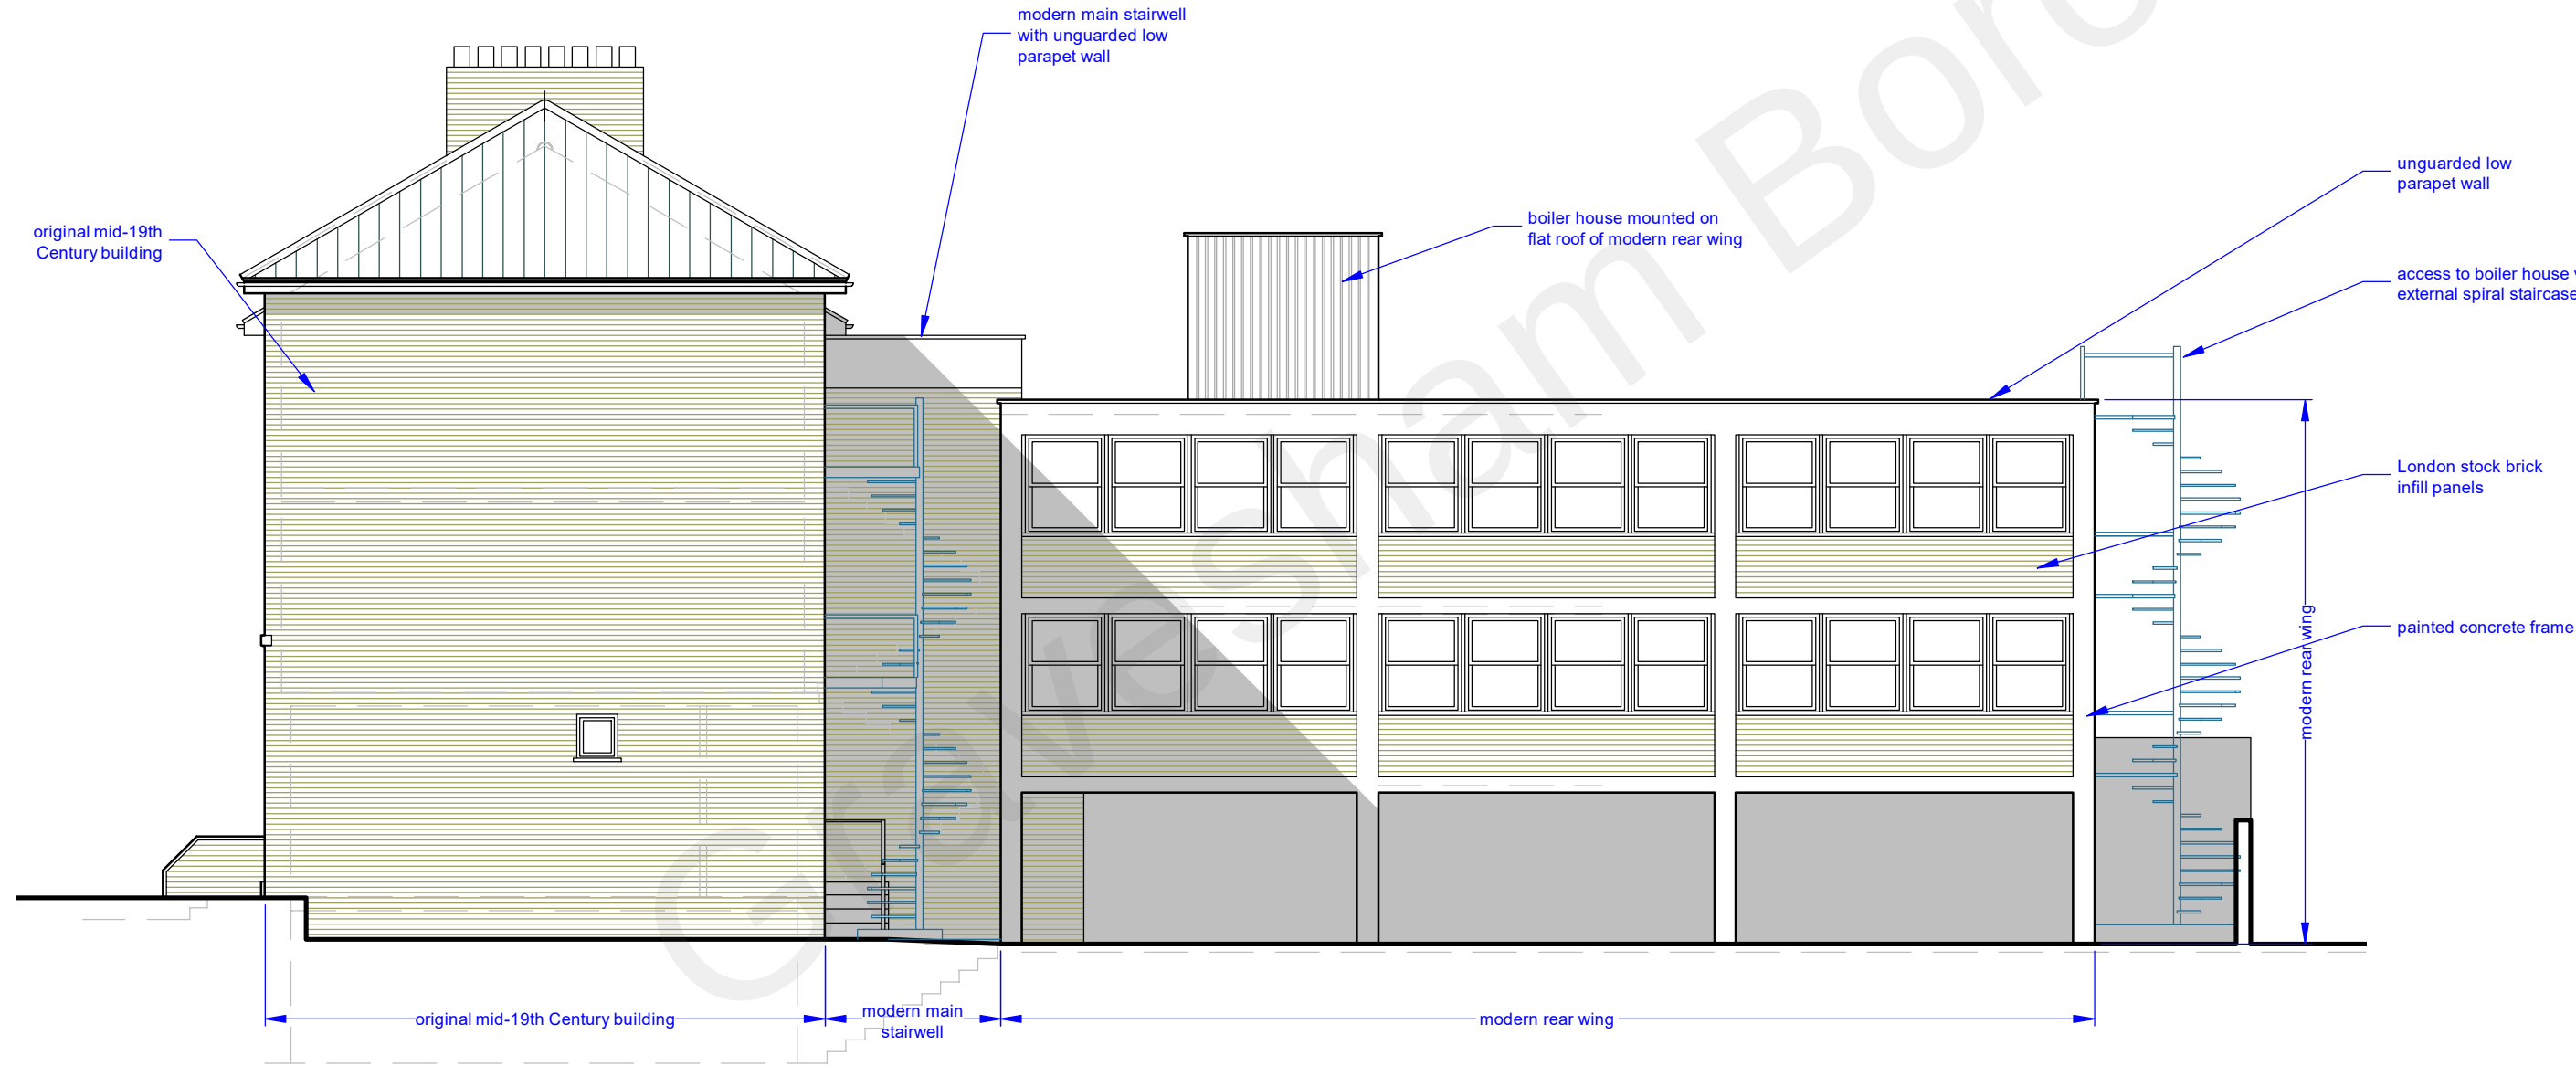

south elevation

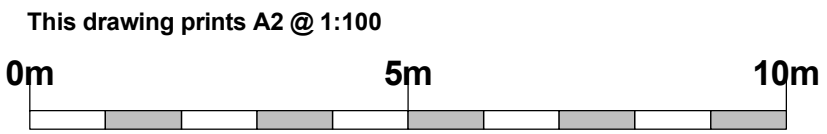

|   |   |                |   |
|---|---|----------------|---|
| SCHEME / SHEET   |   |                |   |
| 51-54 Windmill Street, Gravesend, DA12 1BD: Hatten Wyatt Car Park Gate Alterations<br>Side Elevations As Existing |   |                |   |
| SCALE   | DATE   | DRAWING NUMBER | <div>JEREMY S. ISHERWOOD</div> <div>B. Sc. (hons), B. Arch. (Wales), R.I.B.A.</div> <div>Chartered Architect</div> <div> 34 Chalky Bank, Gravesend, Kent,<br/>DA11 7NY Telephone / Fax: 01474-533793</div> |
| 1:100   | September 2022   | 536/06         |   |
|                              | This drawing remains the property of the Architect and may not be reproduced in whole or part without his written permission. |                |   |