



Lord Street Car Park

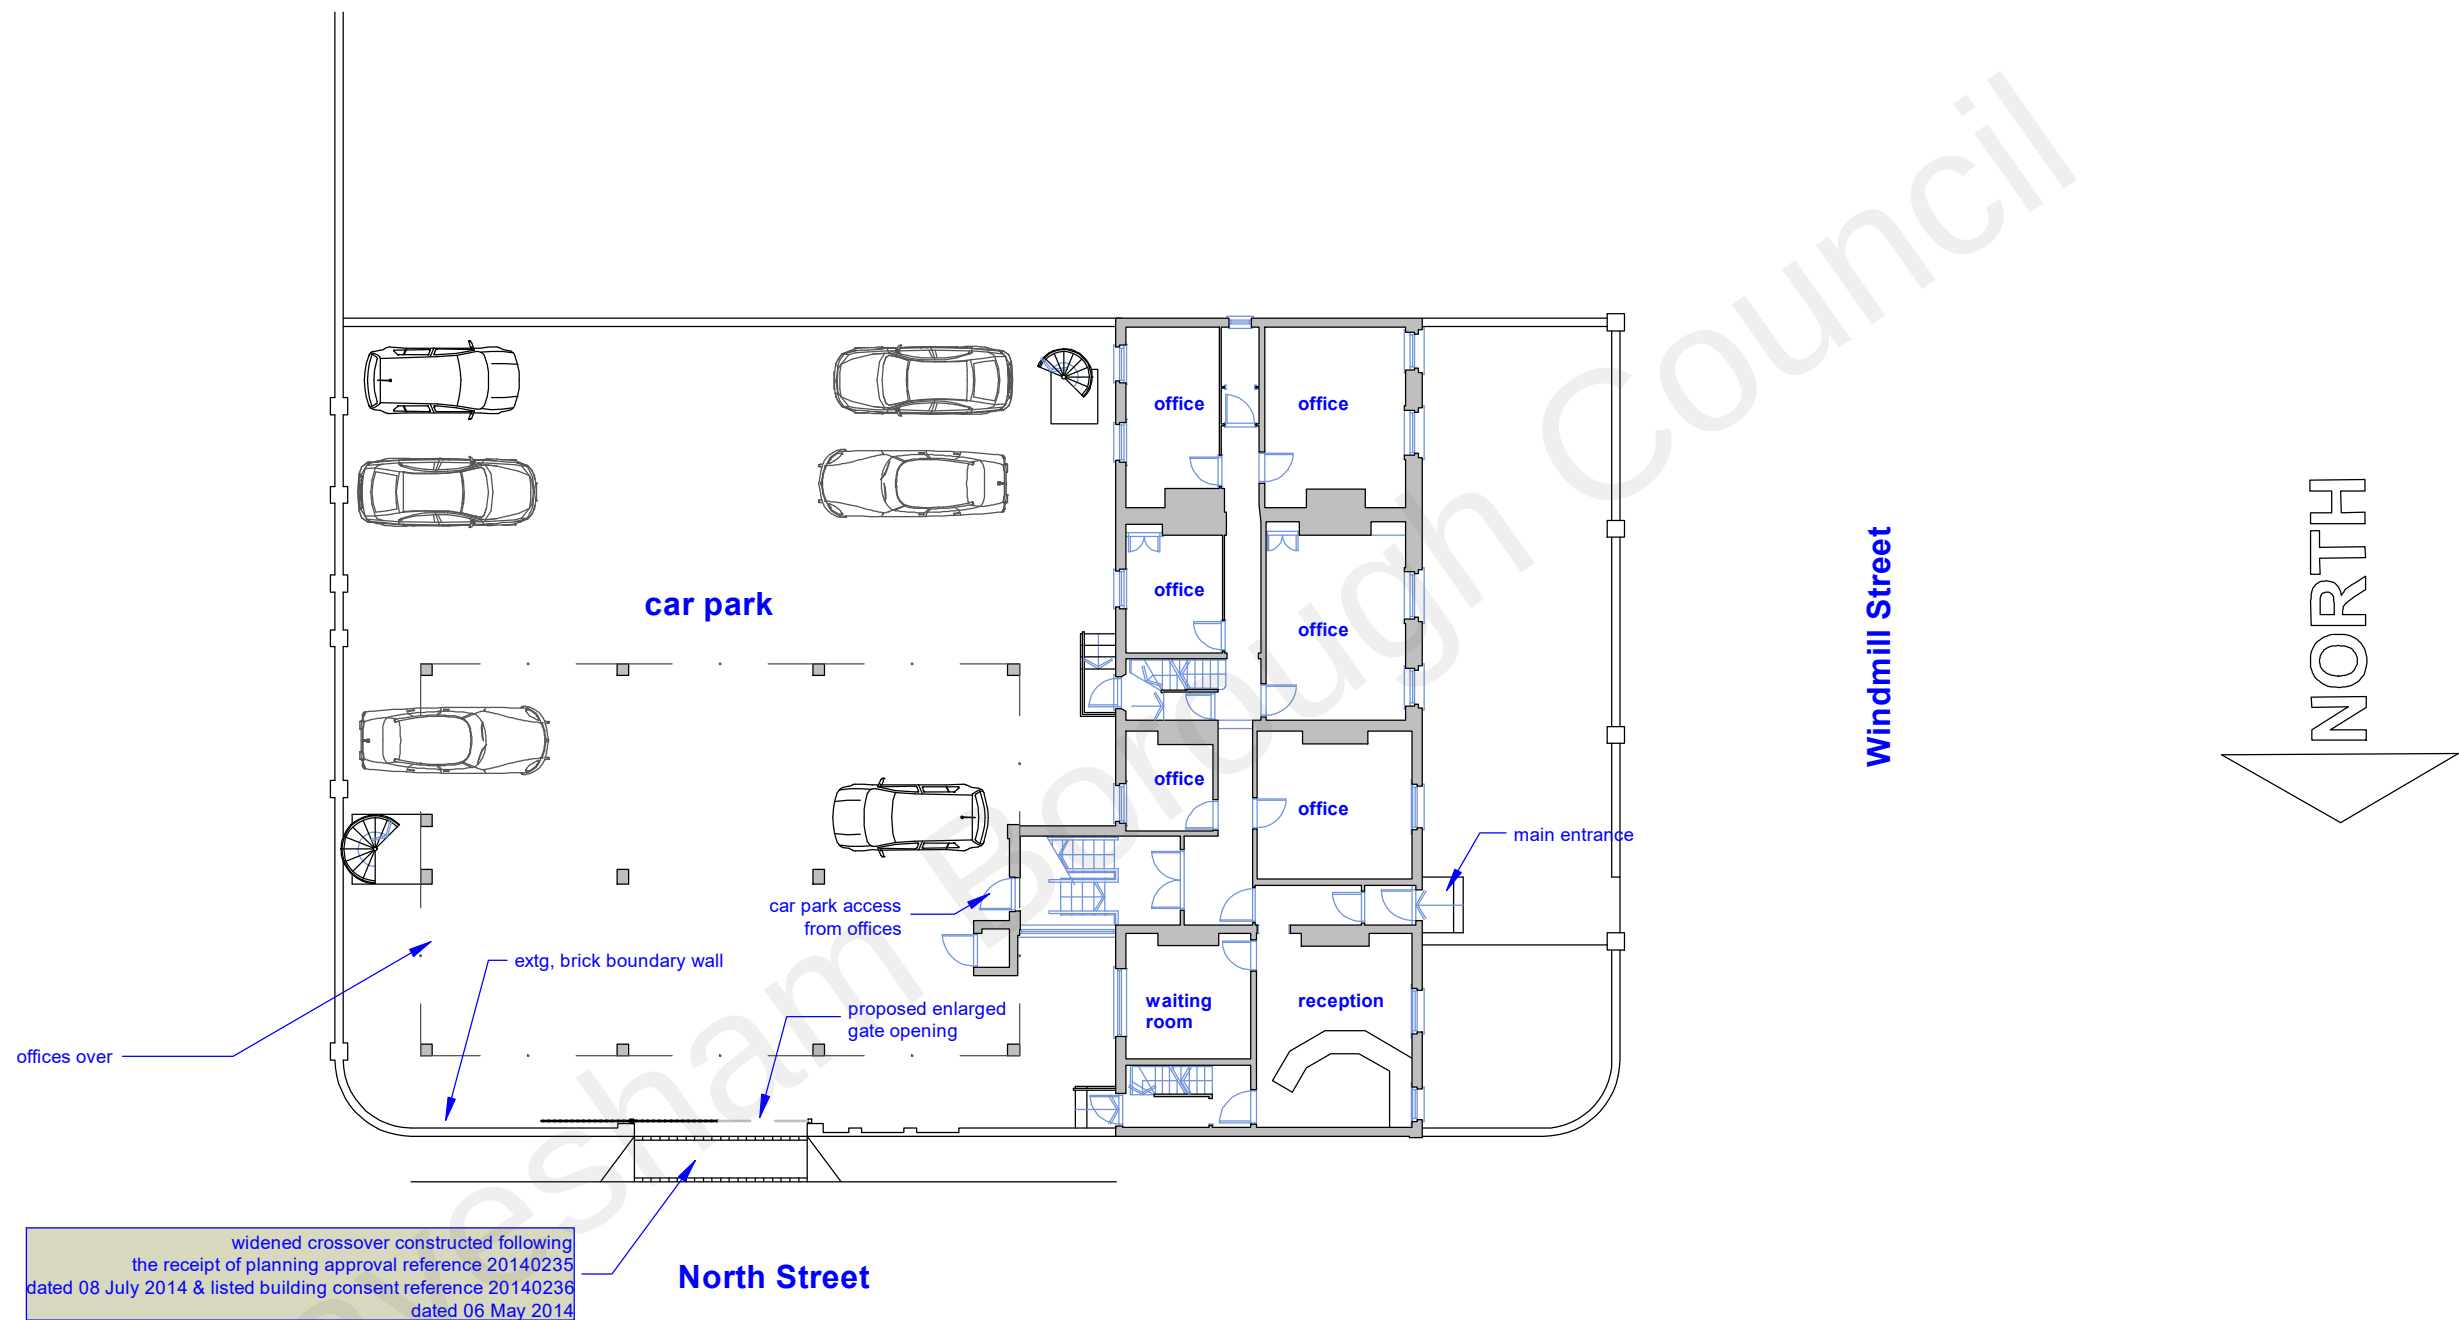

This drawing prints A3 @ 1:200

 

SCHEME / SHEET		
51-54 Windmill Street, Gravesend, DA12 1BD: Hatten Wyatt Car Park Gate Alterations Proposed Replacement Car Park Gate Site Plan		
SCALE	DATE	DRAWING NUMBER
1:200	September 2022	536/PL01
	This drawing remains the property of the Architect and may not be reproduced in whole or part without his written permission.	

JEREMY S. ISHERWOOD

B. Sc. (hons), B. Arch. (Wales), R.I.B.A.

Chartered Architect

 34 Chalky Bank, Gravesend, Kent,
DA11 7NY Telephone / Fax: 01474-533793