






3D ILLUSTRATION of Existing Summer House

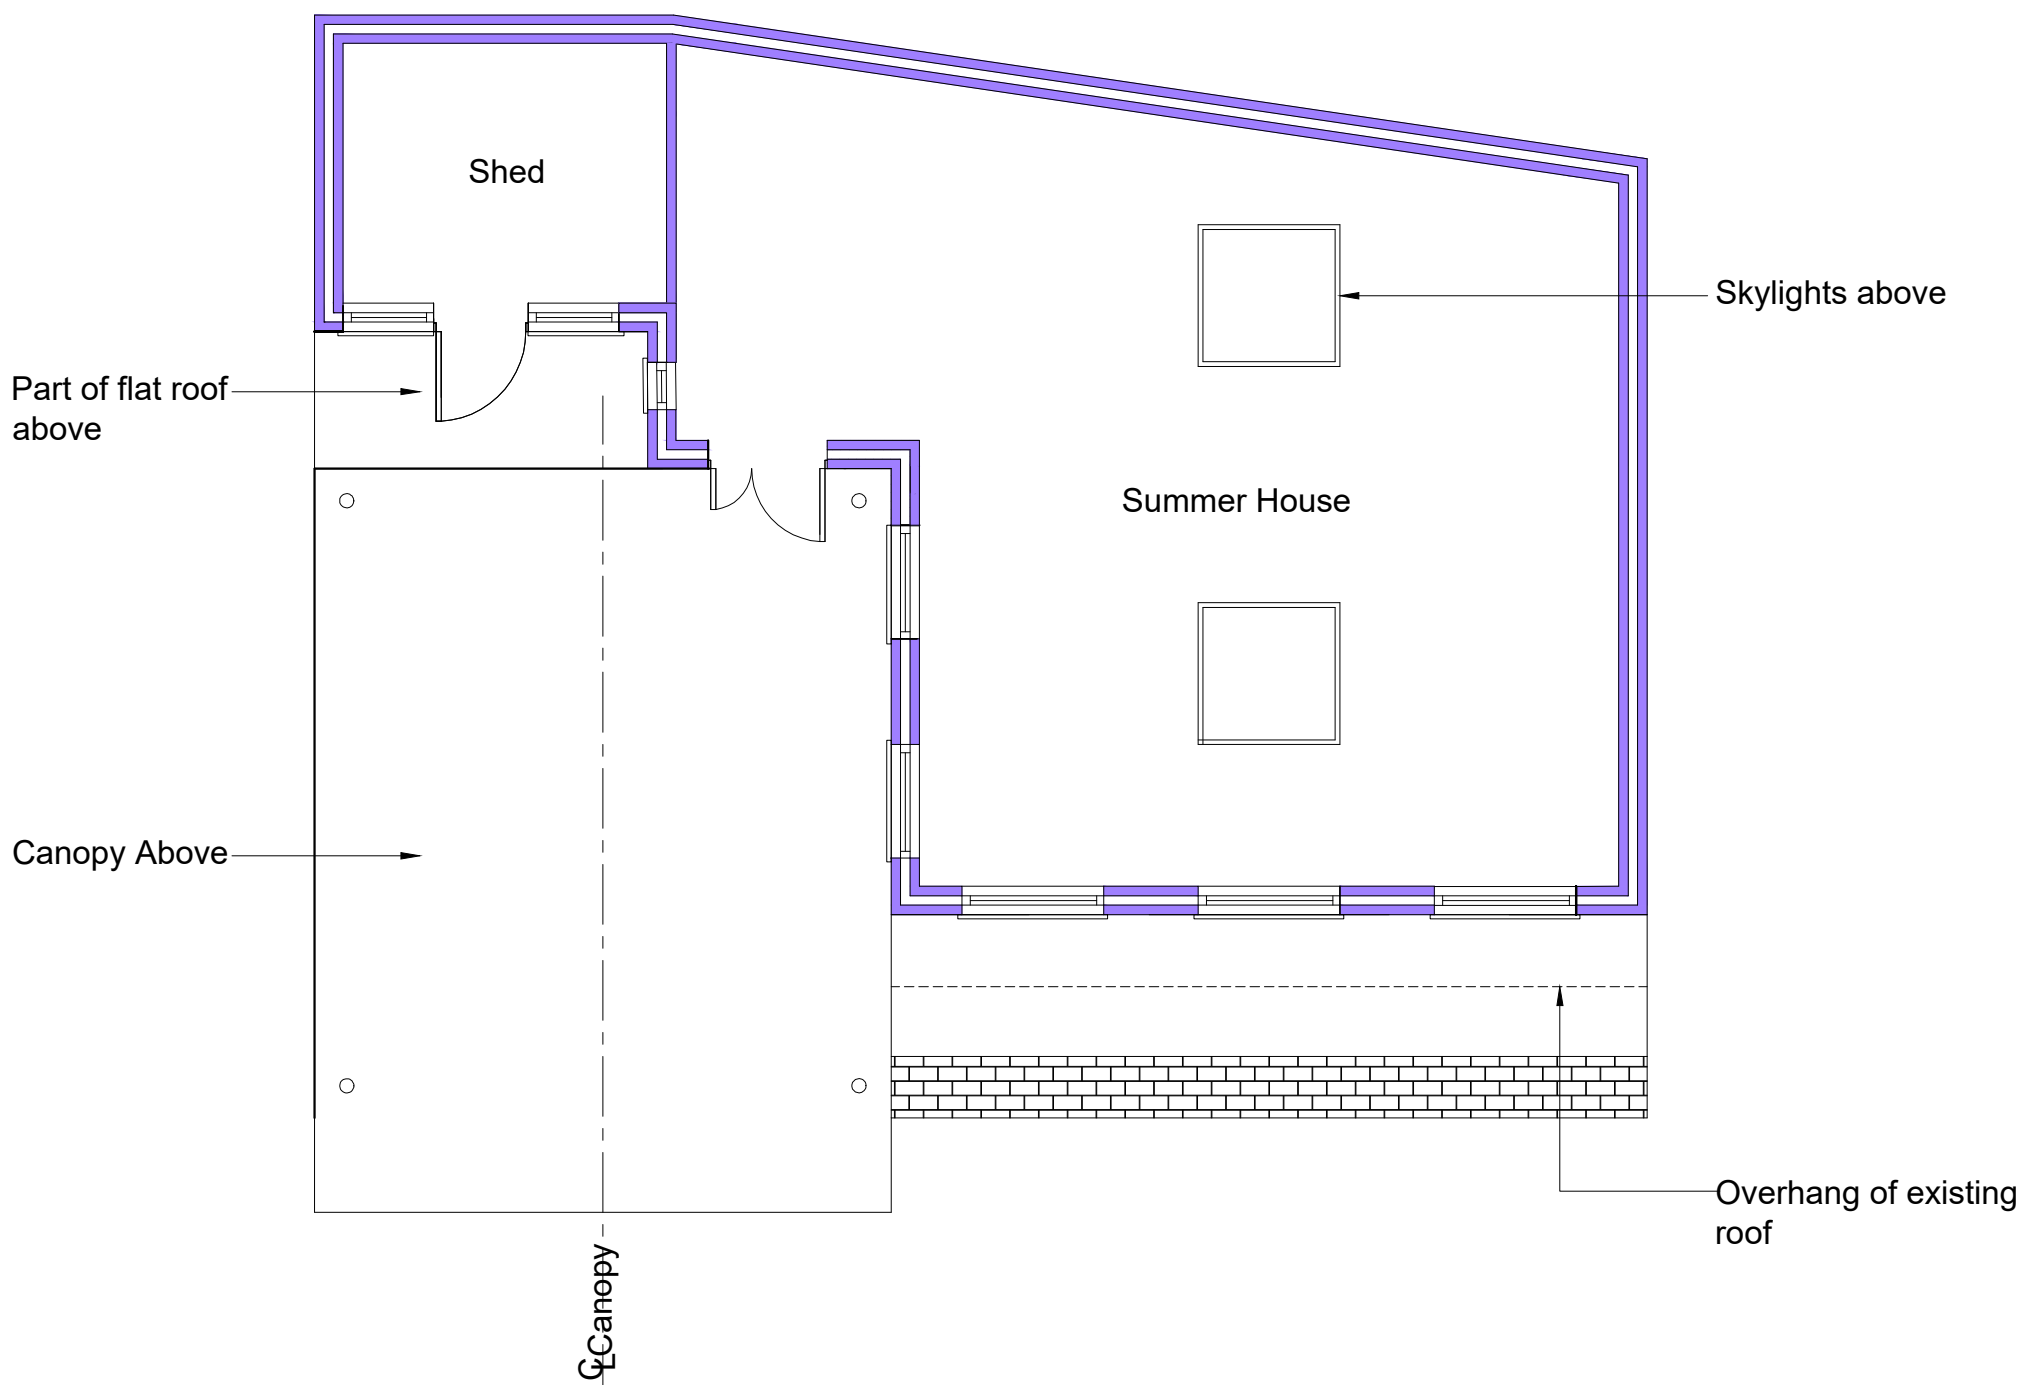


Existing Ground Floor Plan

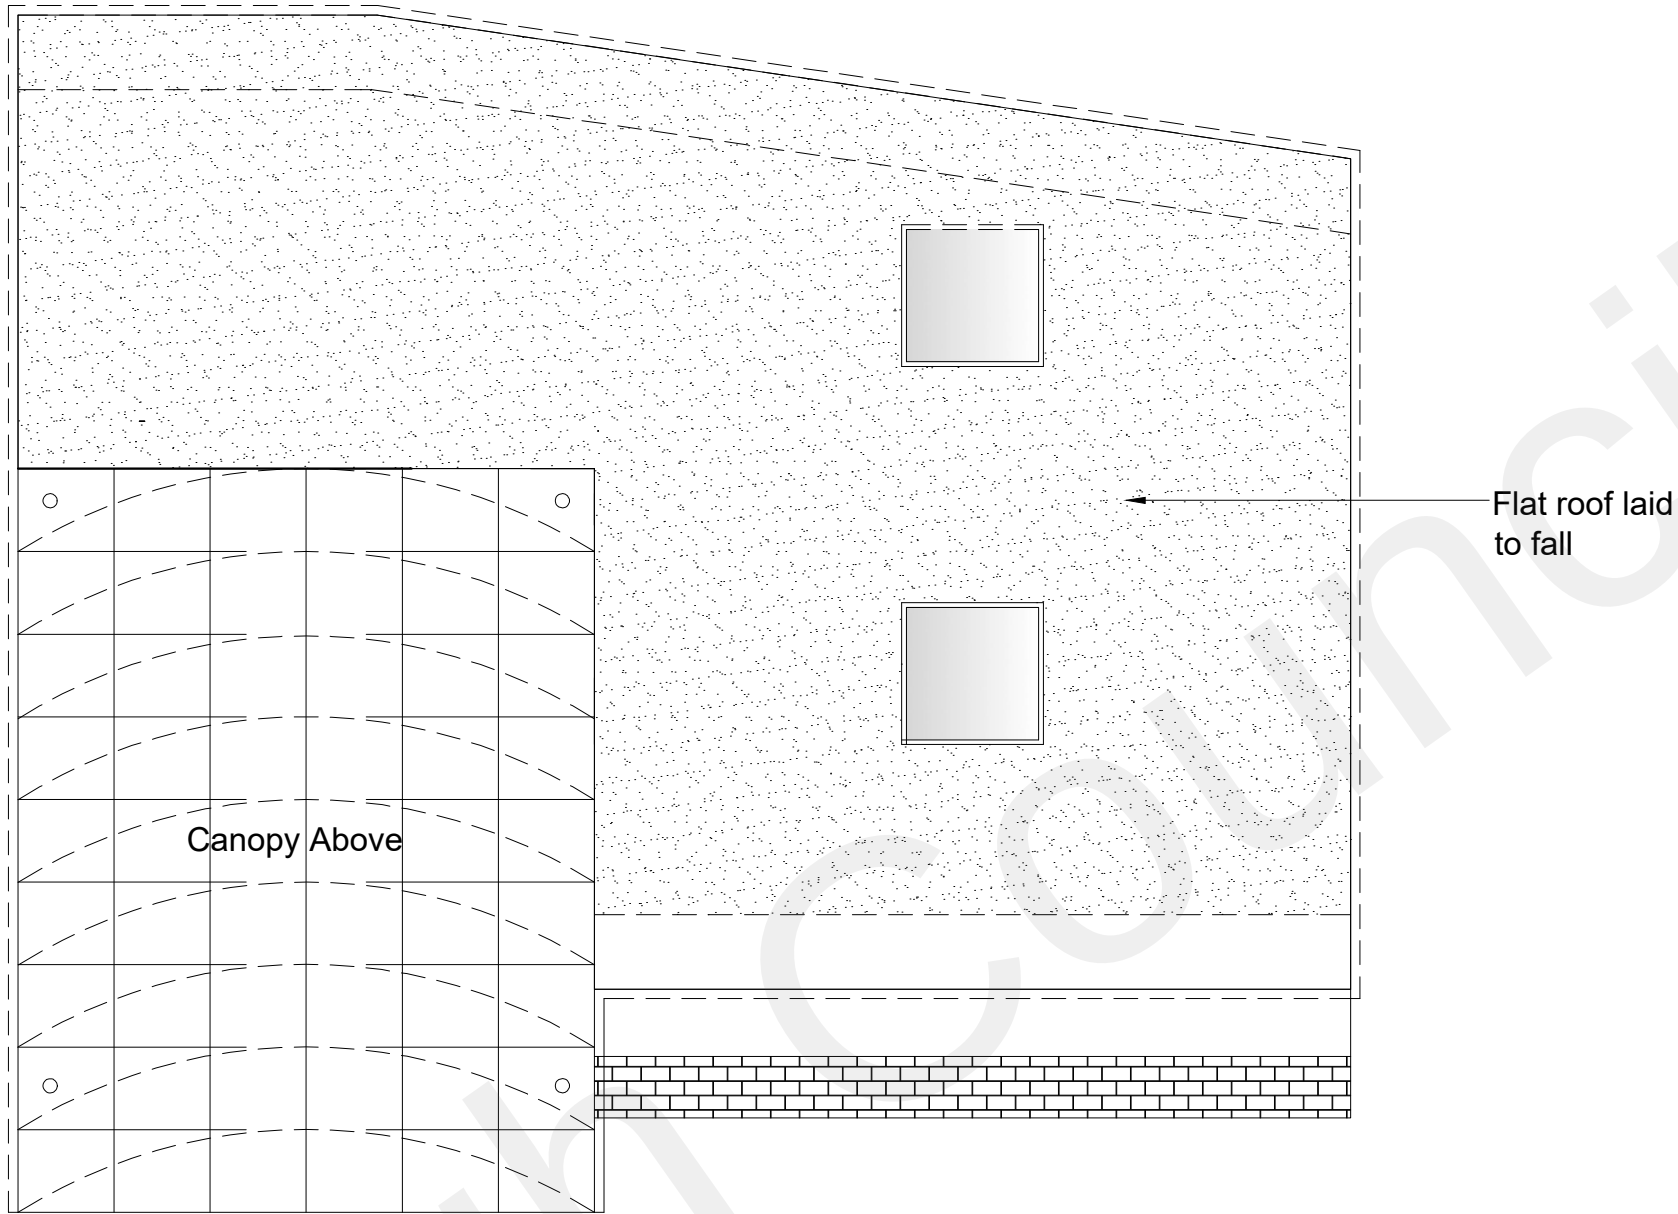


Existing Roof Plan

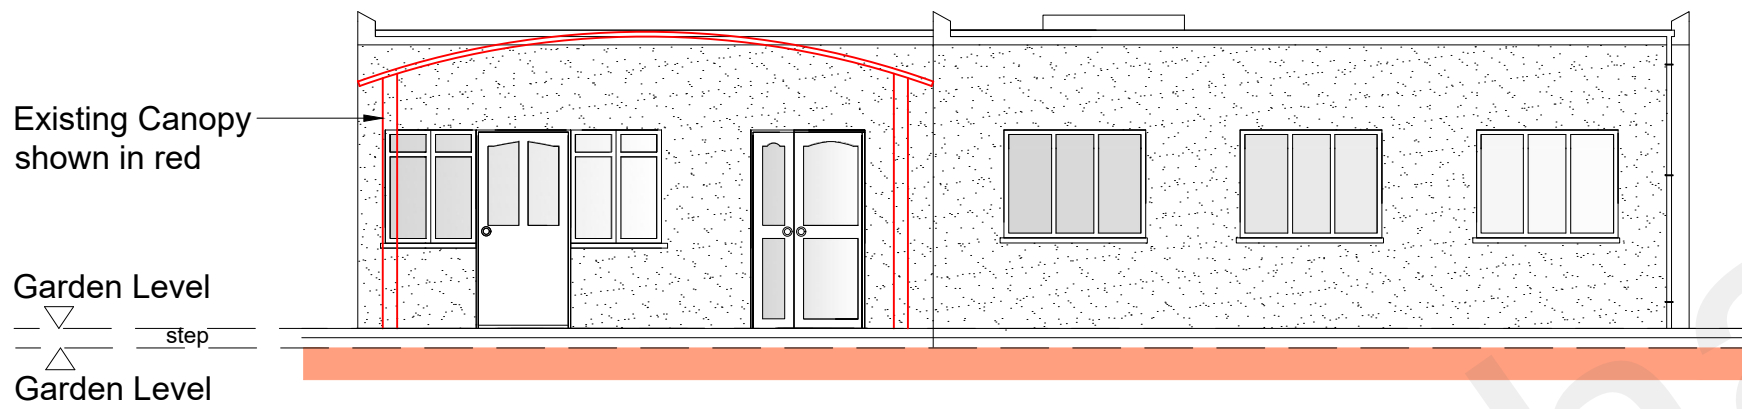


Existing Front Elevation

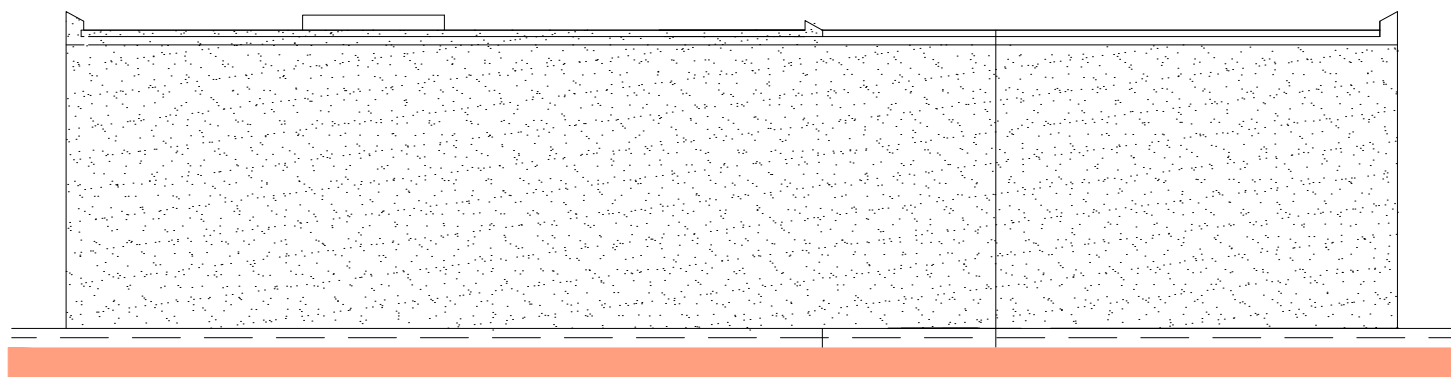

Existing Rear Elevation

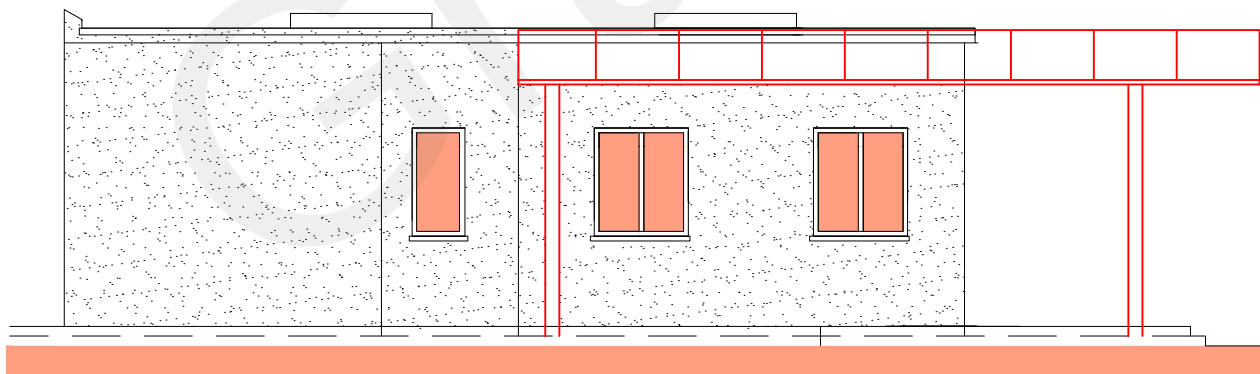


Existing Side Elevation 1

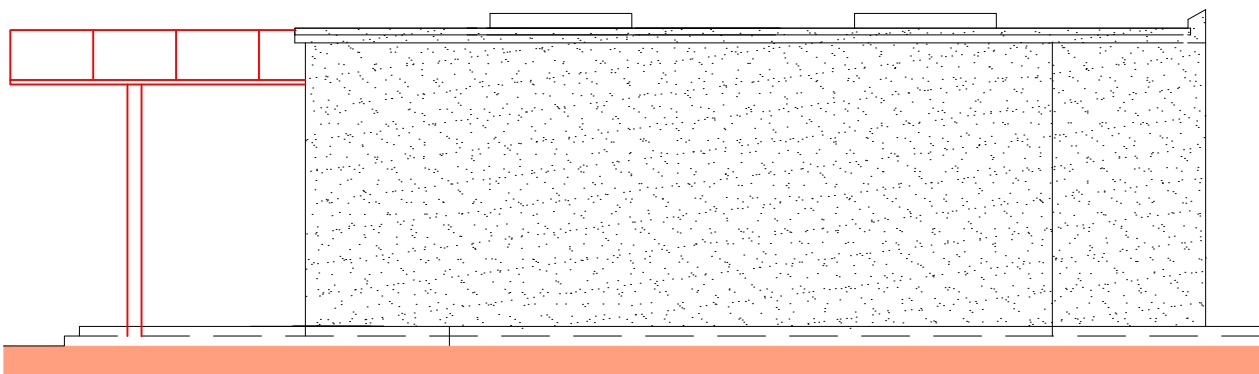

Existing Side Elevation 2

EXISTING PLANS

P2	ISSUED TO GRAVESHAM PLAN DEPT	XX.10.21	MC
P1	ISSUED TO GRAVESHAM PLAN DEPT	XX.08.21	MC
Rev		Date	By

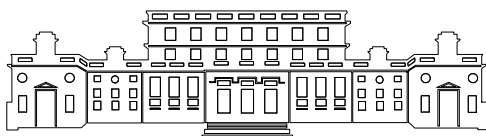

OFFICE 48, 95 WILTON ROAD, VICTORIA, LONDON, SW1V 1BZ
T : 07940121222
www.designerplans.co.uk

Job Title
**256 SINGLEWELL ROAD
GRAVESEND KENT DA11 7RE**

Drawing Title
EXISTING PLANS

Scale 1:100 @ A1	Date AUG ` 21	Drawn By MC
Job No. 51-1000-143	Dwg No. S03	Rev P2

