



The Contractor is to check all dimensions on site and report any discrepancies to the Contract Administrator. This drawing is to be read in conjunction with all other standard documentation.

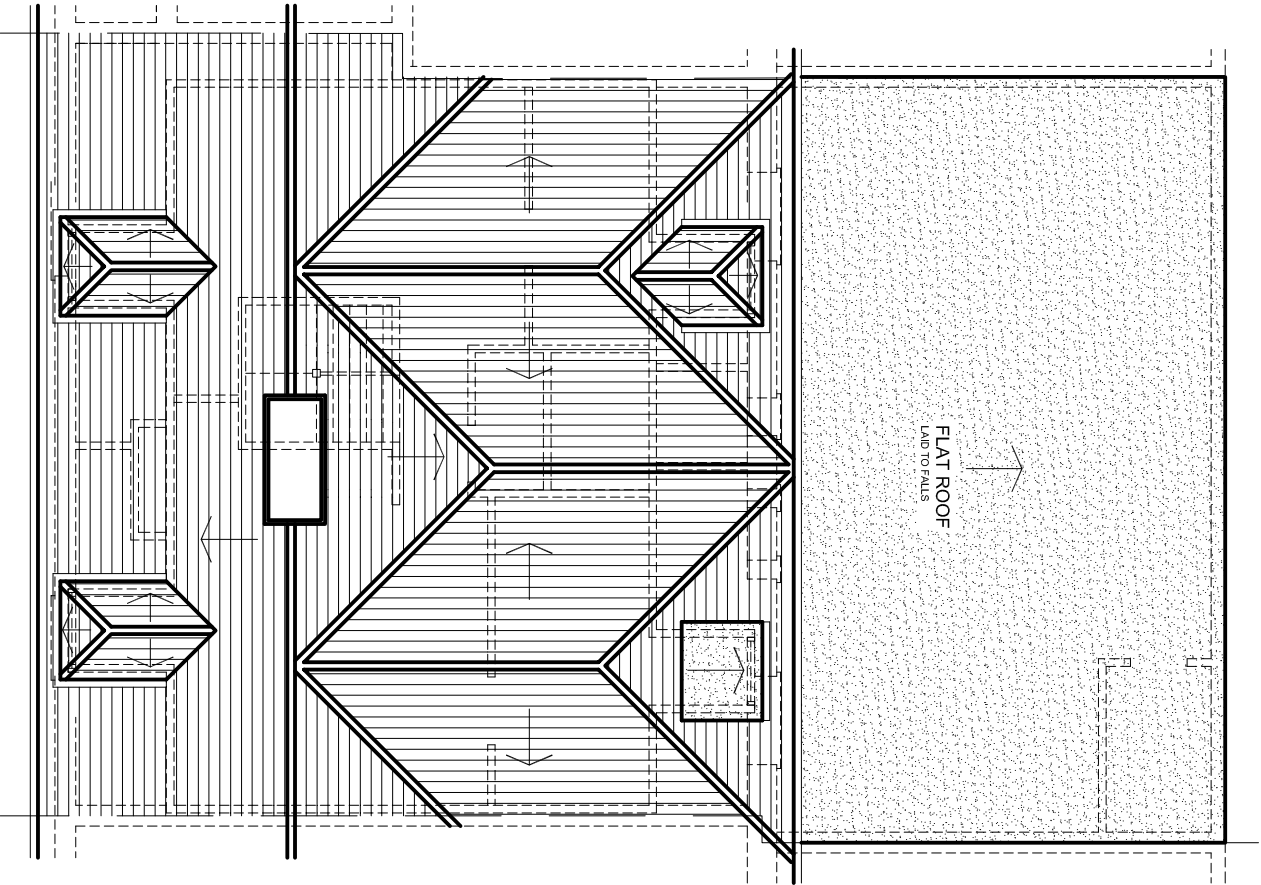

EXISTING ROOF PLAN



LOCATION PLAN - SCALE 1:1250

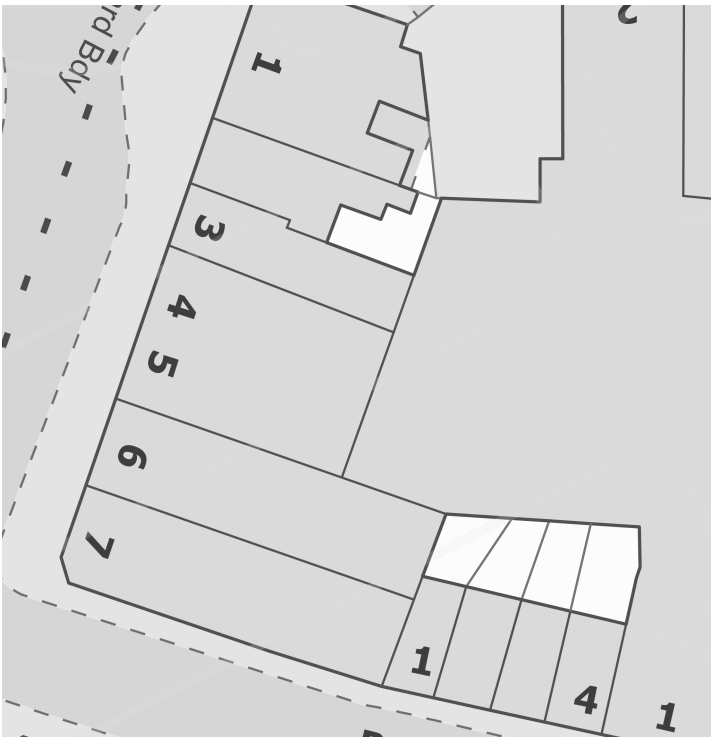

EXISTING BLOCK PLAN - SCALE 1:500

rev.	description		date	chkd.
	 93 Colmandene Crescent, Orpington, Kent BR5 2RA 020 3004 9238 07931 931 035 s.nappal@dapconsultants.co.uk www.dapconsultants.co.uk			
projed : 4-5 Milton Roadd Gravesend				
drawing title : Location Plan and Roof Plan				
drawn: MV	chkd : SS		date:07.08.2024	
status: Planning		scale:1:1250@A3		
proj no : 2531	diag no: 01		rev no:	