





The Contractor is to check all dimensions on site and report any discrepancies to the Contract Administrator. This drawing is to be read in conjunction with all other standard documentation.

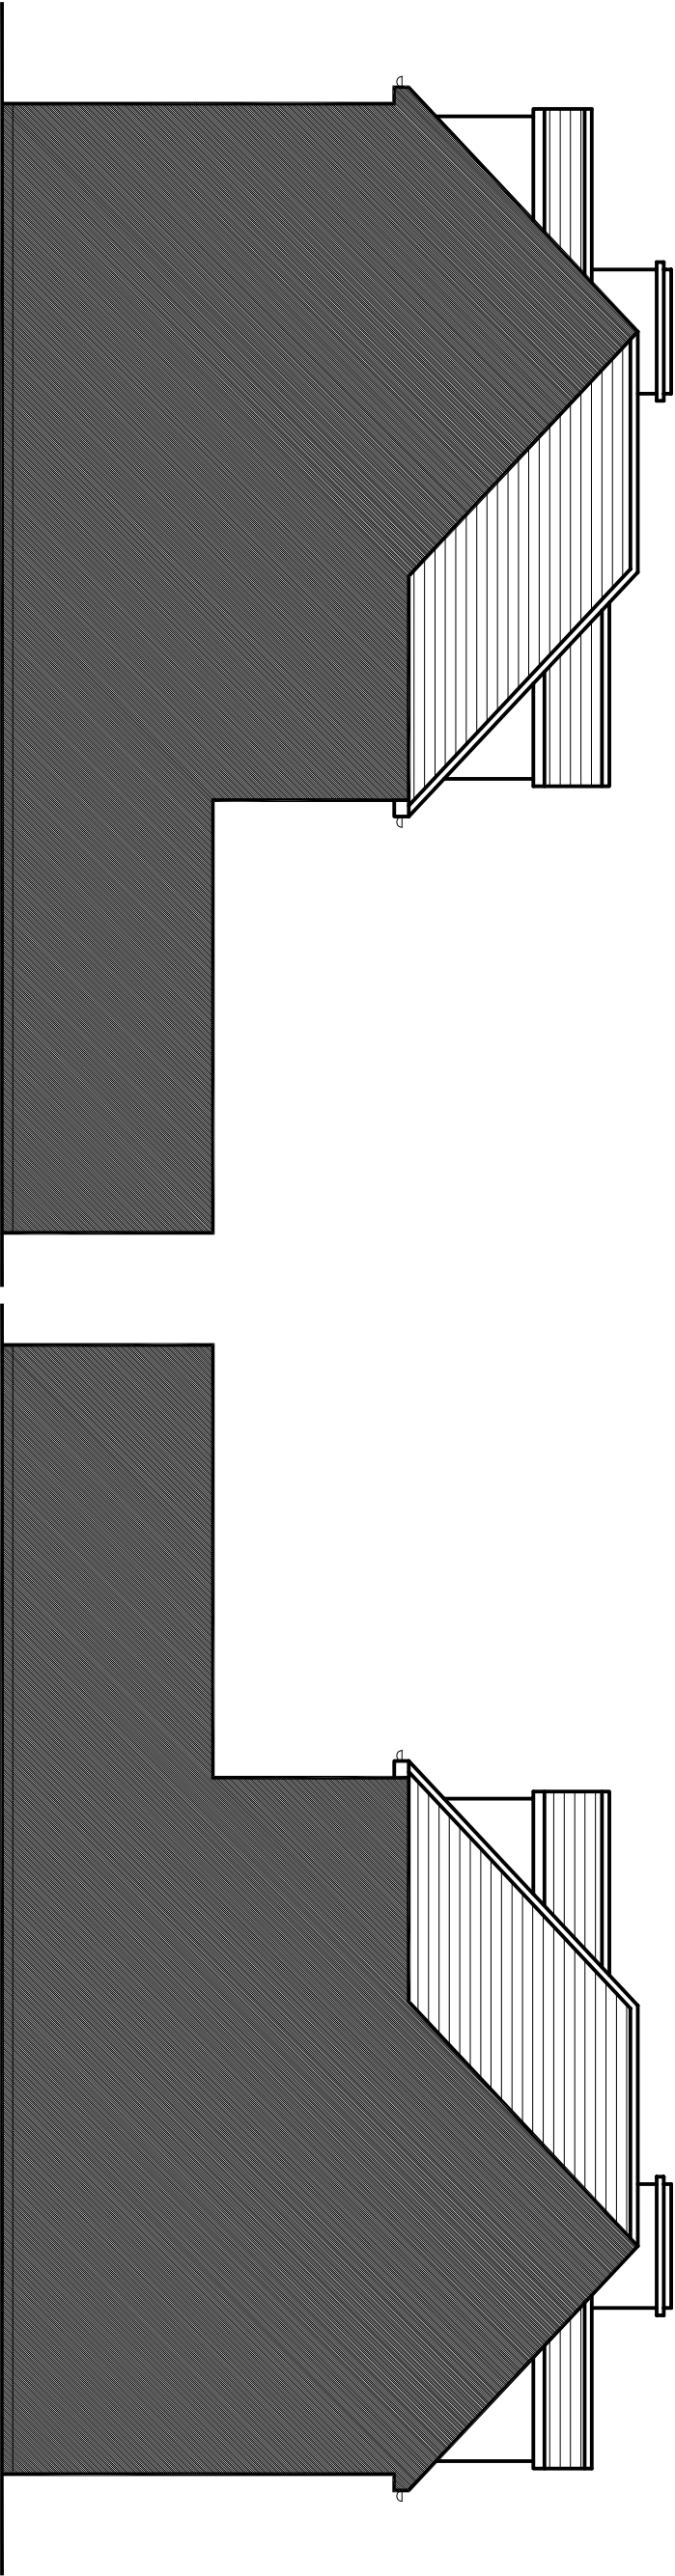


EXISTING SIDE ELEVATION

EXISTING SIDE ELEVATION

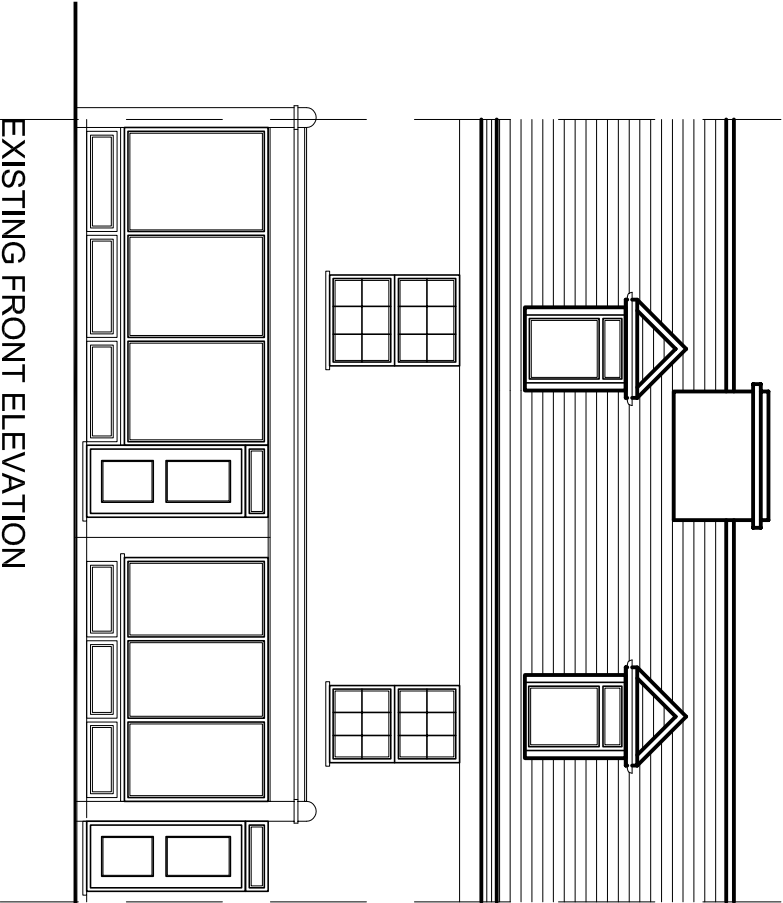

EXISTING FRONT ELEVATION

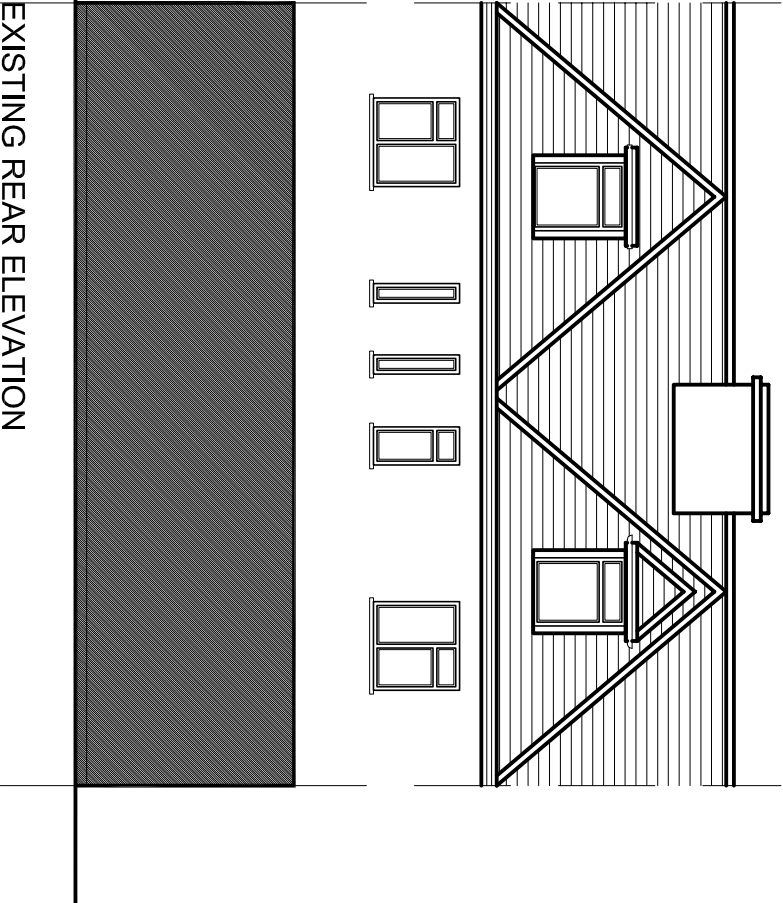

EXISTING REAR ELEVATION

rev.	description	date	chkd.
------	-------------	------	-------

93 Colmandene Crescent,
Orpington, Kent BR5 2RA
020 3004 9238
07931 931 035
s.nappal@dapconsultants.co.uk
www.dapconsultants.co.uk

project : 4-5 Milton Roadd
Gravesend

drawing title :

Existing Elevations

drawn: MV	chkd : SS	date:07.08.2024
status: Planning		
scale: 1:100@A3		rev no:
proj no : 2531	drg no: 02	rev no: