


The Contractor is to check all dimensions on site and report any discrepancies to the Contract Administrator. This drawing is to be read in conjunction with all other standard documentation.

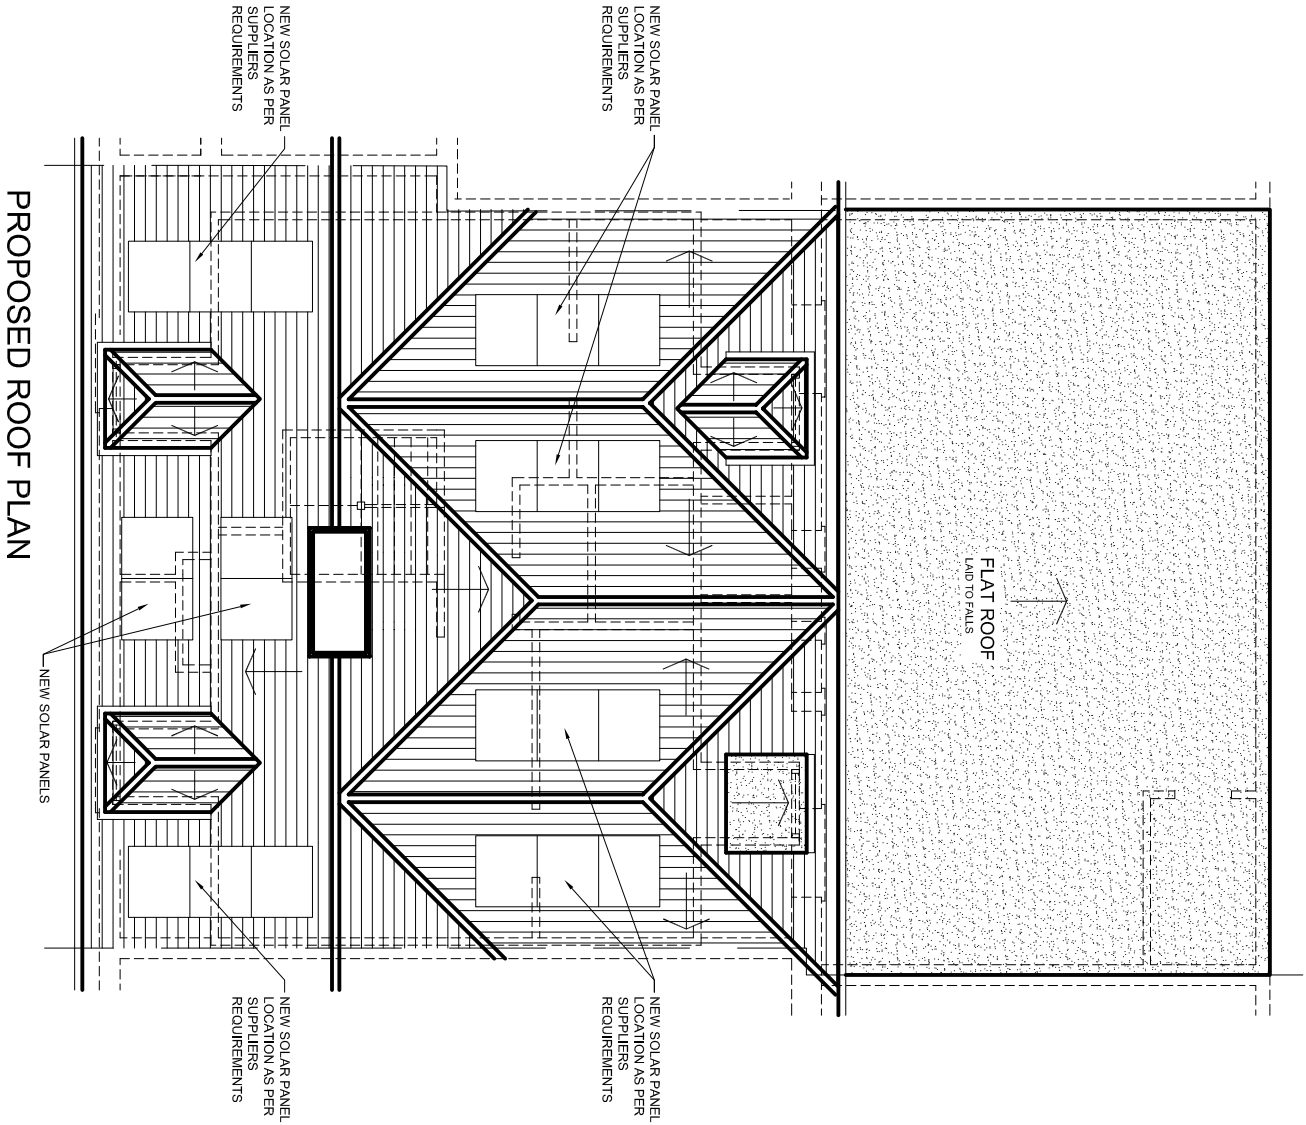

drawing title :			
Proposed Roof Plan and Block Plan			
drawn: MV	chkd: SS	date:07.08.2024	
status: Planning		scale: 1:100@A3	
proj no: 2531	drg no: 03	rev no:	

rev.

description

date

chkd.

93 Colmandene Crescent,
Orpington, Kent BR5 2RA
020 3004 9238
07931 931 035
s.nagpal@dapconsultants.co.uk
www.dapconsultants.co.uk

Design And Plan

CONSULTANTS

project :
4-5 Milton Roadd
Gravesend