





The Contractor is to check all dimensions on site and report any discrepancies to the Contract Administrator. This drawing is to be read in conjunction with all other standard documentation.

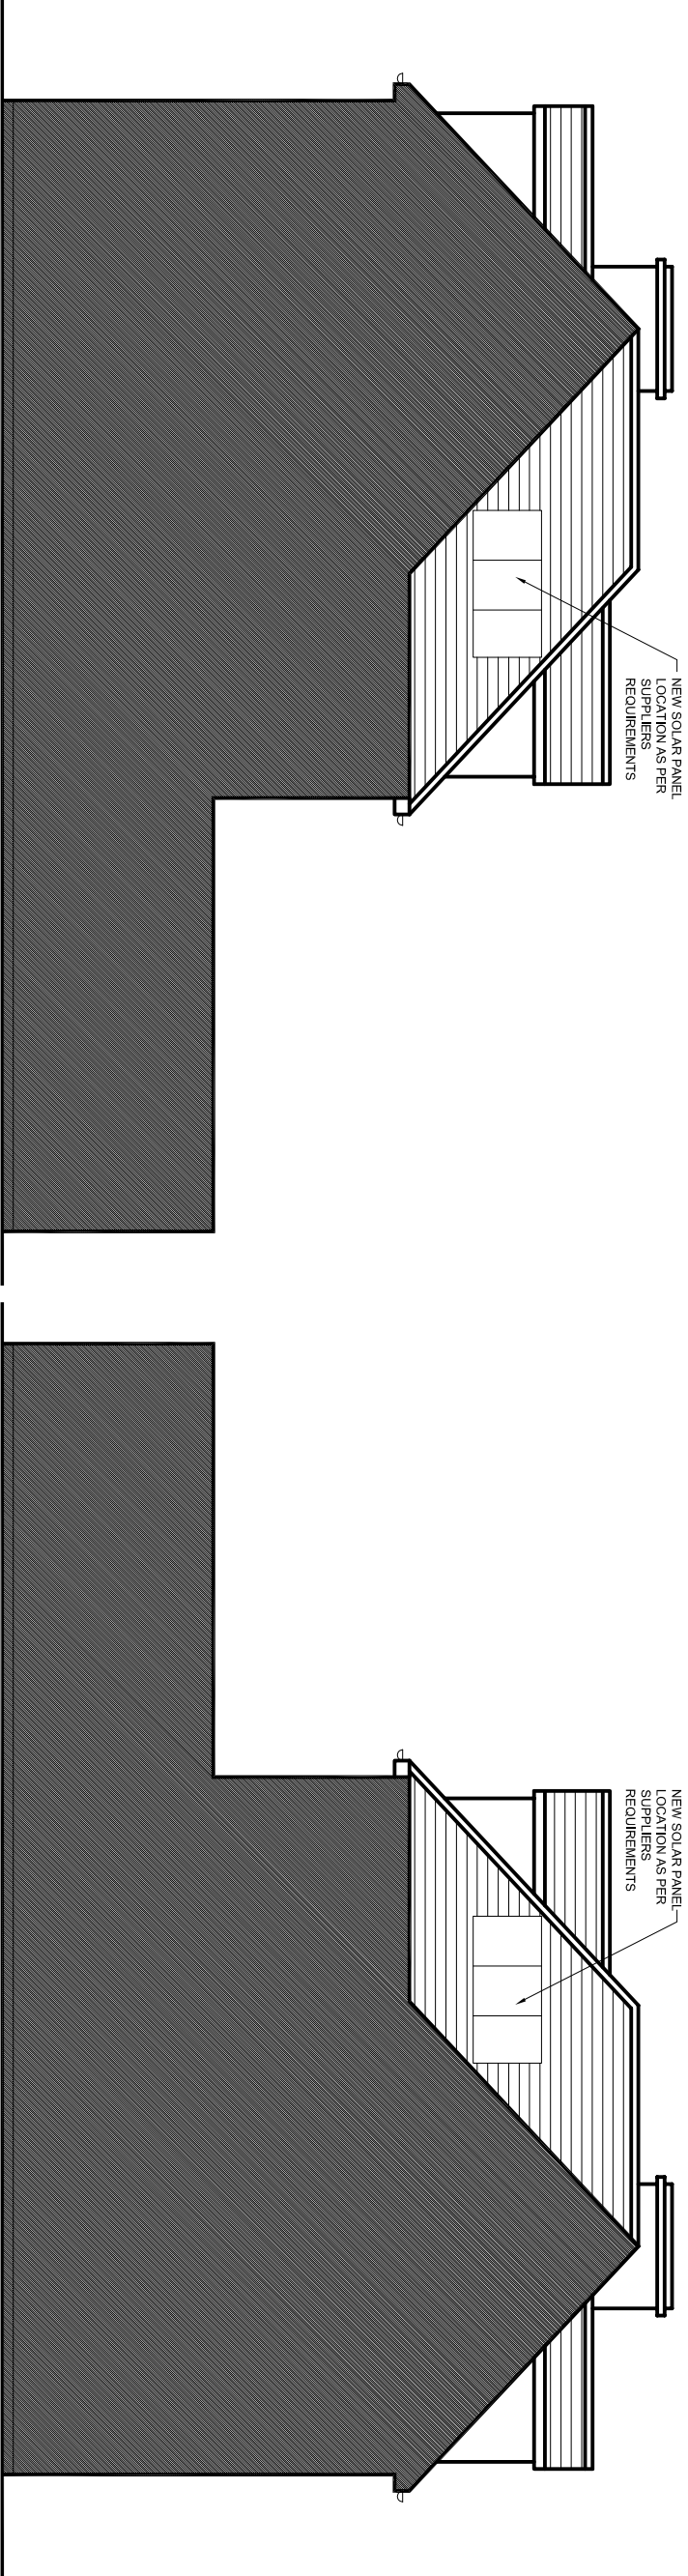


PROPOSED SIDE ELEVATION

PROPOSED SIDE ELEVATION

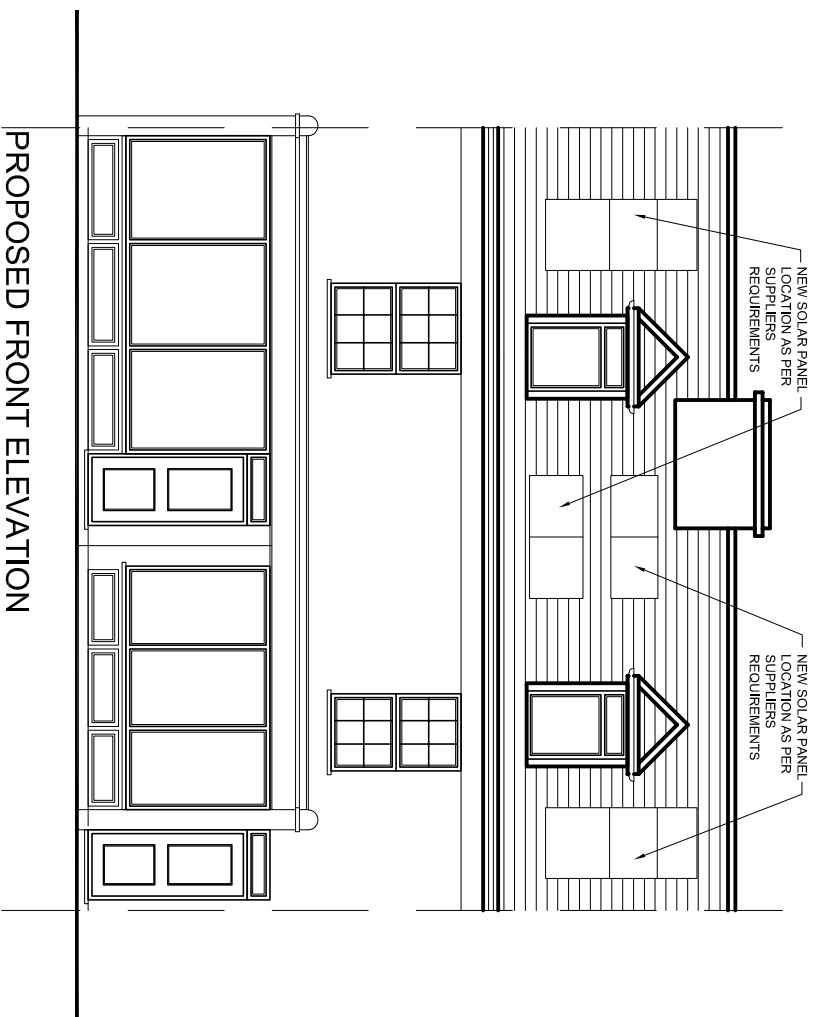

PROPOSED FRONT ELEVATION

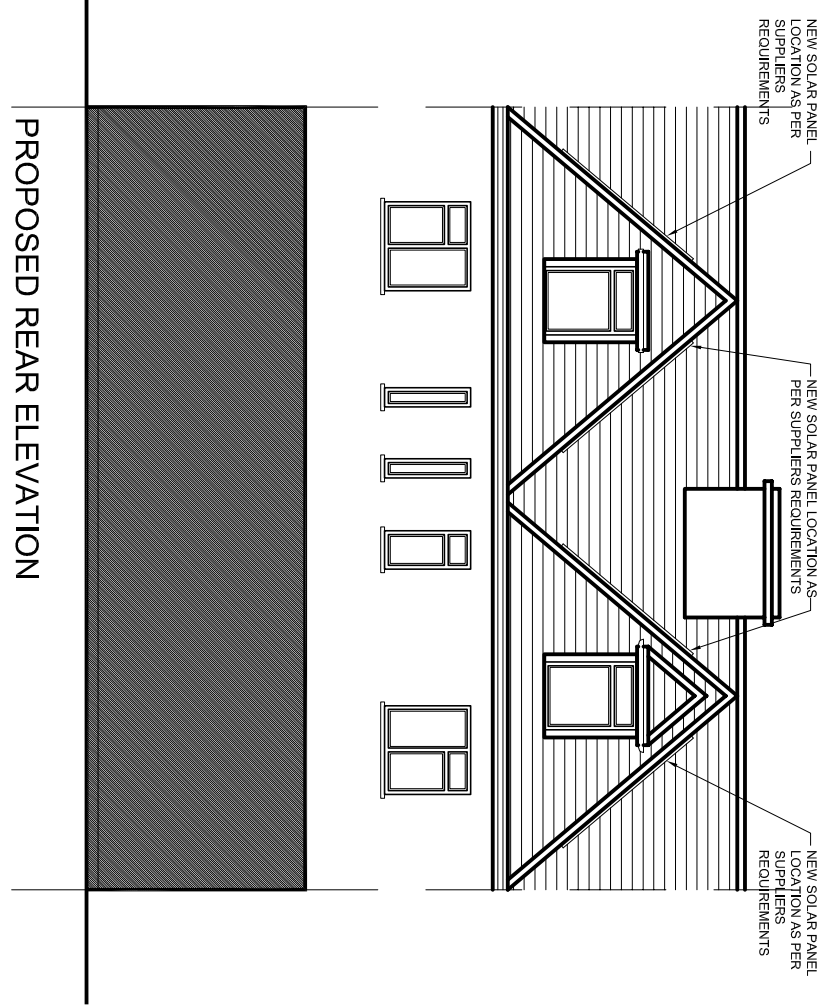

PROPOSED REAR ELEVATION

rev.	description		date	chkd.
 93 Colmandene Crescent, Orpington, Kent BR5 2RA 020 3004 9238 07931 931 035 s.nappal@dapconsultants.co.uk www.dapconsultants.co.uk				
project : 4-5 Milton Road Gravesend				
drawing title : Proposed Elevations				
drawn: MV		chkd : SS	date:07.08.2024	
status: Planning		scale: 1:100@A3		
proj no : 2531		drg no: 04	rev no:	