



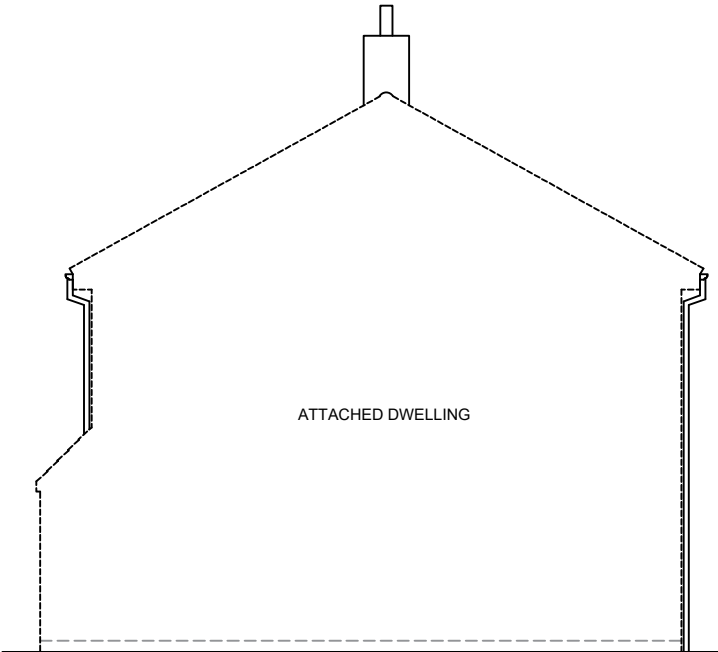


LEFT ELEVATION




REAR ELEVATION

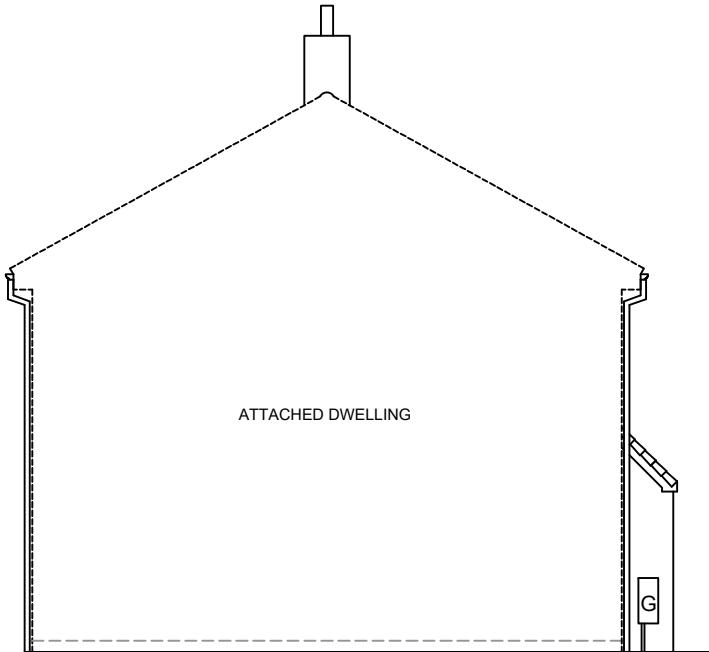

RIGHT ELEVATION

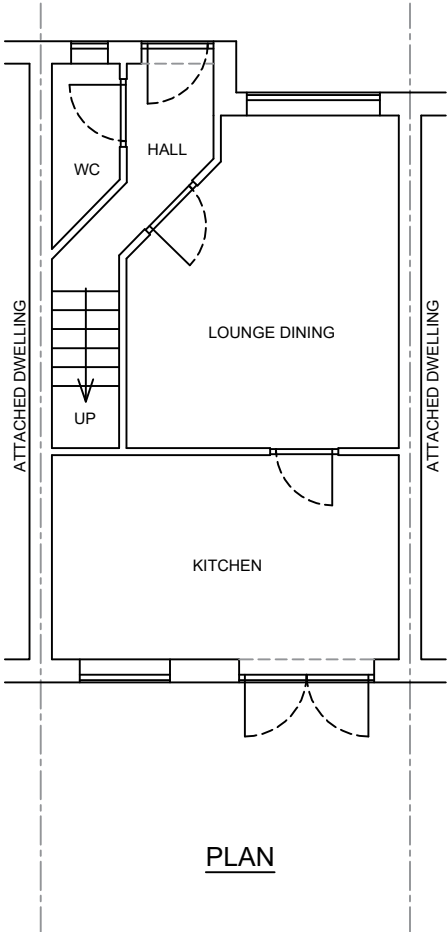

PLAN

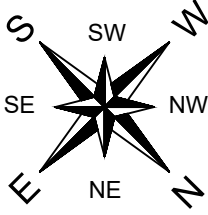

Notes:

Existing physical barrier to remain

These drawings are the property of Anglian Home Improvements and must not be used, distributed, loaned or copied without the express permission of Anglian Home Improvements.

All dimensions are in millimetres (mm) unless noted otherwise.

Do not use for base laying purposes

Produced on A3 paper

Rev.	Date	Description	Initials



V04 September 2024

Drawing title: Existing Plan and Elevations	
CONTRACT No. : 900-15068	Page 1 of 2
Proposed: PVCu Conservatory at: 15 HECTARE LANE GRAVESEND KENT DA11 7FW	
Drawers initials: JAG	Scale : 1:100 Date: 02/12/2024

