


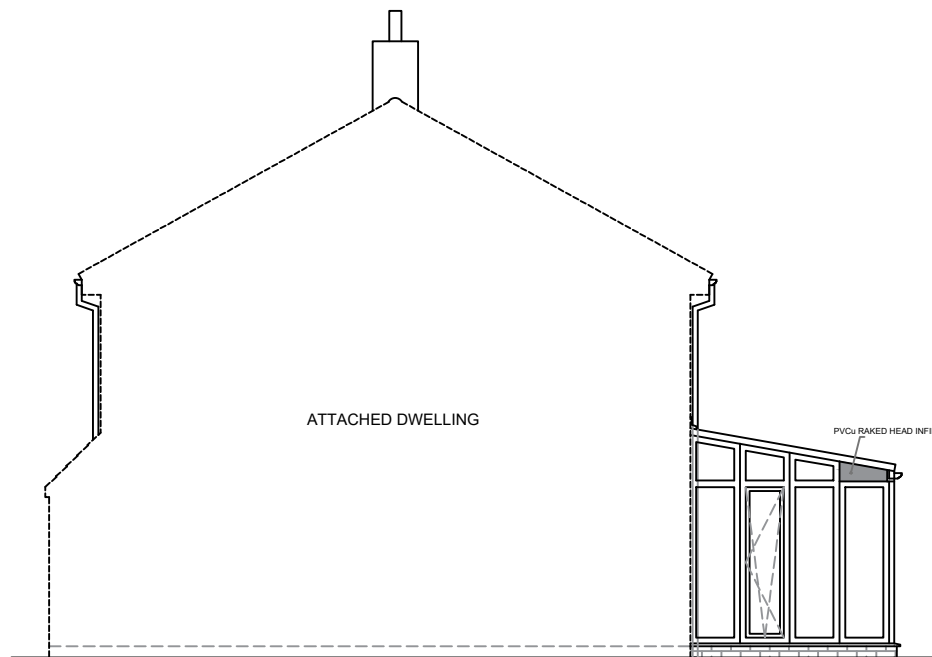


LEFT ELEVATION

Overall patio door walk-through
1088mm door walk-through.
These are approximate sizes.

 = Silver mist toughened
obscure glass.




REAR ELEVATION

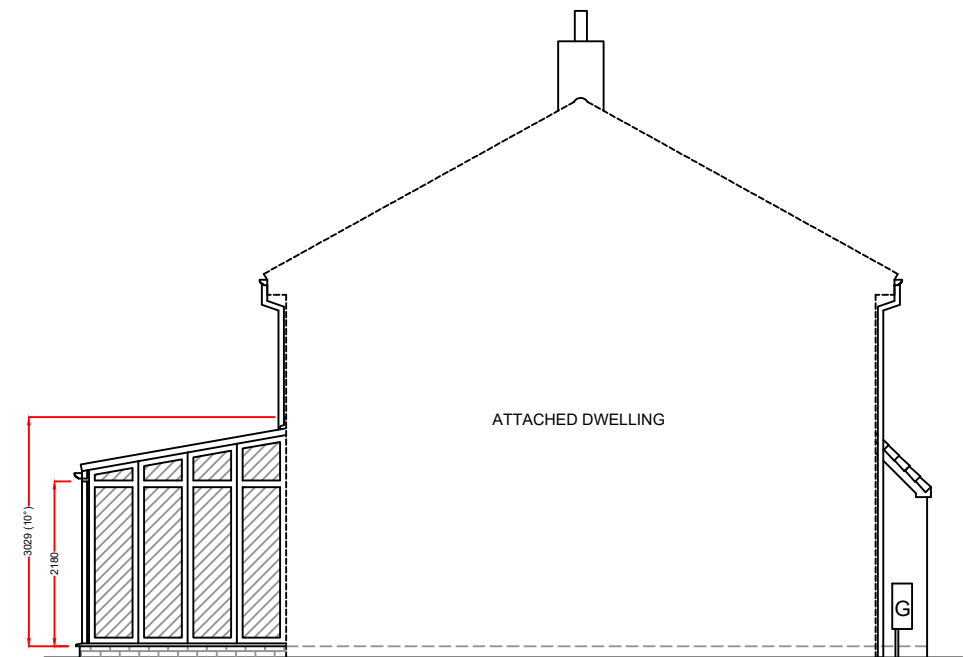


RIGHT ELEVATION

 = PVCu insulated solid panel
(plastered internally).

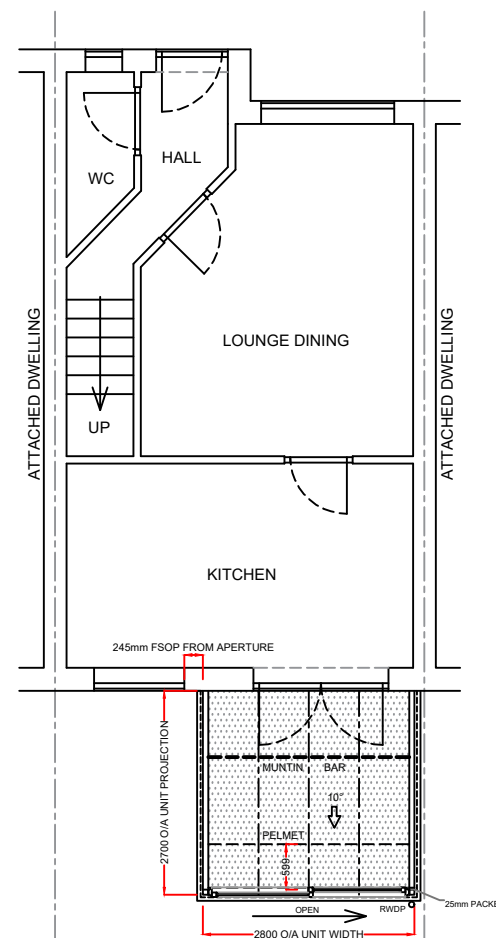

PLAN

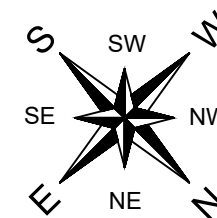

Product Specification:
Roof:
Roof Type: **Aluminium Rafter with PVCu Capping**
Roof Glazing: **Solaroof Glass**
Obscure Glass: **Silver Mist Glass**
Roof external colour: **WHITE**
Roof Internal colour: **WHITE**

Frames/Doors:
Frame type: **High Impact PVCu Mainframe**
External Colour : **WHITE**
Internal Colour : **WHITE**

Notes:

Structural eaves beam required

Existing physical barrier to remain

Full height tilt-turns are not to be used as doors

These drawings are the property of Anglian Home Improvements and must not be used, distributed, loaned or copied without the express permission of Anglian Home Improvements.

All dimensions are in millimetres (mm) unless noted otherwise.

Do not use for base laying purposes

Produced on A3 paper

Rev.	Date	Description	Initials
 TELEPHONE: 0800 093 3015 V04 September 2024 Drawing title: Proposed Plan and Elevations Contract No. : 900-15068Page 2 of 2 Proposed: PVCu Conservatory At: 15 HECTARE LANE GRAVESEND KENT DA11 7FW Drawers initials: JAGScale : 1:100Date: 02/12/2024			