


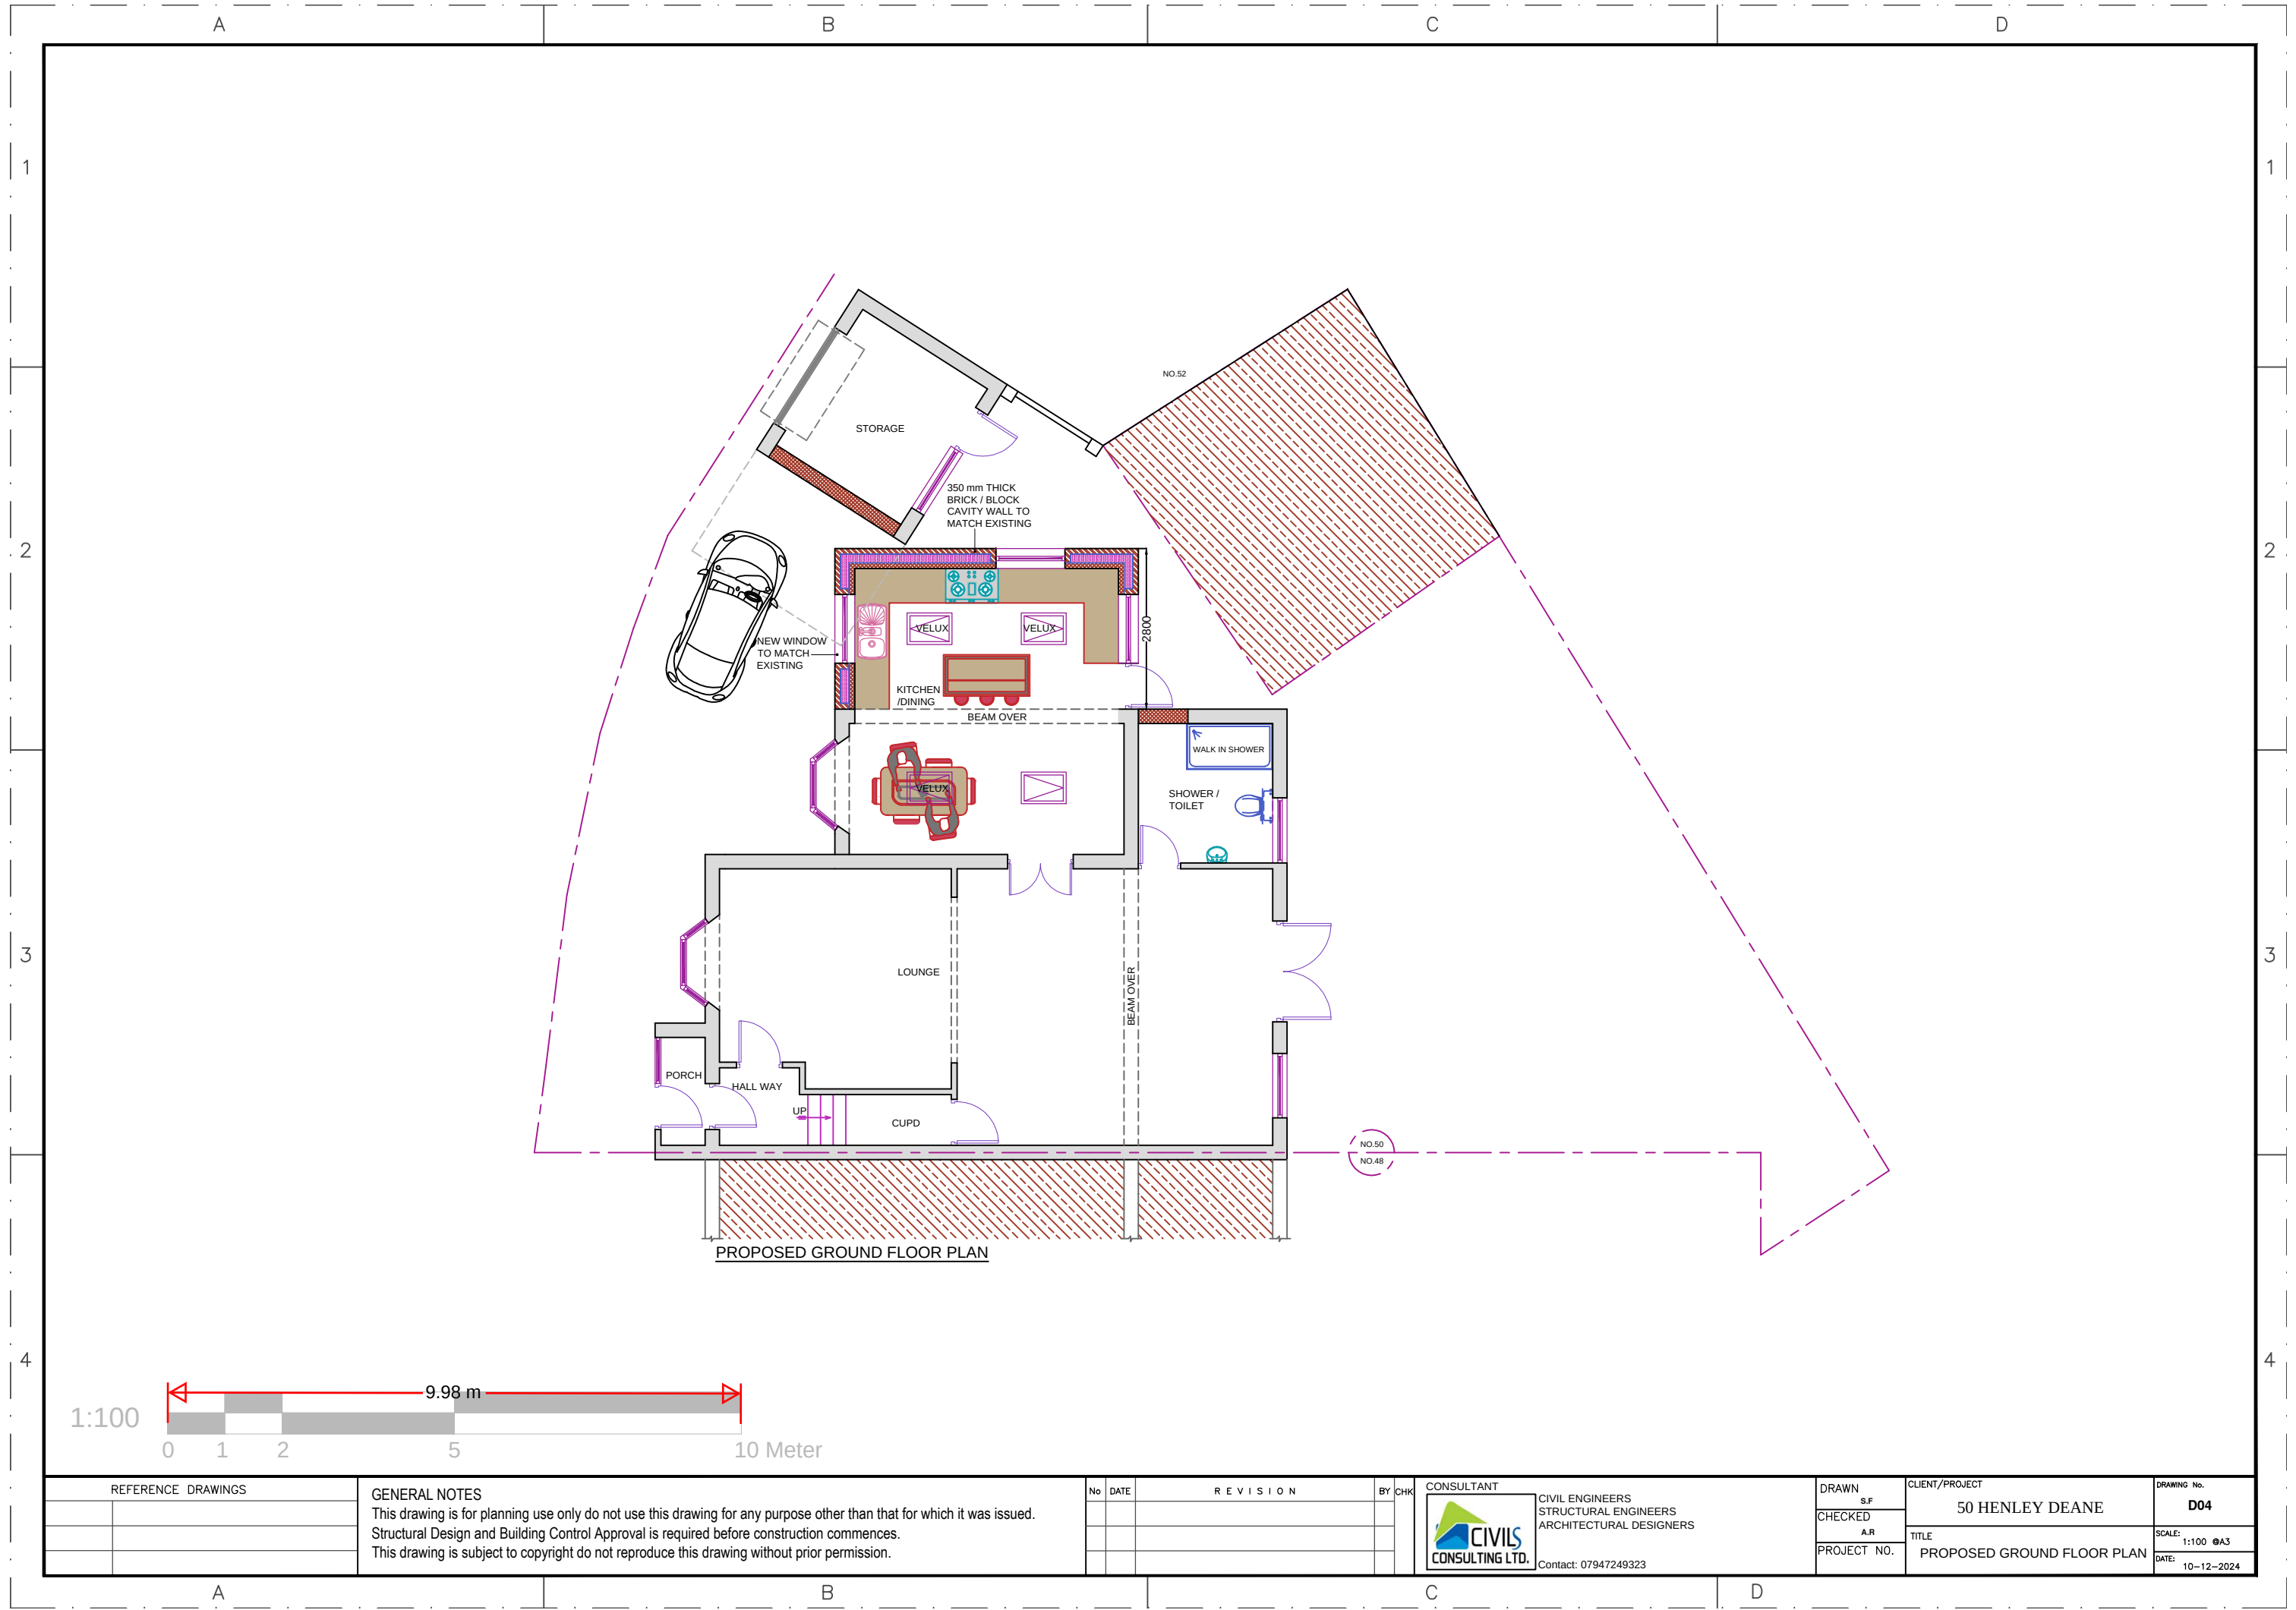

REFERENCE DRAWINGS	

GENERAL NOTES	
This drawing is for planning use only do not use this drawing for any purpose other than that for which it was issued.	
Structural Design and Building Control Approval is required before construction commences.	
This drawing is subject to copyright do not reproduce this drawing without prior permission.	

No	DATE	REVISION	BY	CHK

CONSULTANT	
 CIVIL ENGINEERS STRUCTURAL ENGINEERS ARCHITECTURAL DESIGNERS	
Contact: 07947249323	

CLIENT/PROJECT	
50 HENLEY DEANE	
TITLE PROPOSED GROUND FLOOR PLAN	

DRAWING No.	
D04	
SCALE:	1:100 @A3
DATE:	10-12-2024