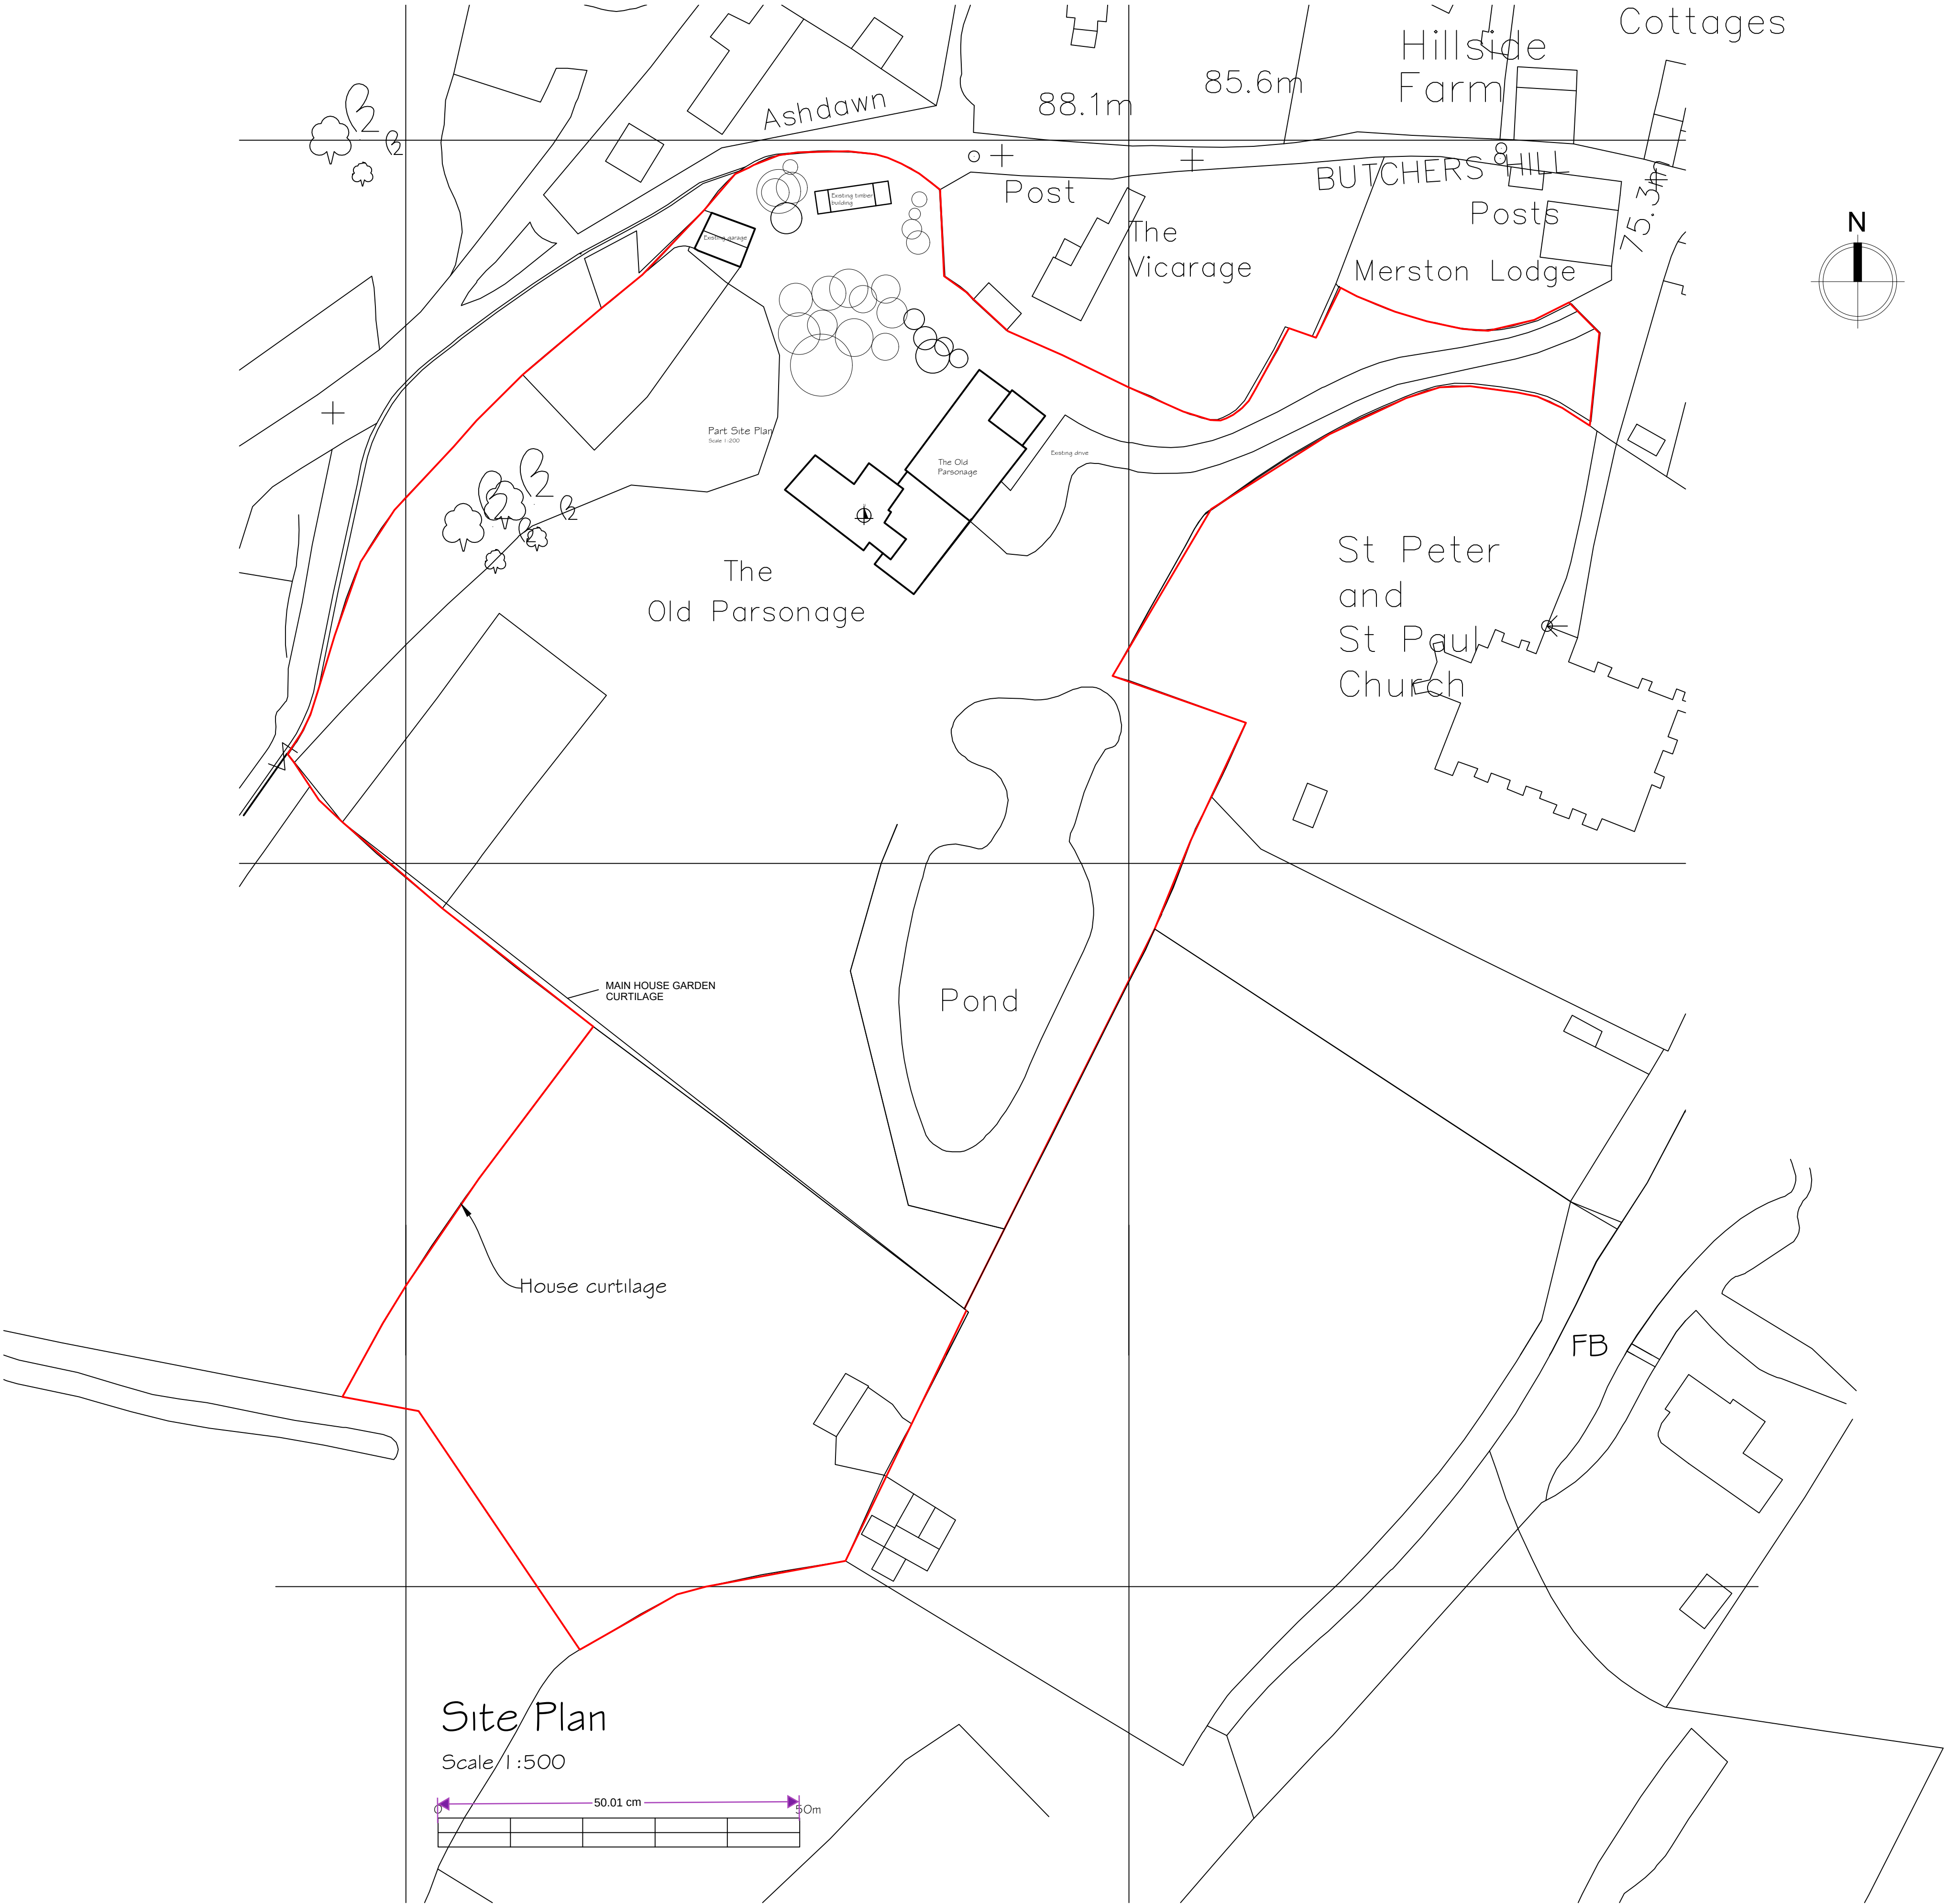


Location Plan
Scale 1:2500

Site Plan
Scale 1:500

Copyright Synergy Planning & Property Consultants Ltd The Office The Larches Rochester Kent ME3 7NQW		
Client		
Mr D South		
Address		
The Old Parsonage Butchers Hill Shorne		
Drawing title		
Existing site plan and location plan		
Scale		
1:500/1:2500		
Date	December 2024	
Drawing No		24/461/03