


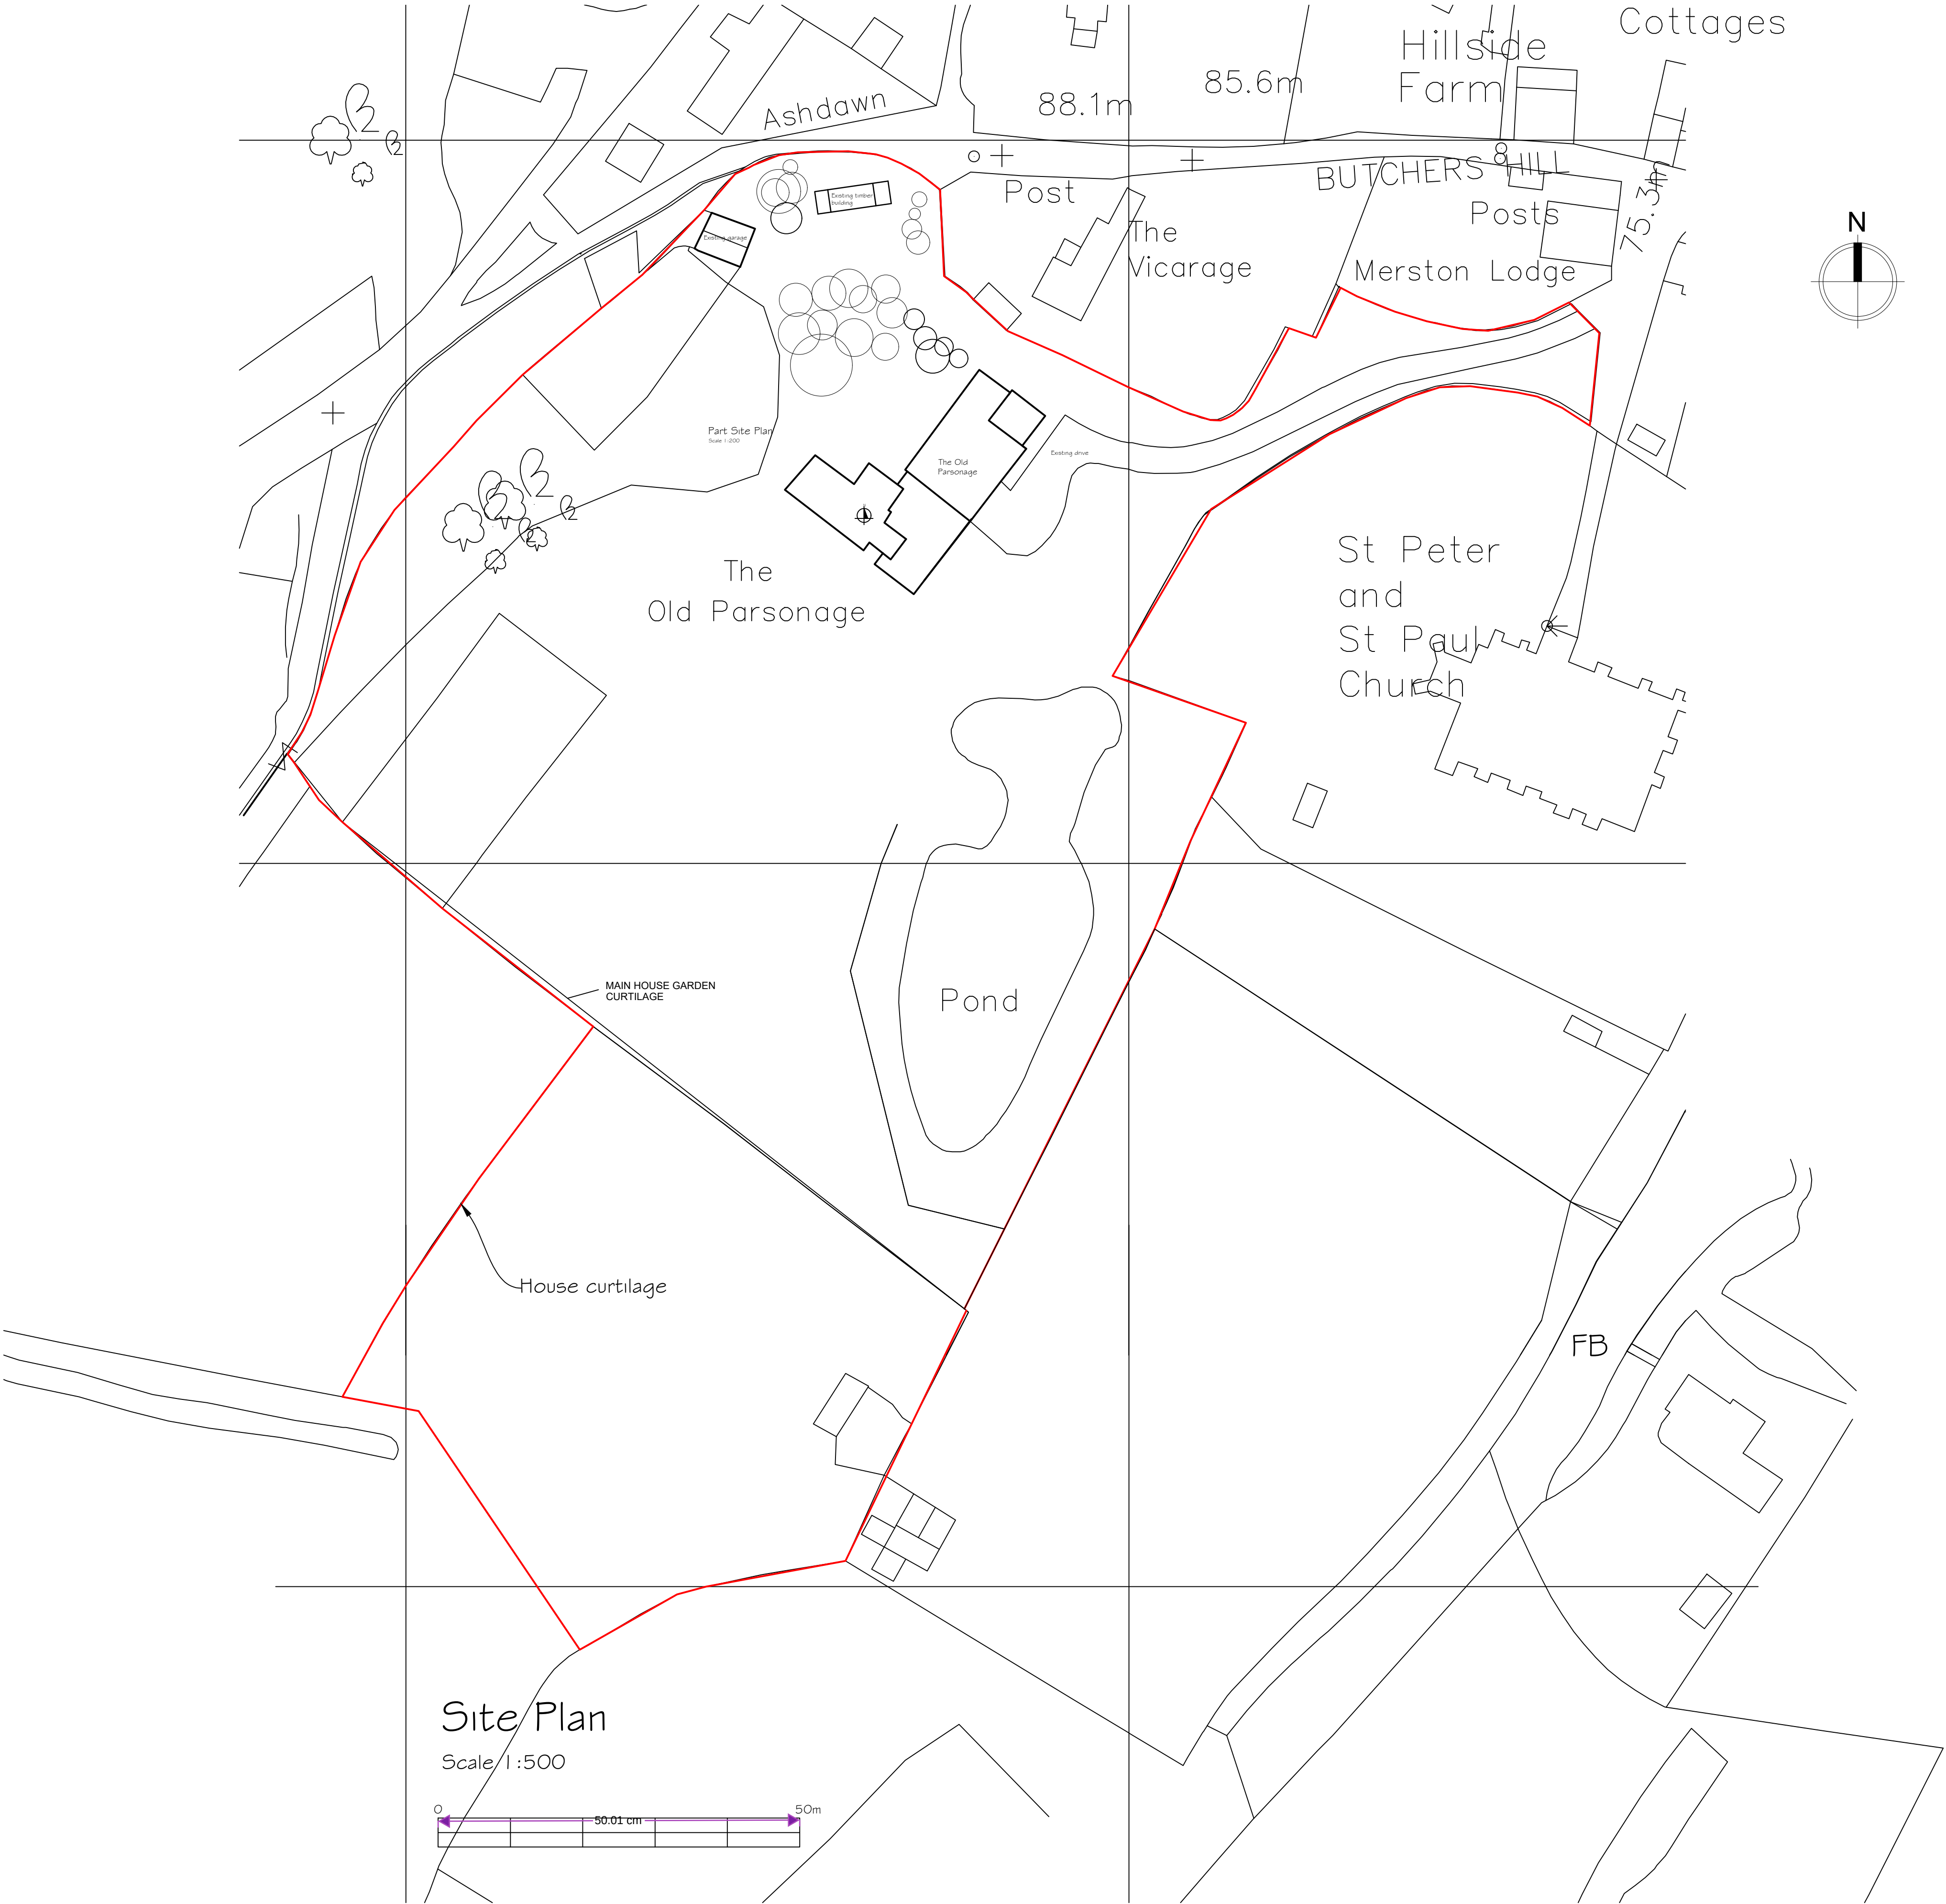

Copyright Synergy Planning & Property Consultants Ltd The Office The Larches Rochester Kent ME3 7NQW		
Client		
Mr D South		
Address		
The Old Parsonage Butchers Hill Shorne		
Drawing title		
Proposed site plan		
Scale		
1:500		
Date	Drawn by	
December 2024		
Drawing No		
24/461/06		