



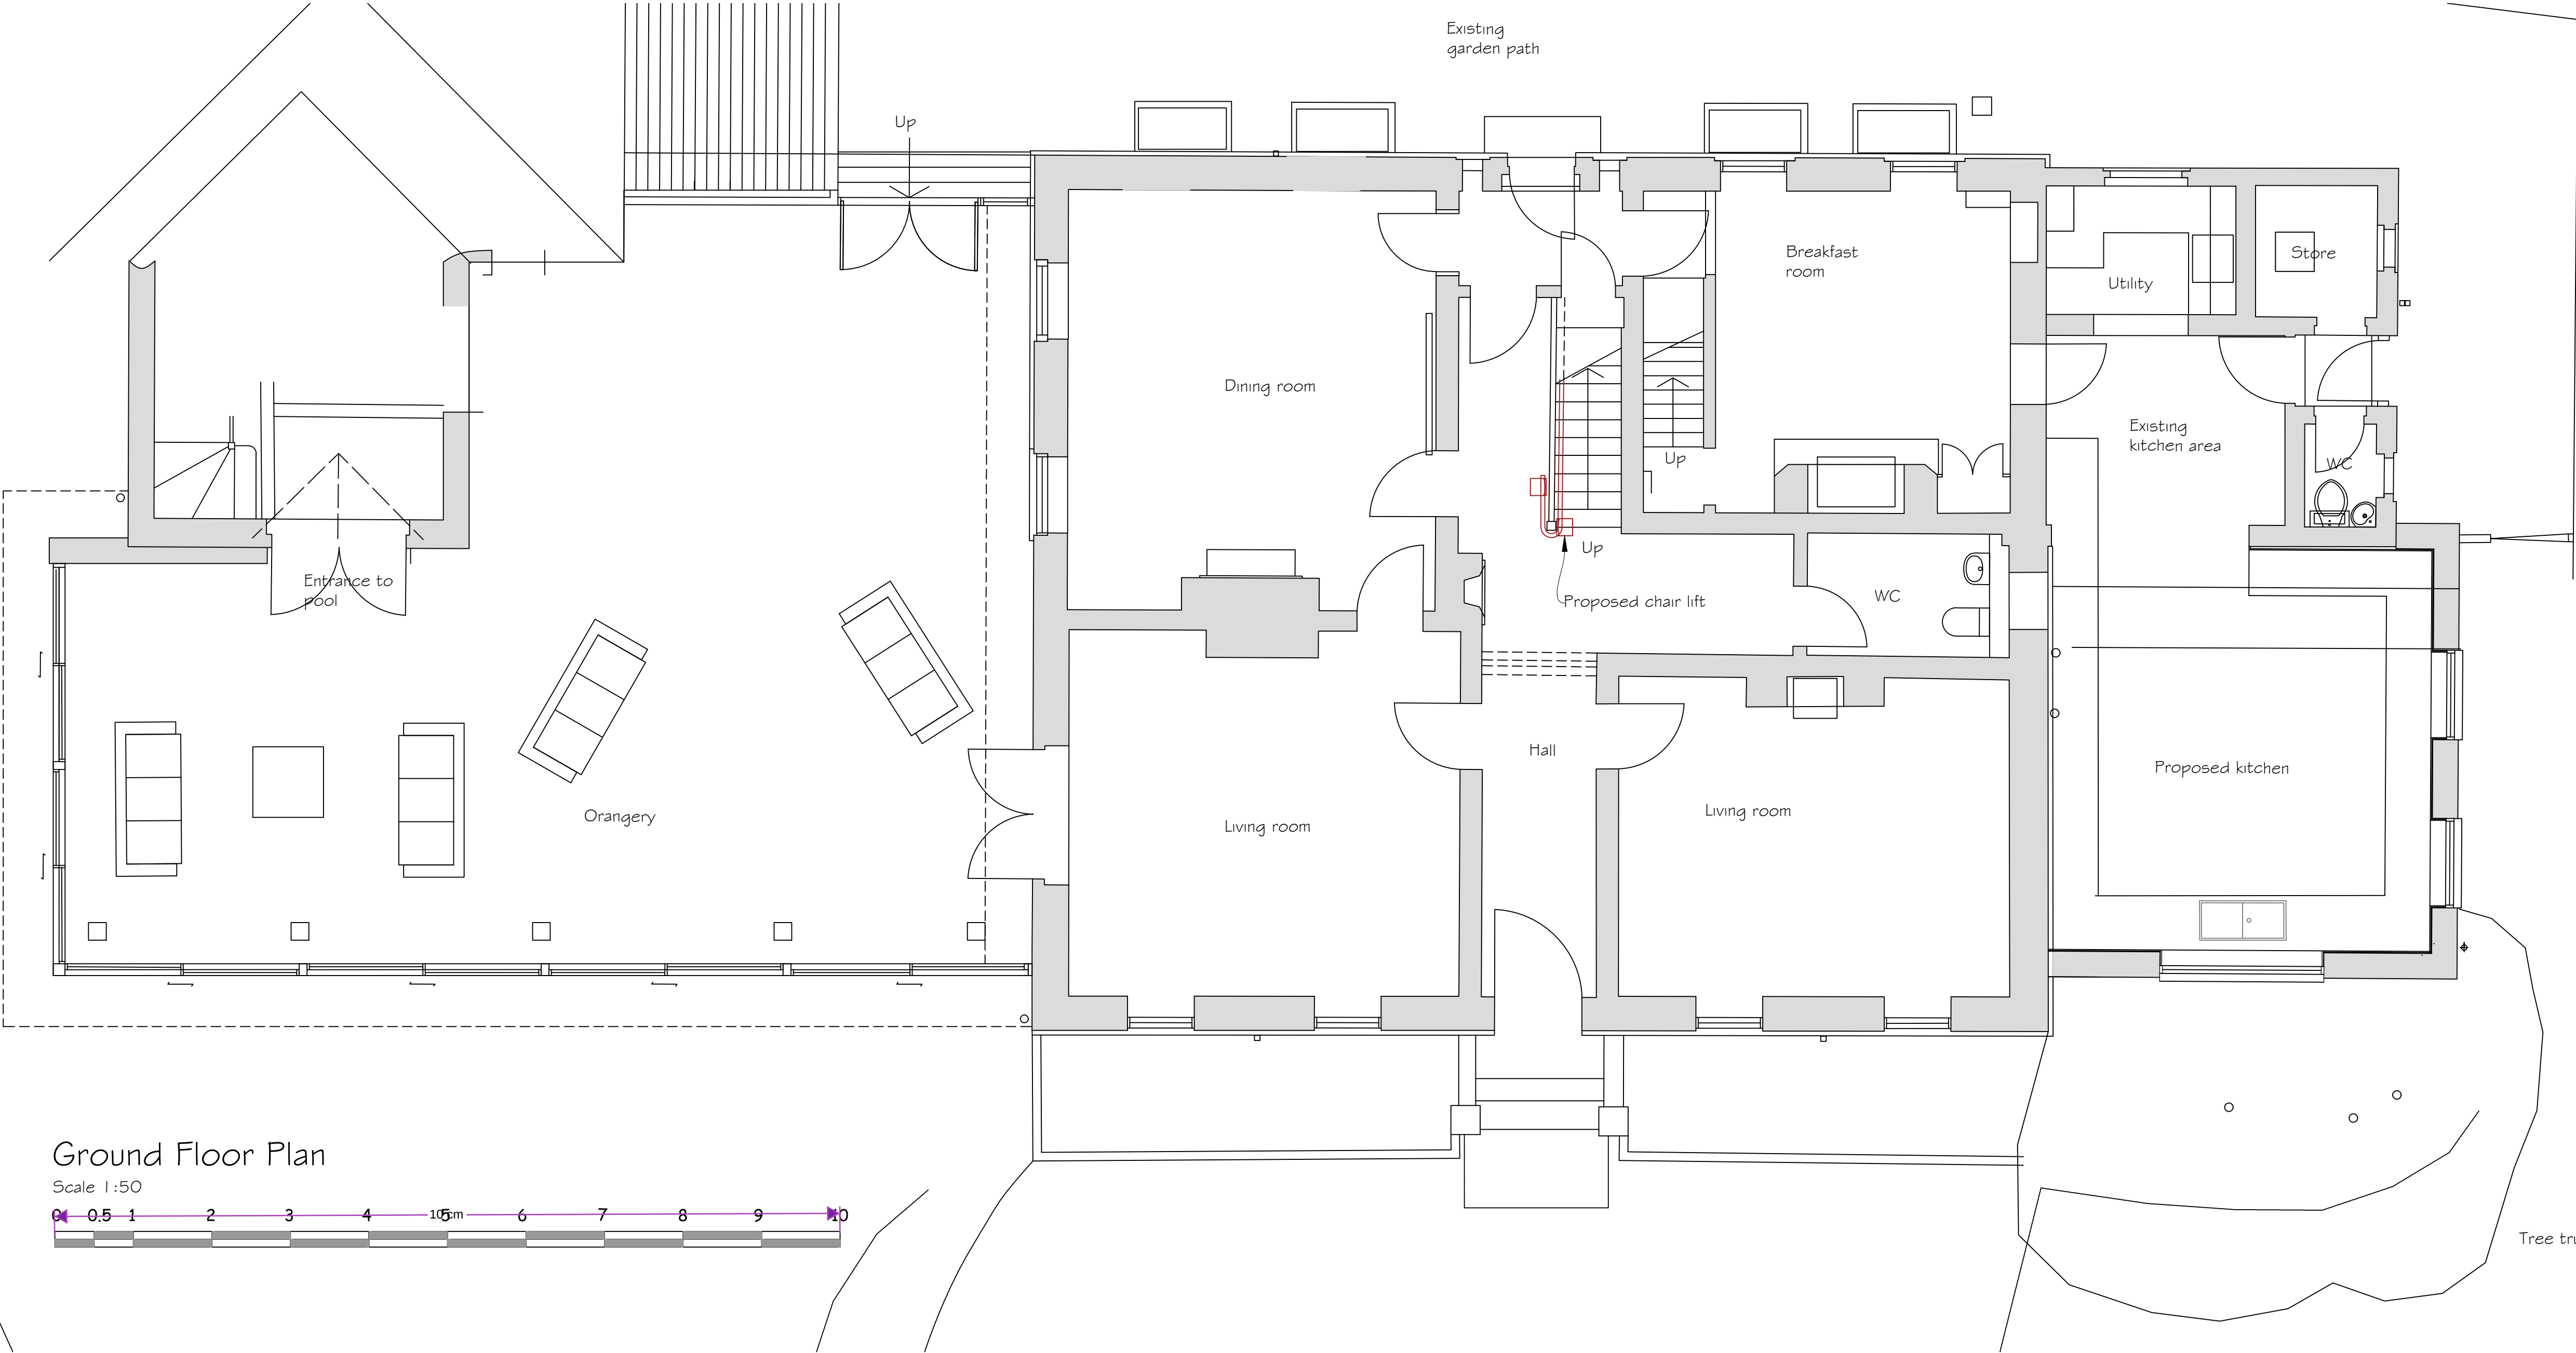

Ground Floor Plan

Scale 1:50

 

Copyright Synergy Planning & Property Consultants Ltd The Office The Larches Rochester Kent ME3 7NQW		
Client	Mr D South	
Address	The Old Parsonage Butchers Hill Shorne	
Drawing title	Proposed ground floor plan	
Scale	1:50	
Date	November 2024	Drawn by
Drawing No	24/461/04	