

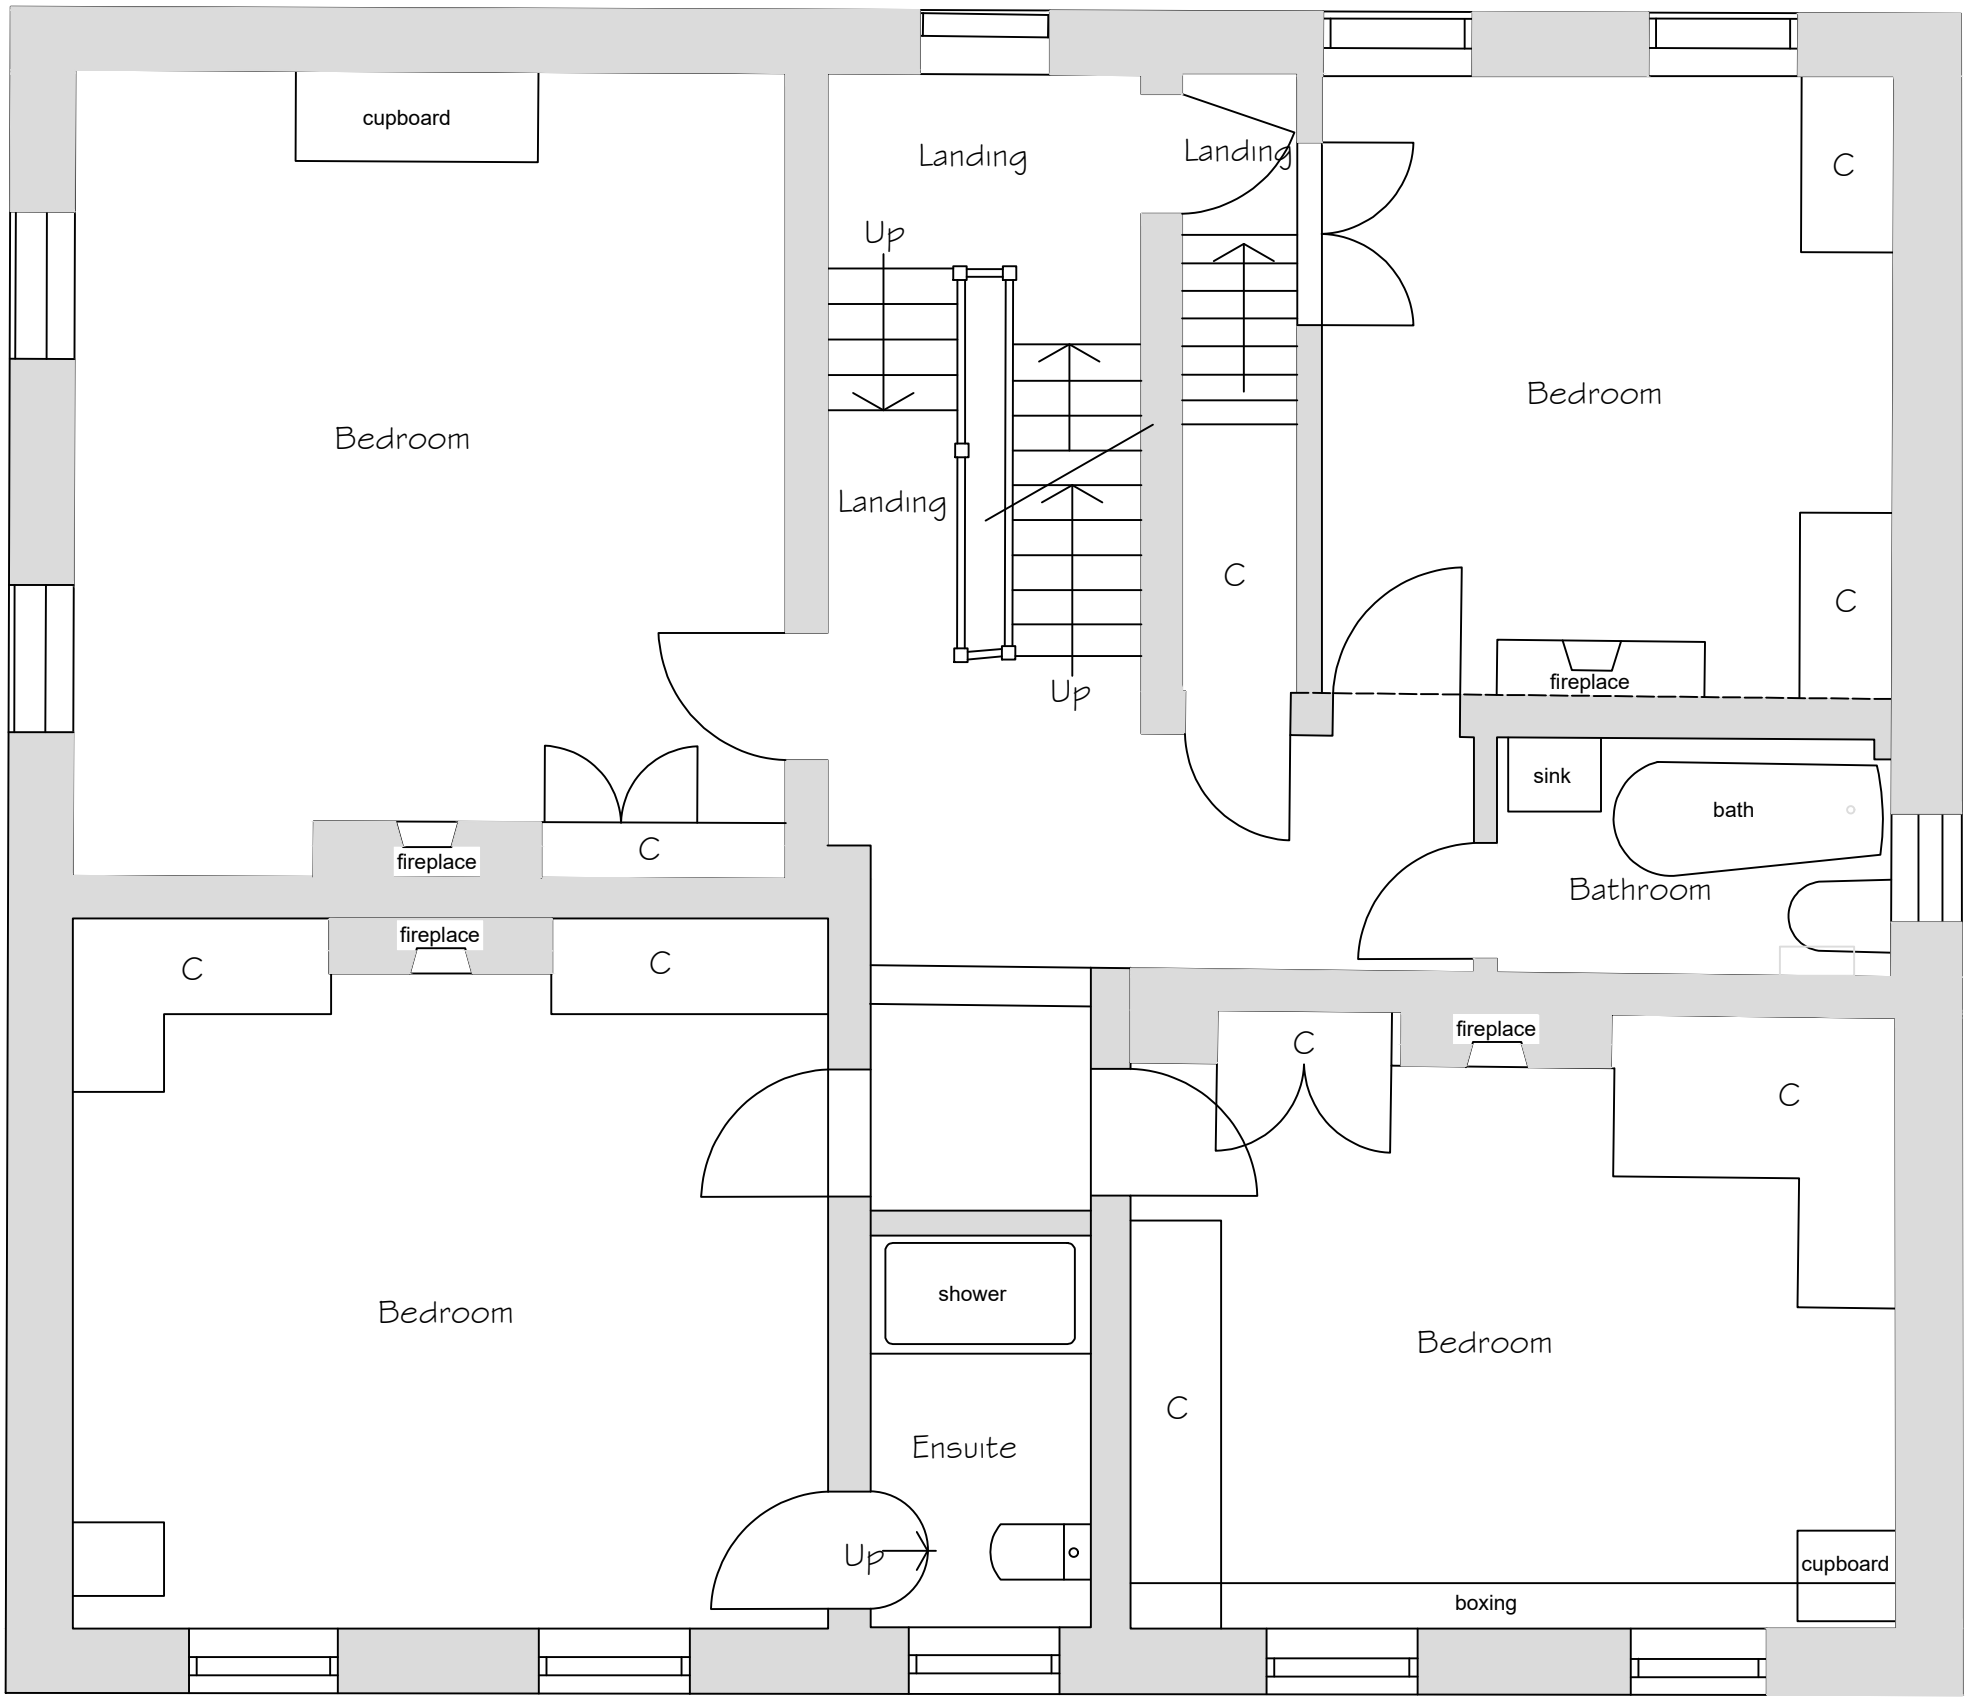


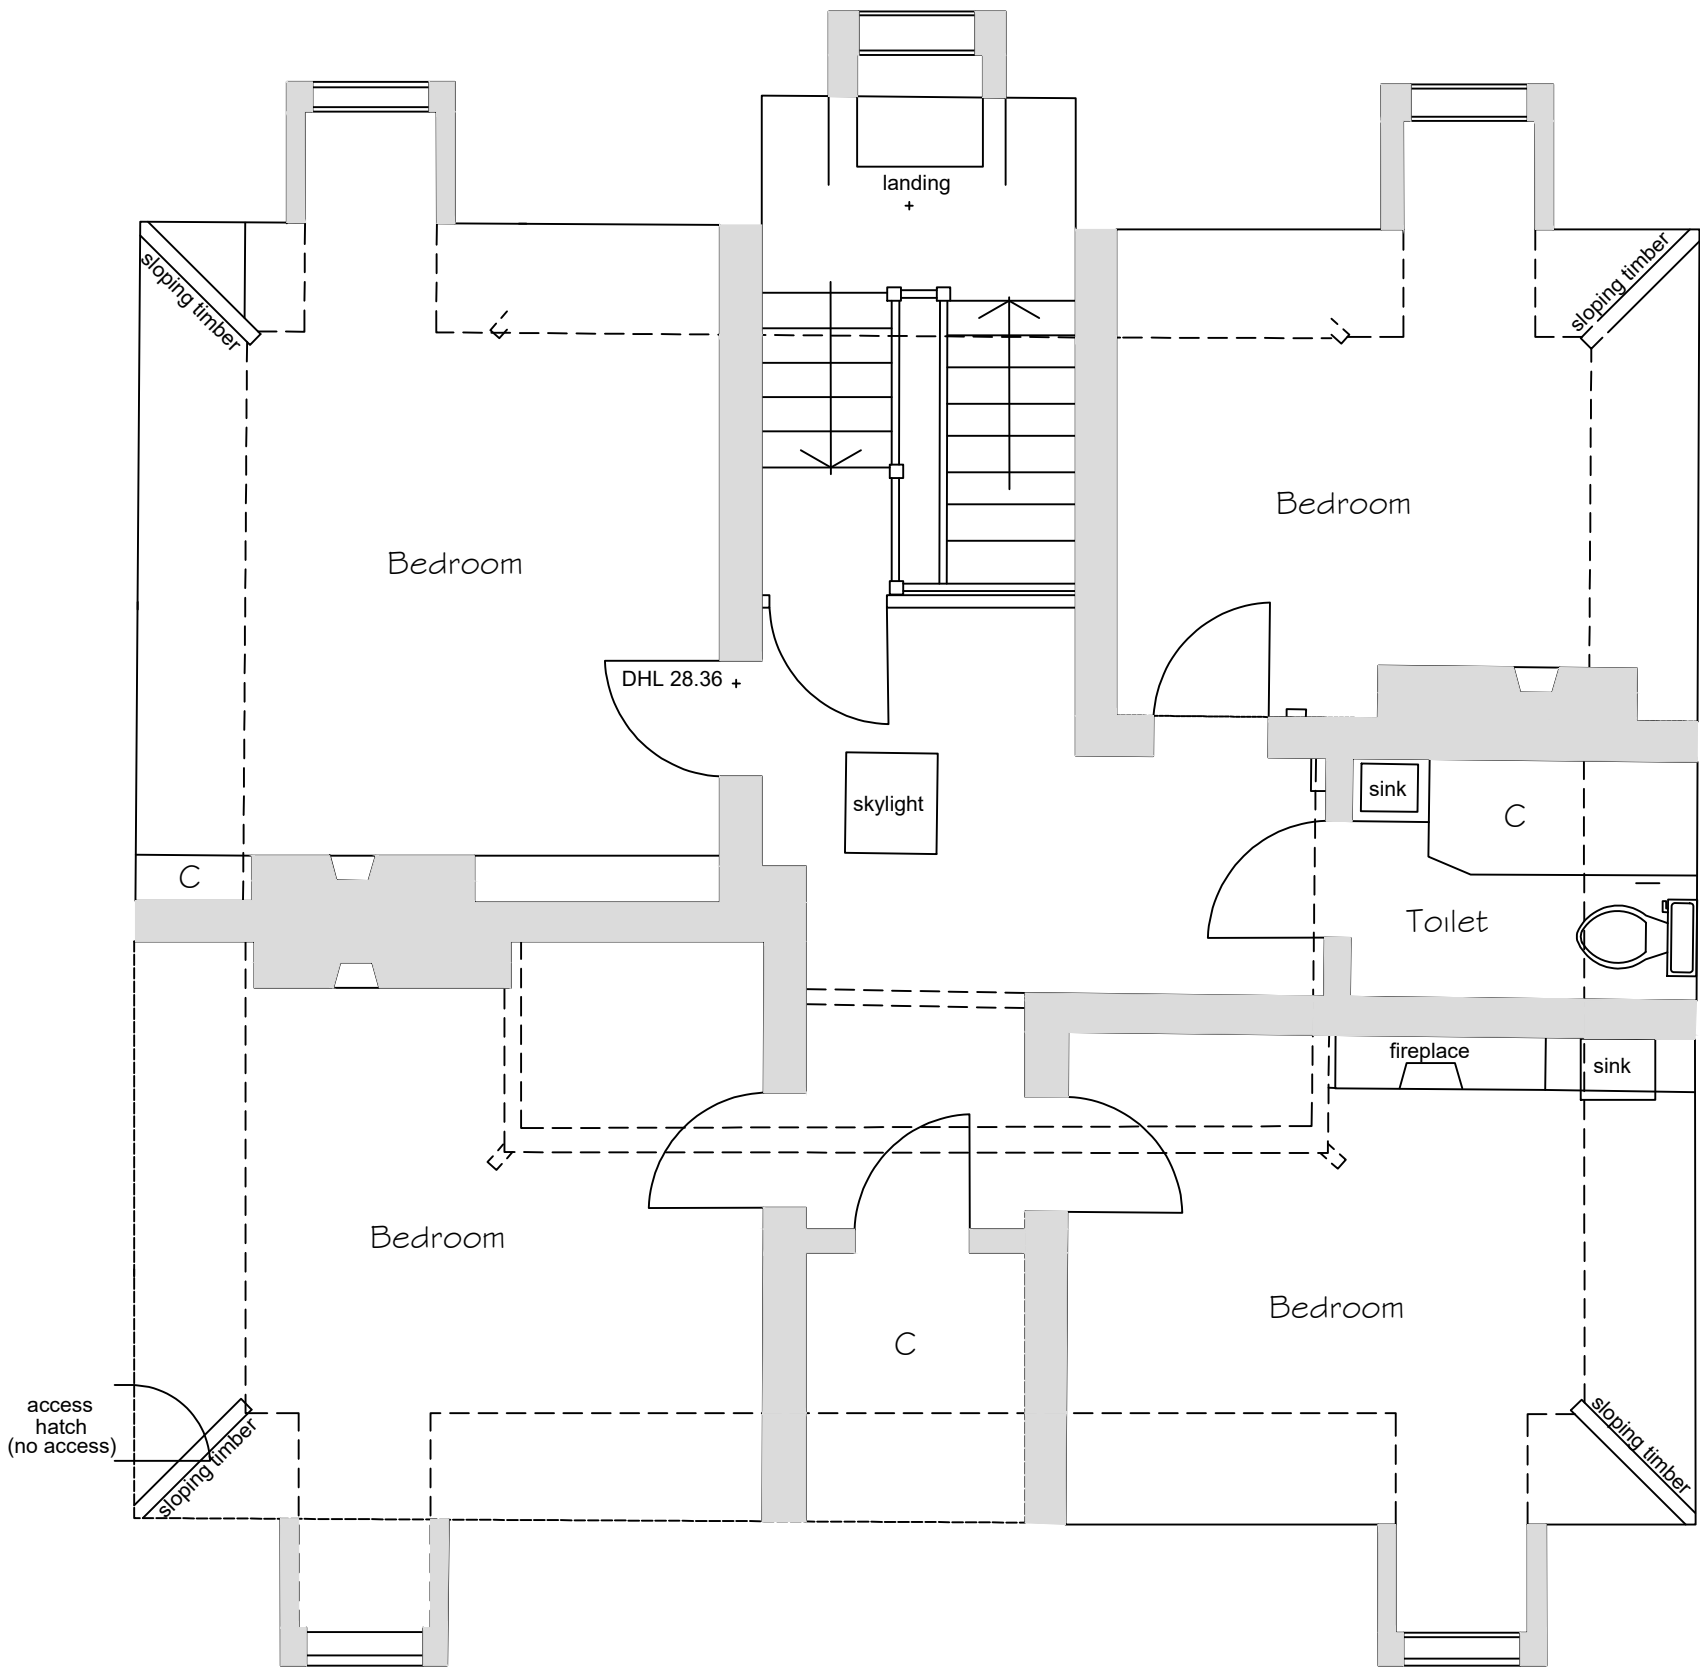

First Floor Plan

Scale 1:50

 

Second Floor Plan

Scale 1:50

Copyright Synergy Planning & Property Consultants Ltd The Office The Larches Rochester Kent ME3 7NQW		
Client		
Mr D South		
Address		
The Old Parsonage Butchers Hill Shorne		
Drawing title		
Existing survey plans		
Scale		
1:50/1:100/1:200		
Date	November 2024	
Drawing No		Drawn by
24/461/02		