

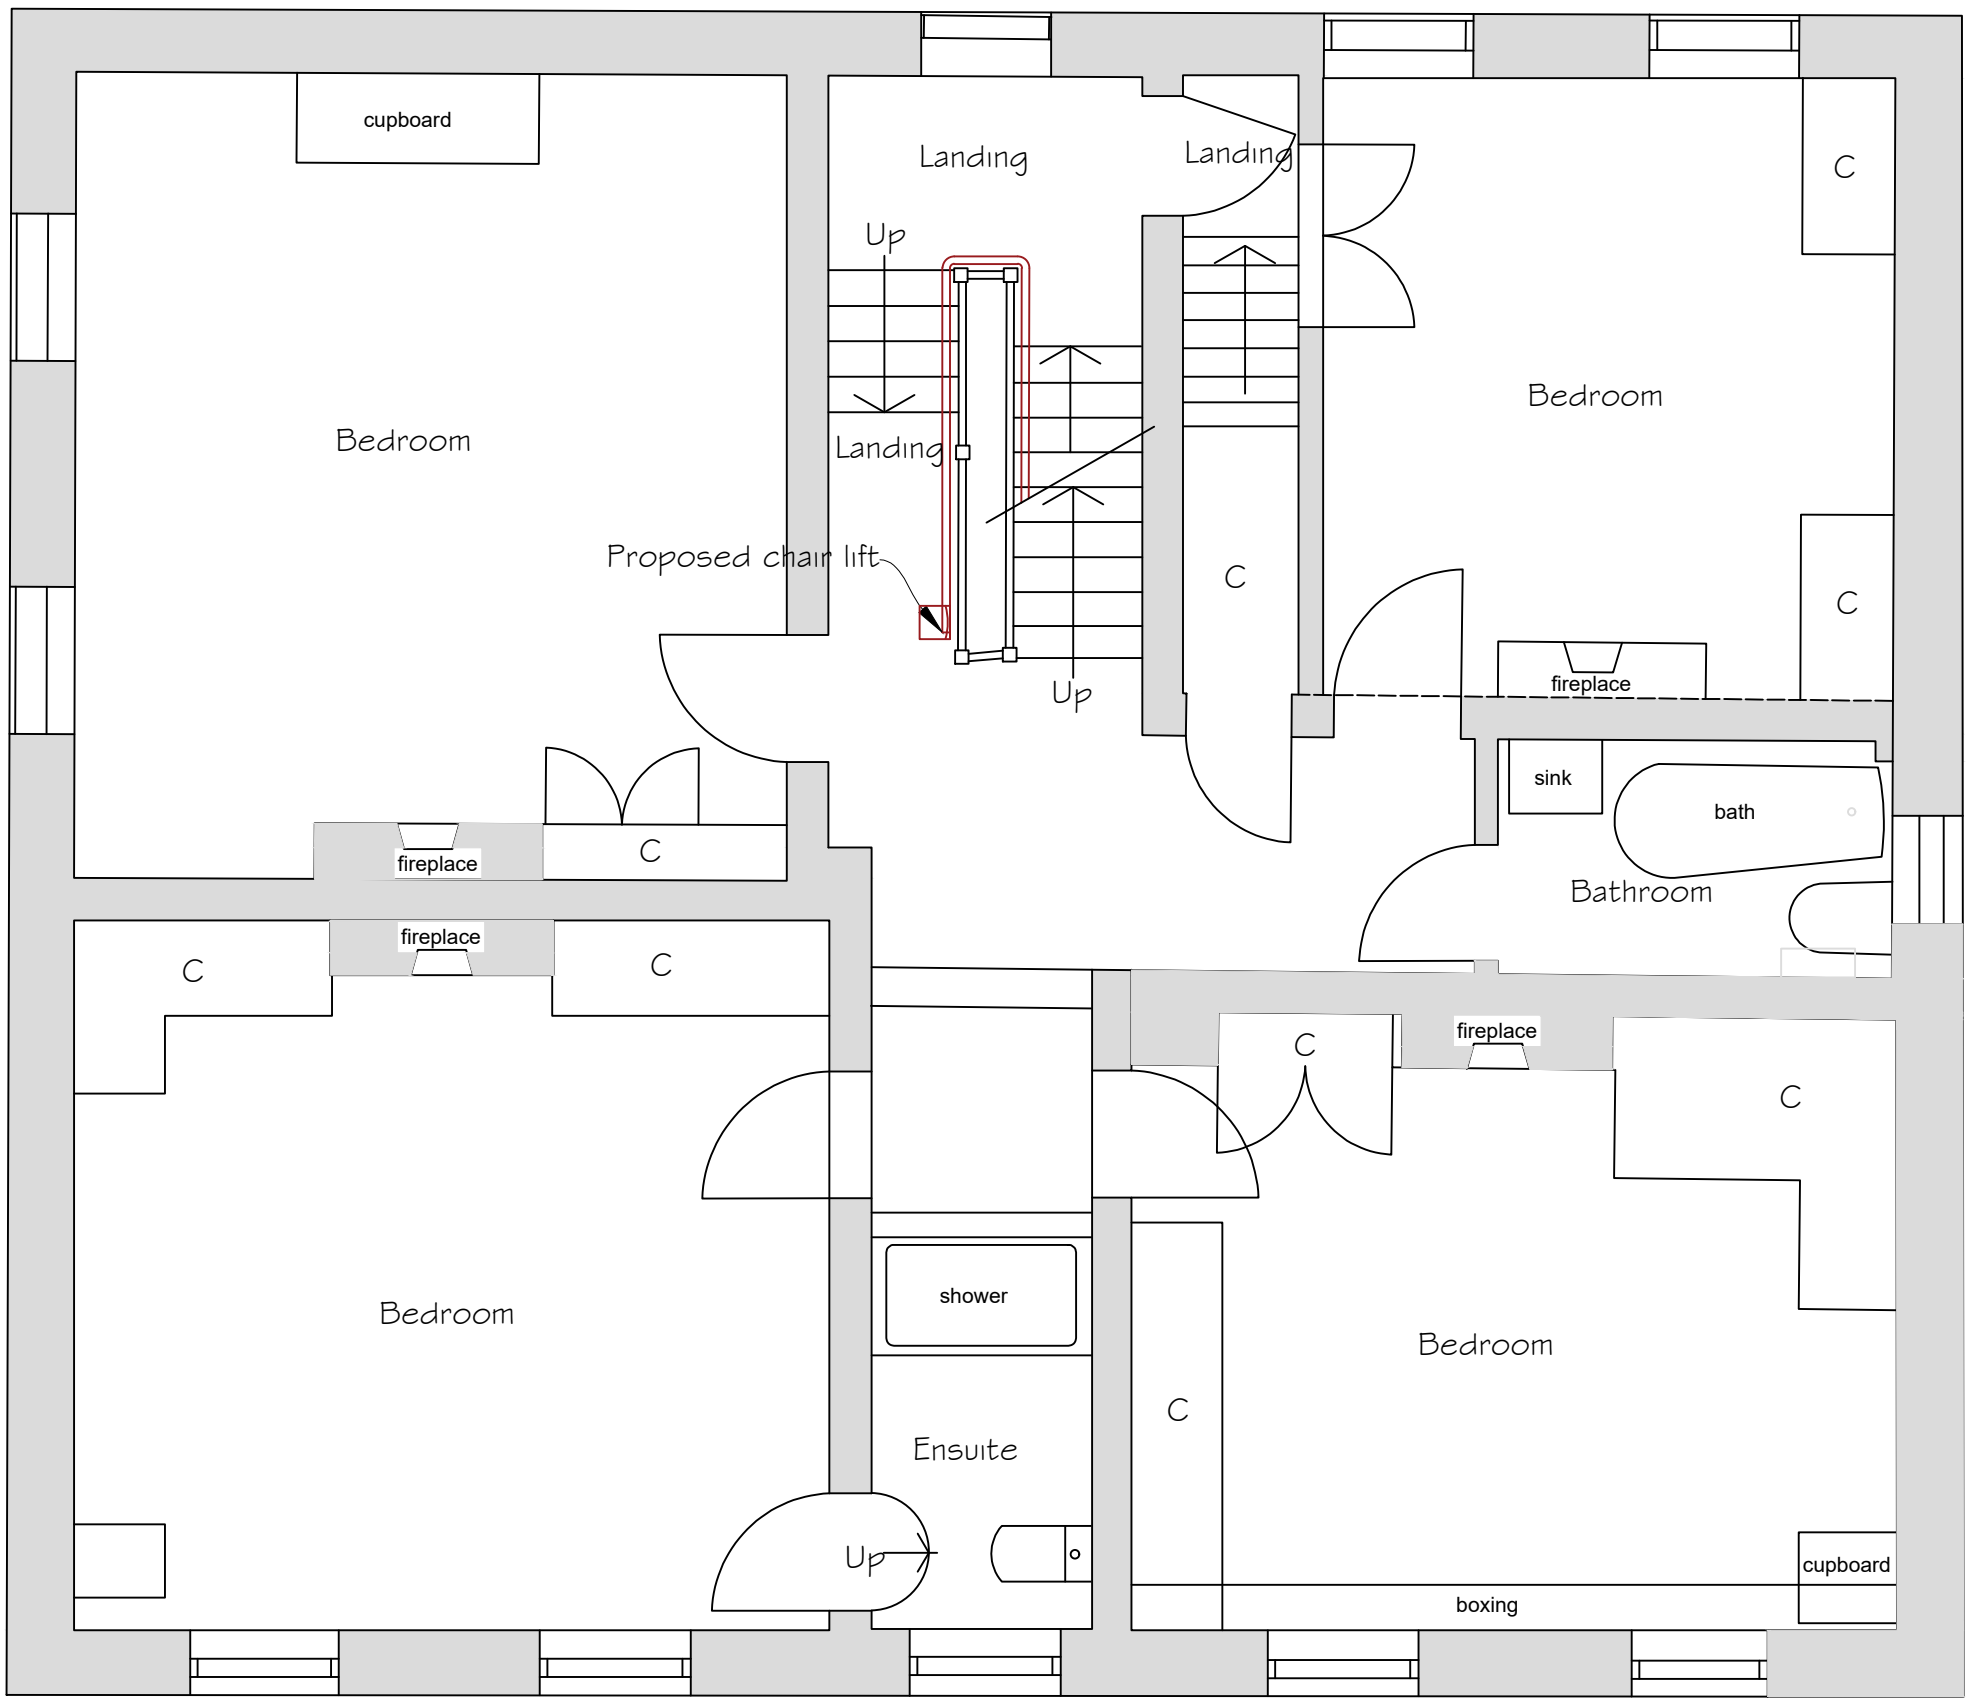


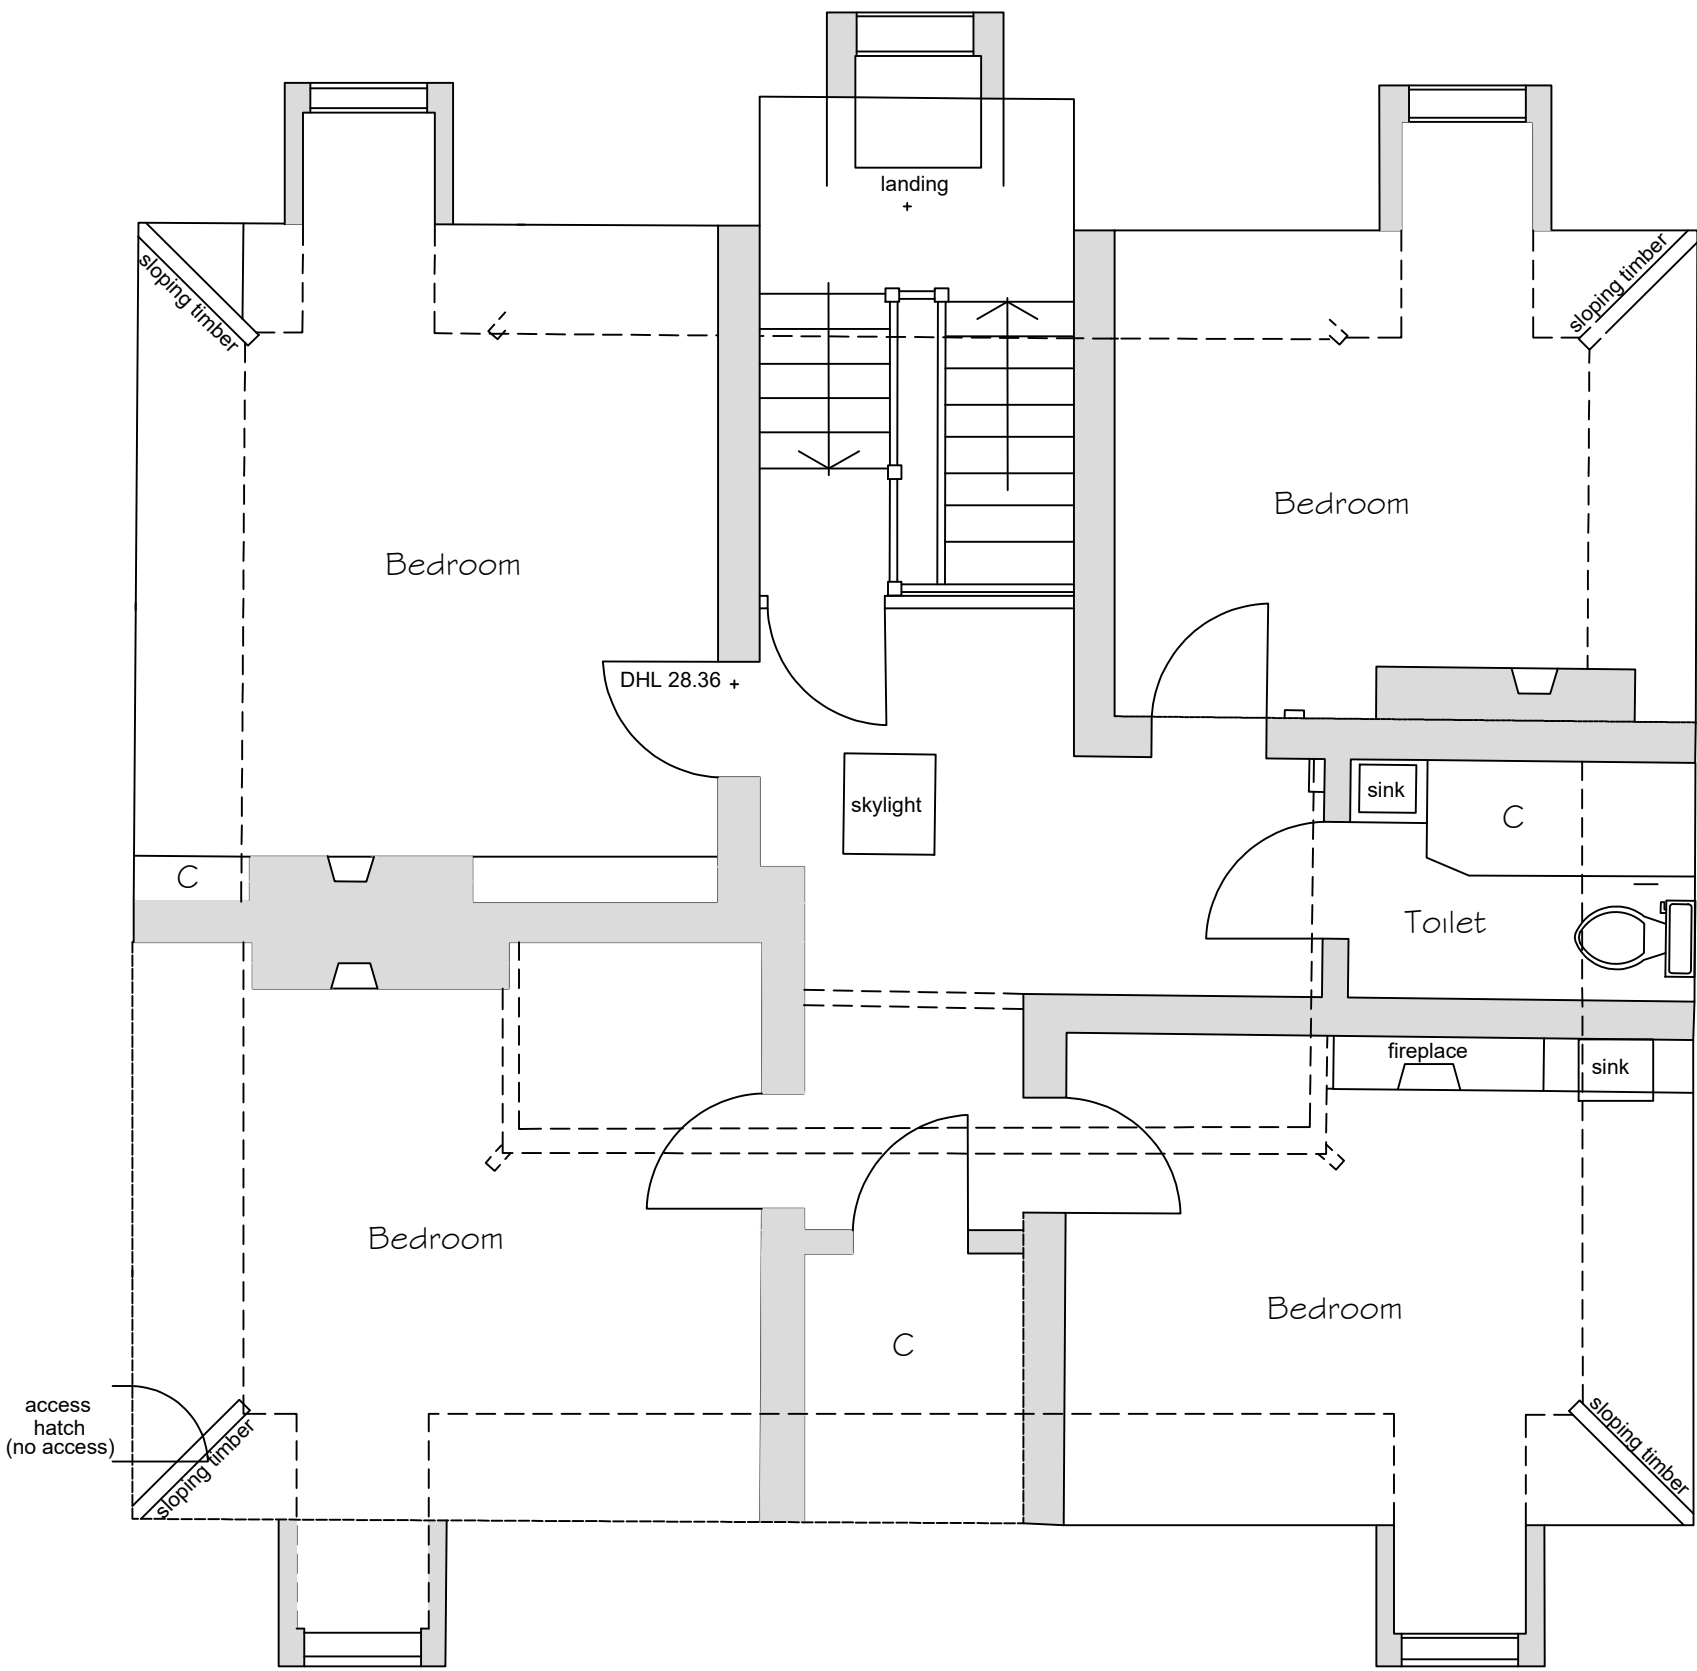

First Floor Plan

Scale 1:50

 

Second Floor Plan

 Synergy Planning & Property Consultants Ltd The Office The Lanchester Rochester Kent ME3 7NQW		
Client		
Mr D South		
Address		
The Old Parsonage Butchers Hill Shorne		
Drawing title		
Proposed plans		
Scale		
1:50		
Date	November 2024	
Drawing No		24/461/05