



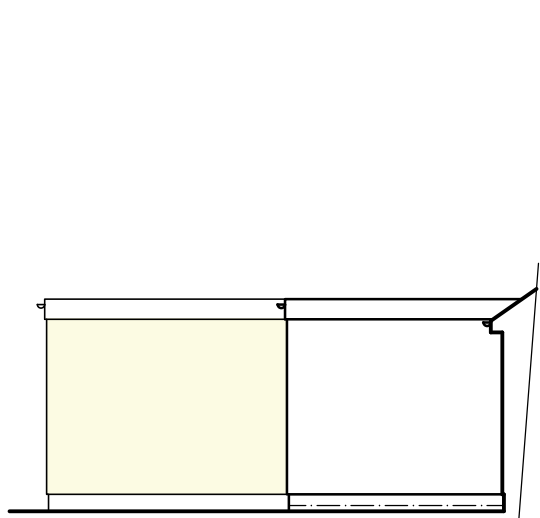

PART SIDE ELEVATION
(1:100)

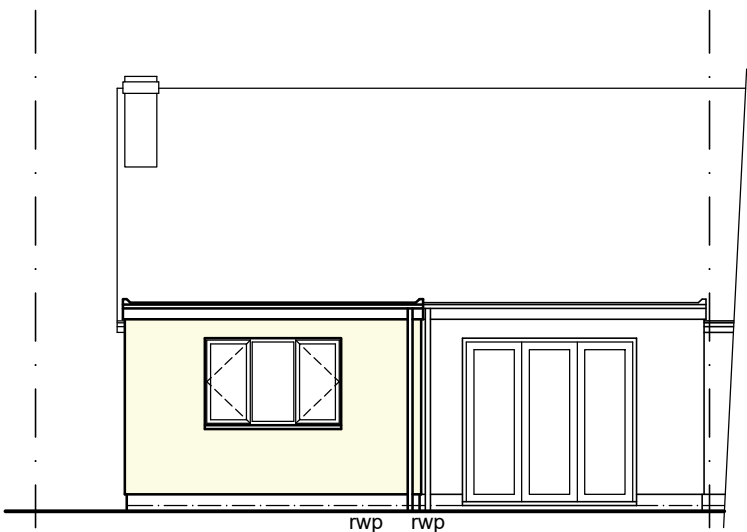

REAR ELEVATION
(1:100)




SIDE ELEVATION
(1:100)

MATERIALS


ROOF
SINGLE PLY MEMBRANE

WALLS
PAINTED RENDER TO MATCH MAIN DWELLING

WINDOWS & DOORS
COLOURED uPVC TO MATCH MAIN DWELLING

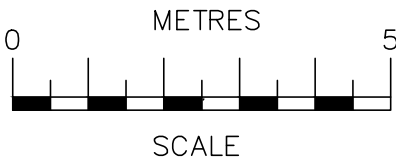


SCALE BAR @ 1:100

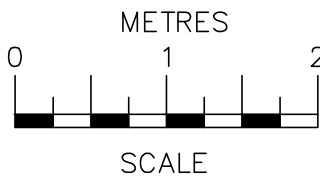

SCALE BAR @ 1:50

DRAINAGE LEGEND

- EXISTING 100mm PRIVATE DRAIN
- EXISTING PRIVATE DRAIN REMOVED
- EXISTING 100mm PUBLIC SEWER
- PROPOSED 100mm PRIVATE DRAIN

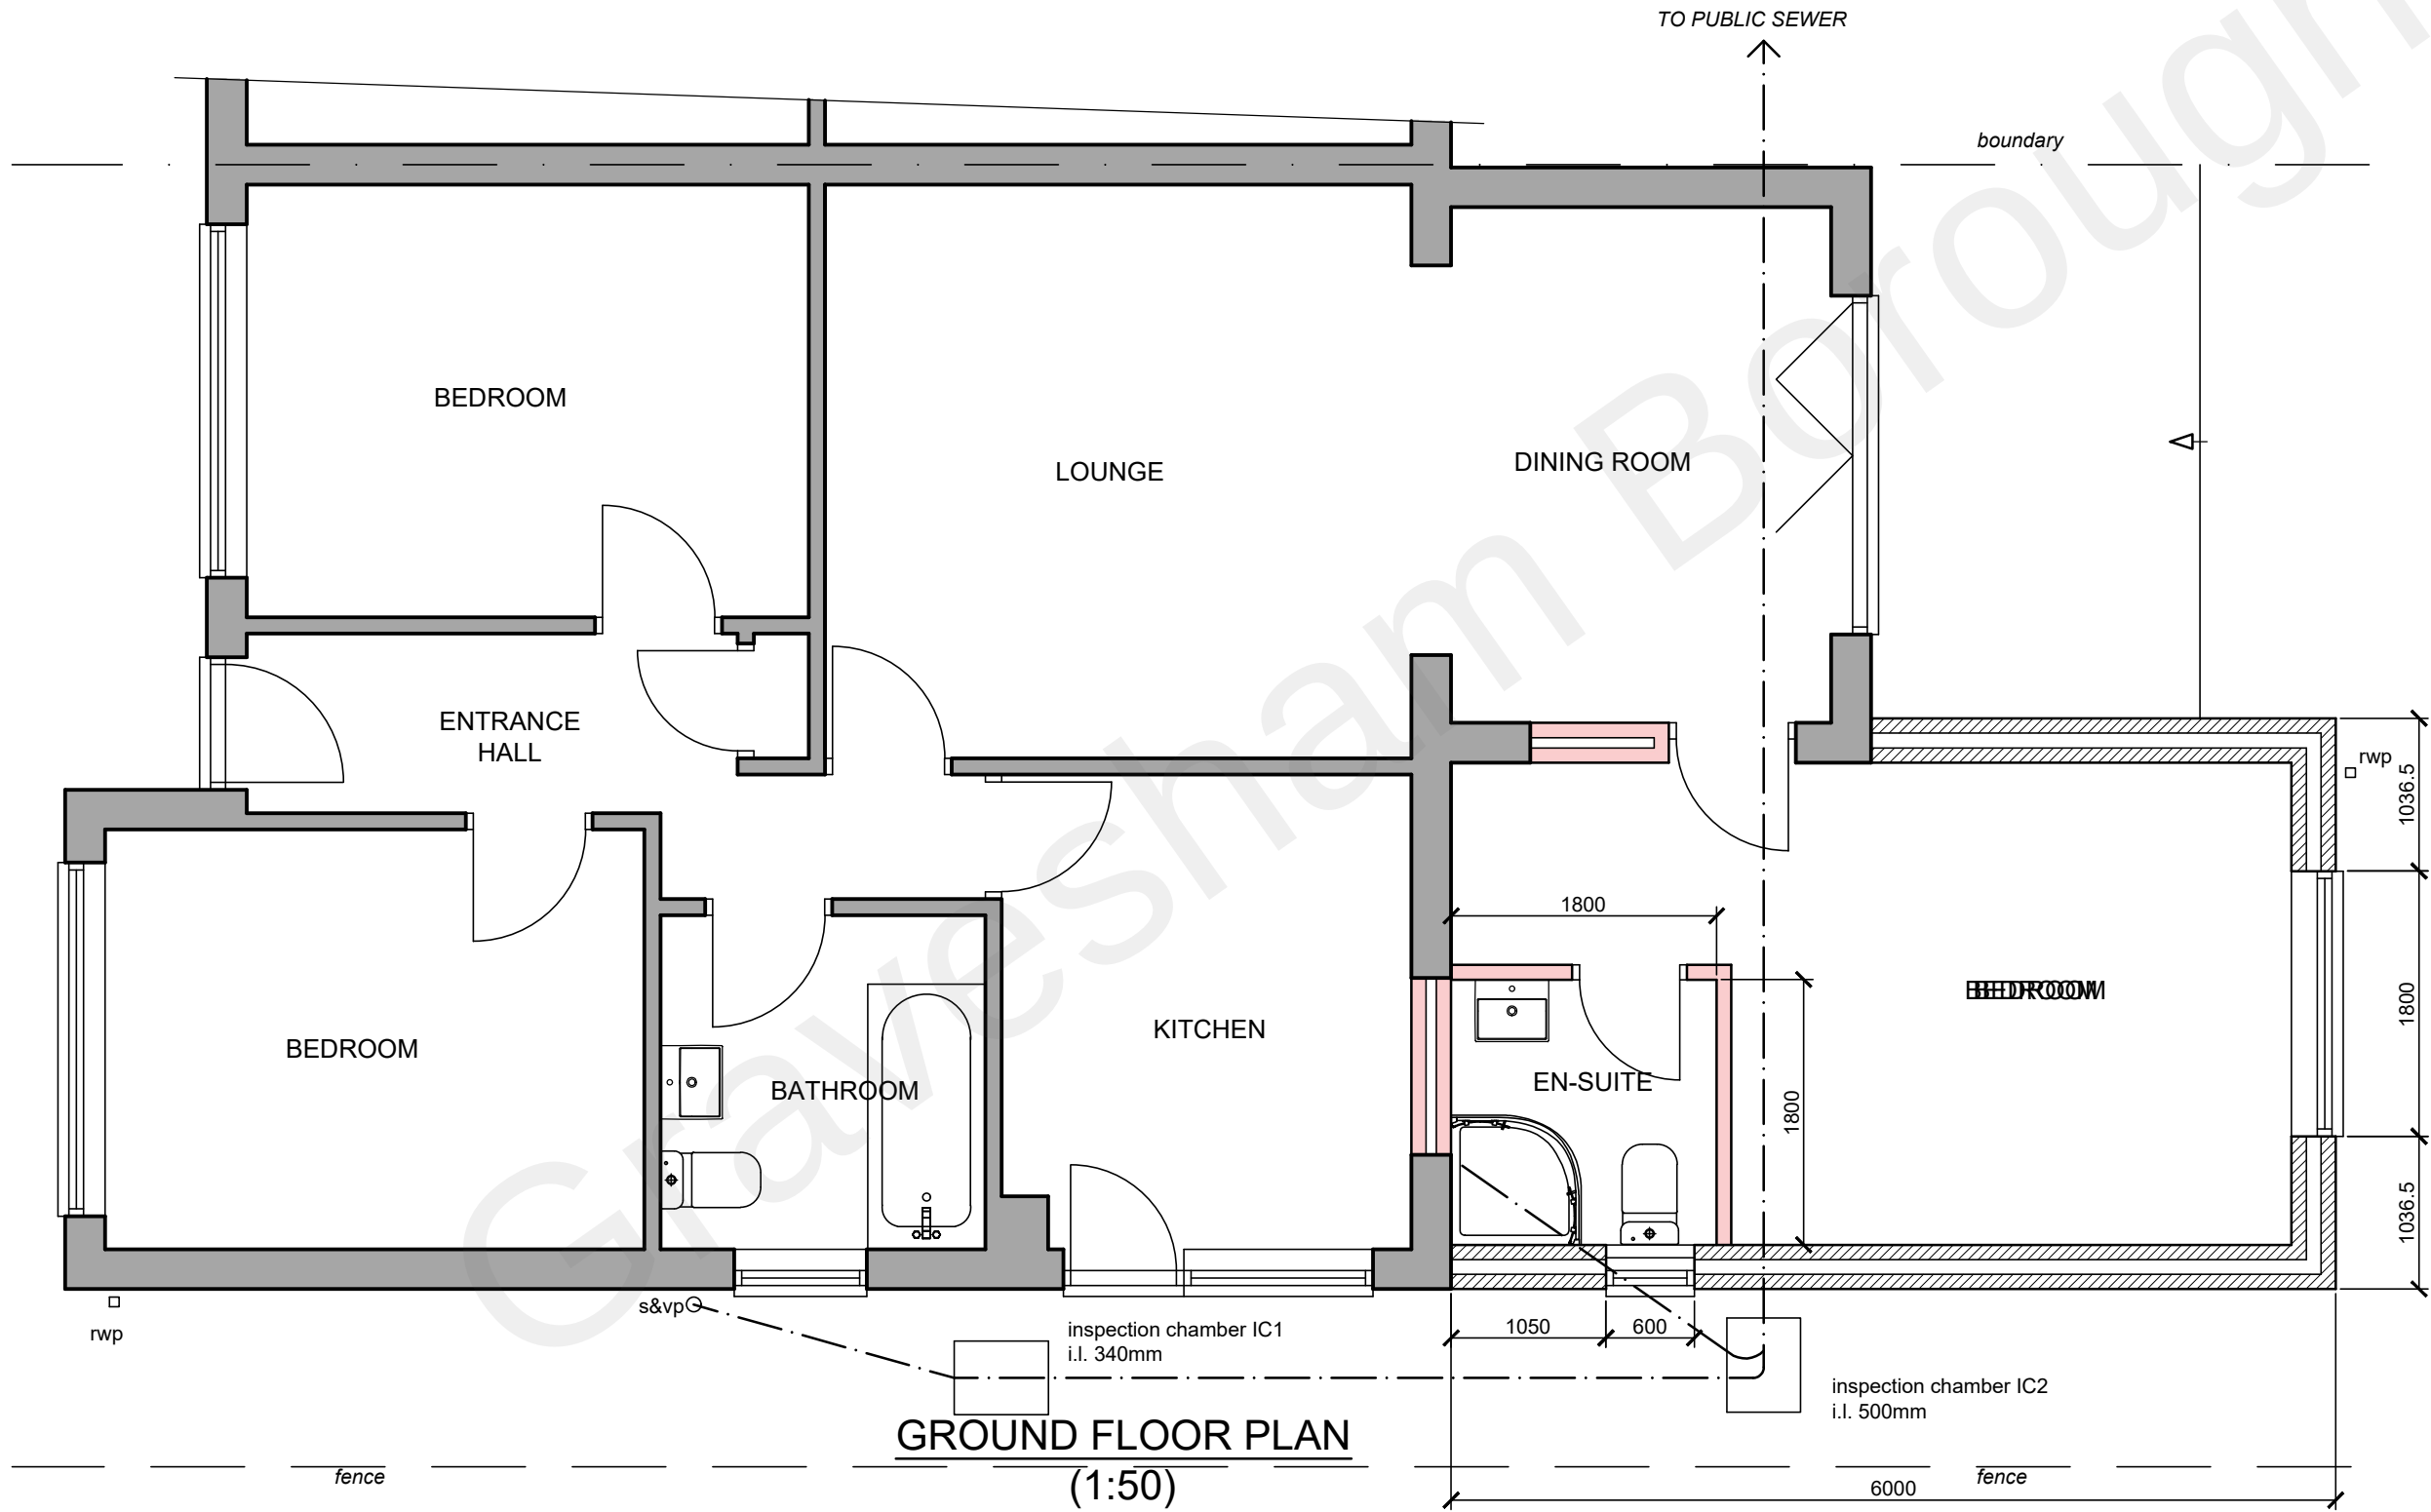

GROUND FLOOR PLAN
(1:50)

Date	No	Revision
Penfold Project Services		
Epmarket, Wrotham Road, Meopham, Kent, DA13 0JH Telephone: 01474 816690 e-mail: apenfold448@btinternet.com		
Job Title:	21 LEWIS ROAD ISTEAD RISE GRAVESEND KENT DA13 9JQ	
Dwg Title:	PLANS & ELEVATIONS AS PROPOSED	
Scale:	1:50 & 1:100 @ A2	
Dwg No.:	02	
Date:	January 2023	