

RECEIVED


21 OCT 2021

GMM20 5

G+M Motors 85 Milton Road Gravesend DA12 2PP

Proposed replacement building to provide Store, Valet Booth and Photo/Video Studio

Proposed Site Plan

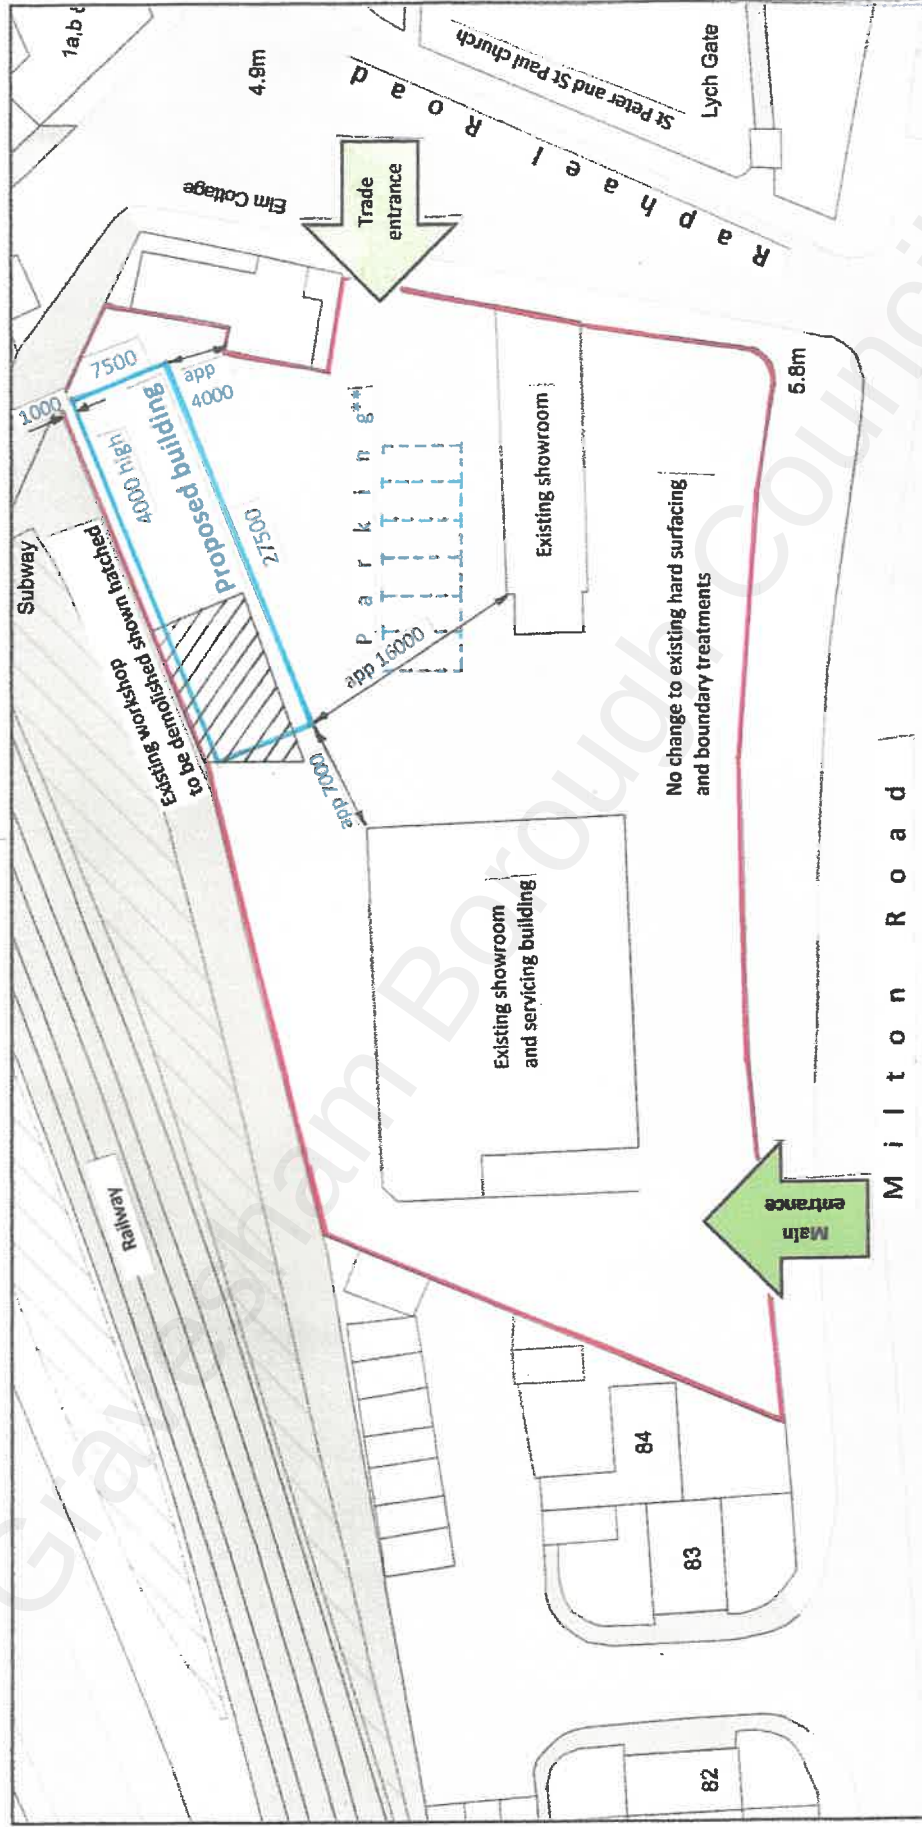

ReQuestaPlan

**SPG4

Plan Produced for: G+M Motors DA12 2PP

Date Produced: 30 Nov 2020

Plan Reference Number: TQRQM20335143138499

Scale: 1:500 @ A4

© Crown copyright and database rights 2019 OS 100042766

Sul Generis Class D2 D2 page 28 1 space per 2 staff 4 spaces per 50sq.m.

4 staff

189 sq.m.

Total 6

However, parking requirements will not be increased by this proposal as it will be a streamlining of existing processes