


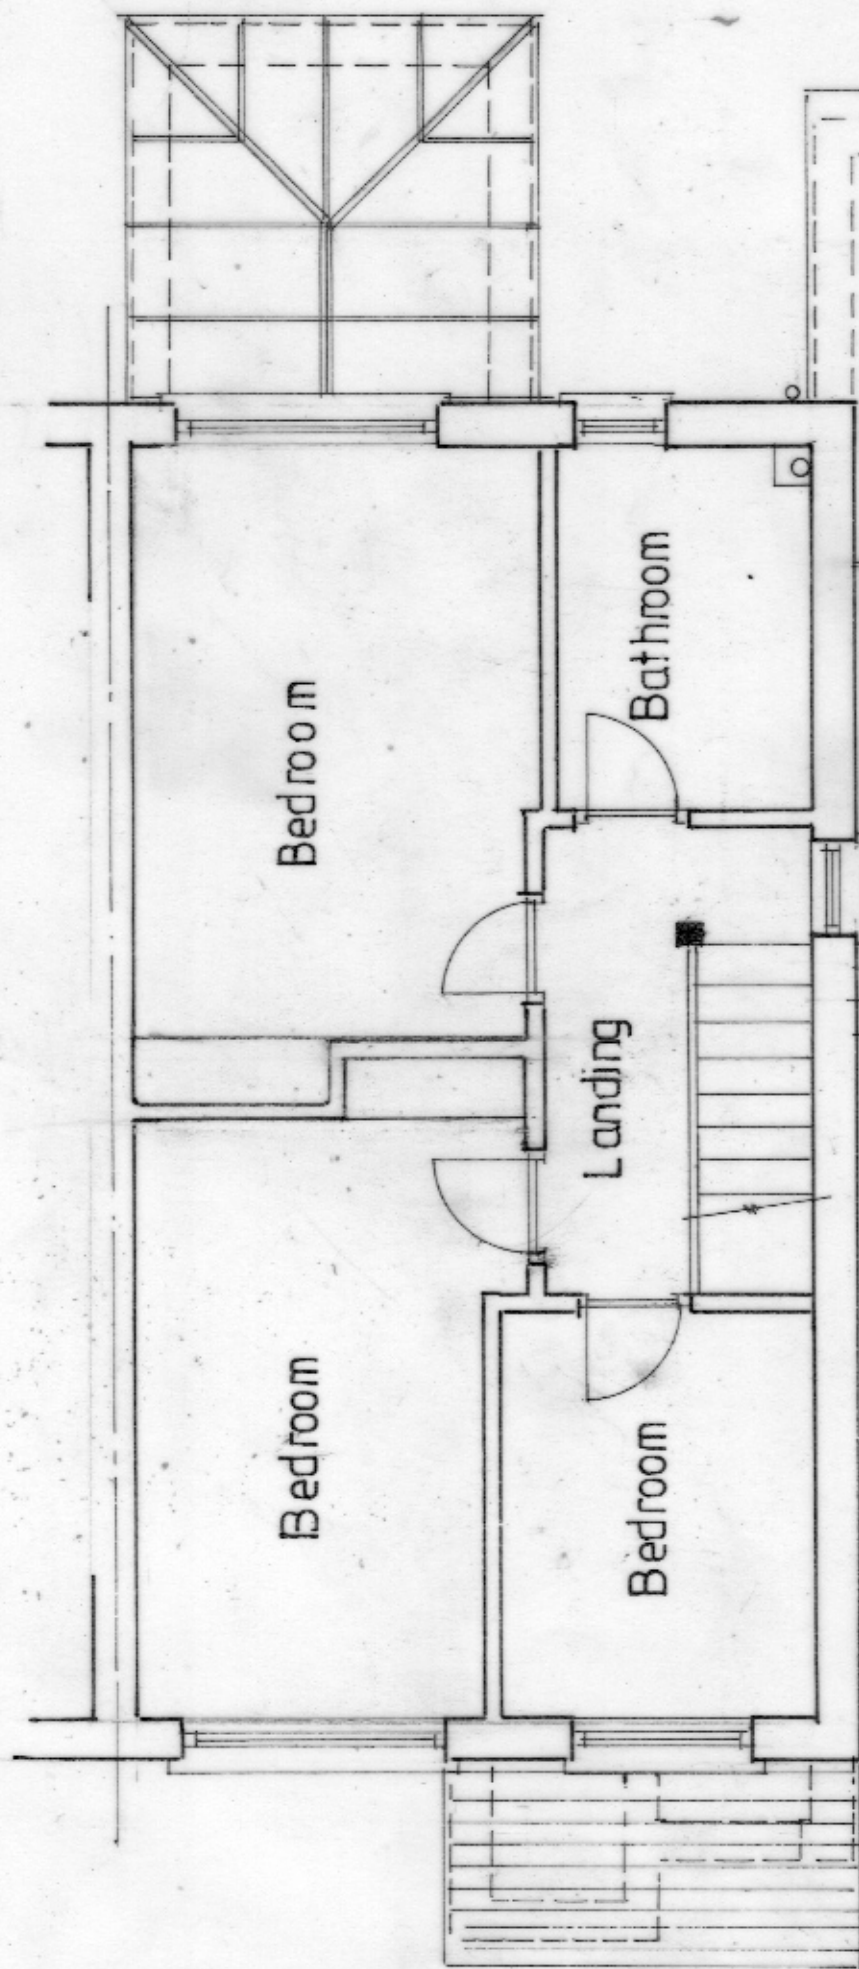

First Floor Plan

Rev:



PROPOSED SINGLE STOREY REAR AND SIDE EXTENSION
MR N SUDDI 42 HAIG GARDENS GRAVESEND DA12 1NE
1:50 @ A3 160526/2 OF 7 M412 EXISTING FIRST FLOOR PLAN

SCALE 1:50



WESTLEIGH DESIGN