


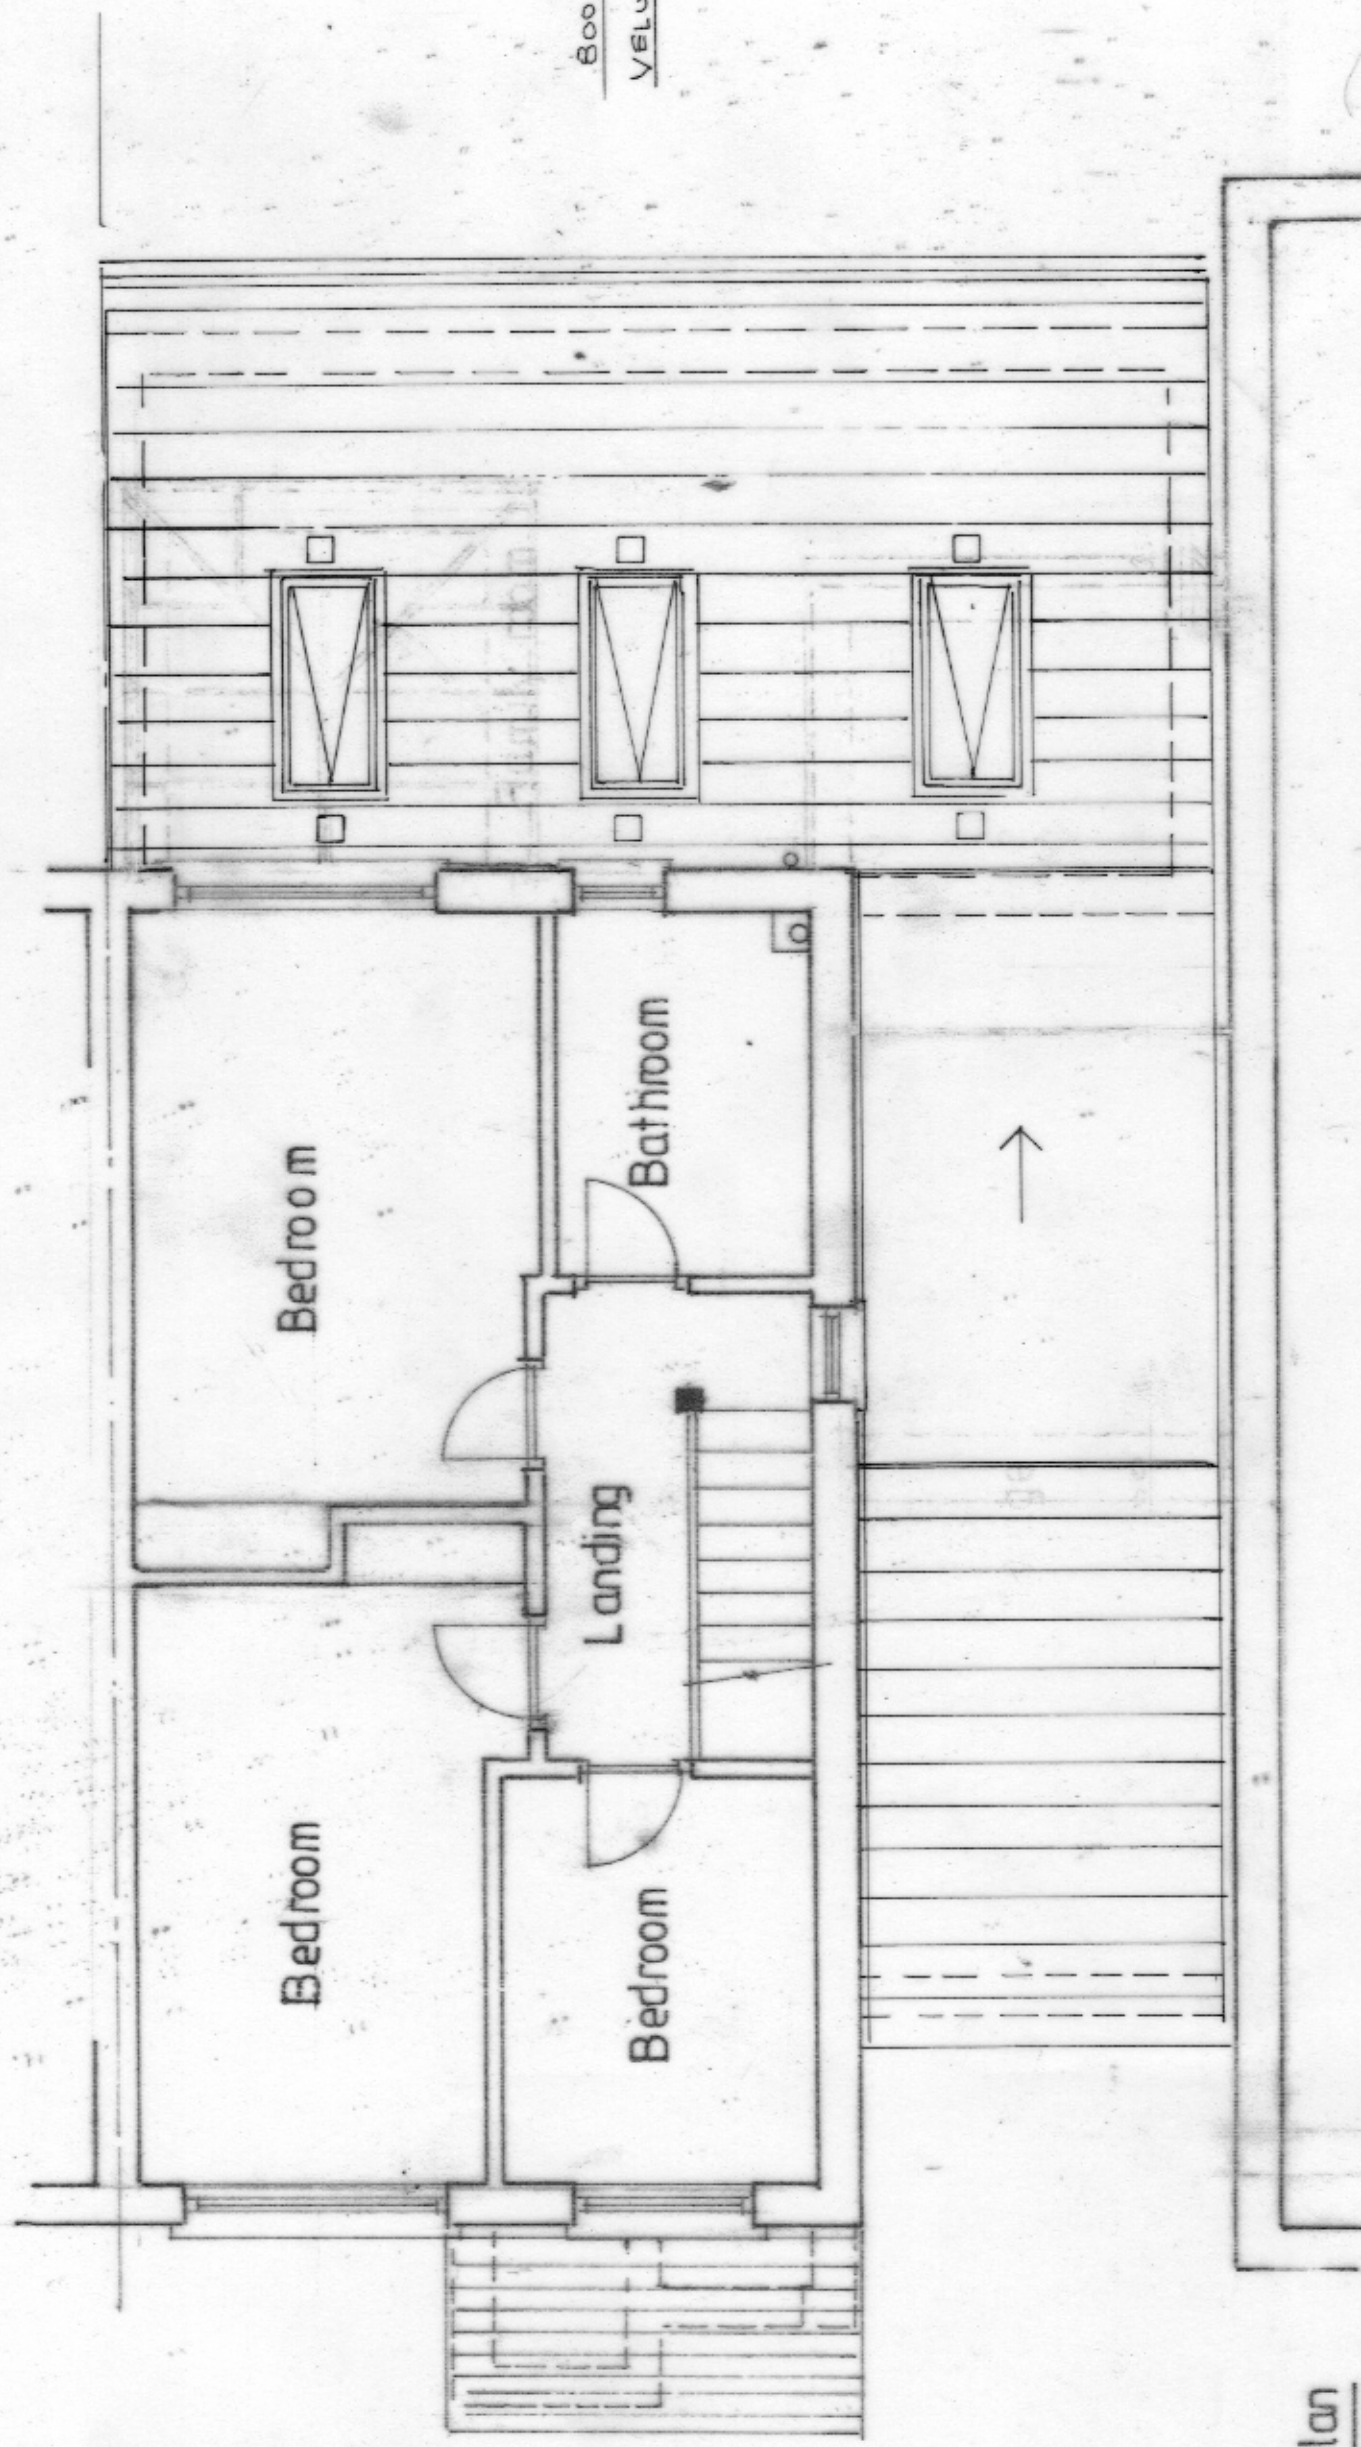

First Floor Plan

600x1500
VELUX ROOF LIGHT

Rev:



PROPOSED SINGLE STOREY REAR AND SIDE EXTENSION
MR N SUDDI 42 HAIG GARDENS GRAVESEND DA12 1NE
1:50 @ A3 160526/5 OF 7 M41² PROPOSED FIRST FLOOR PLAN

SCALE 1:50



WESTLEIGH DESIGN