




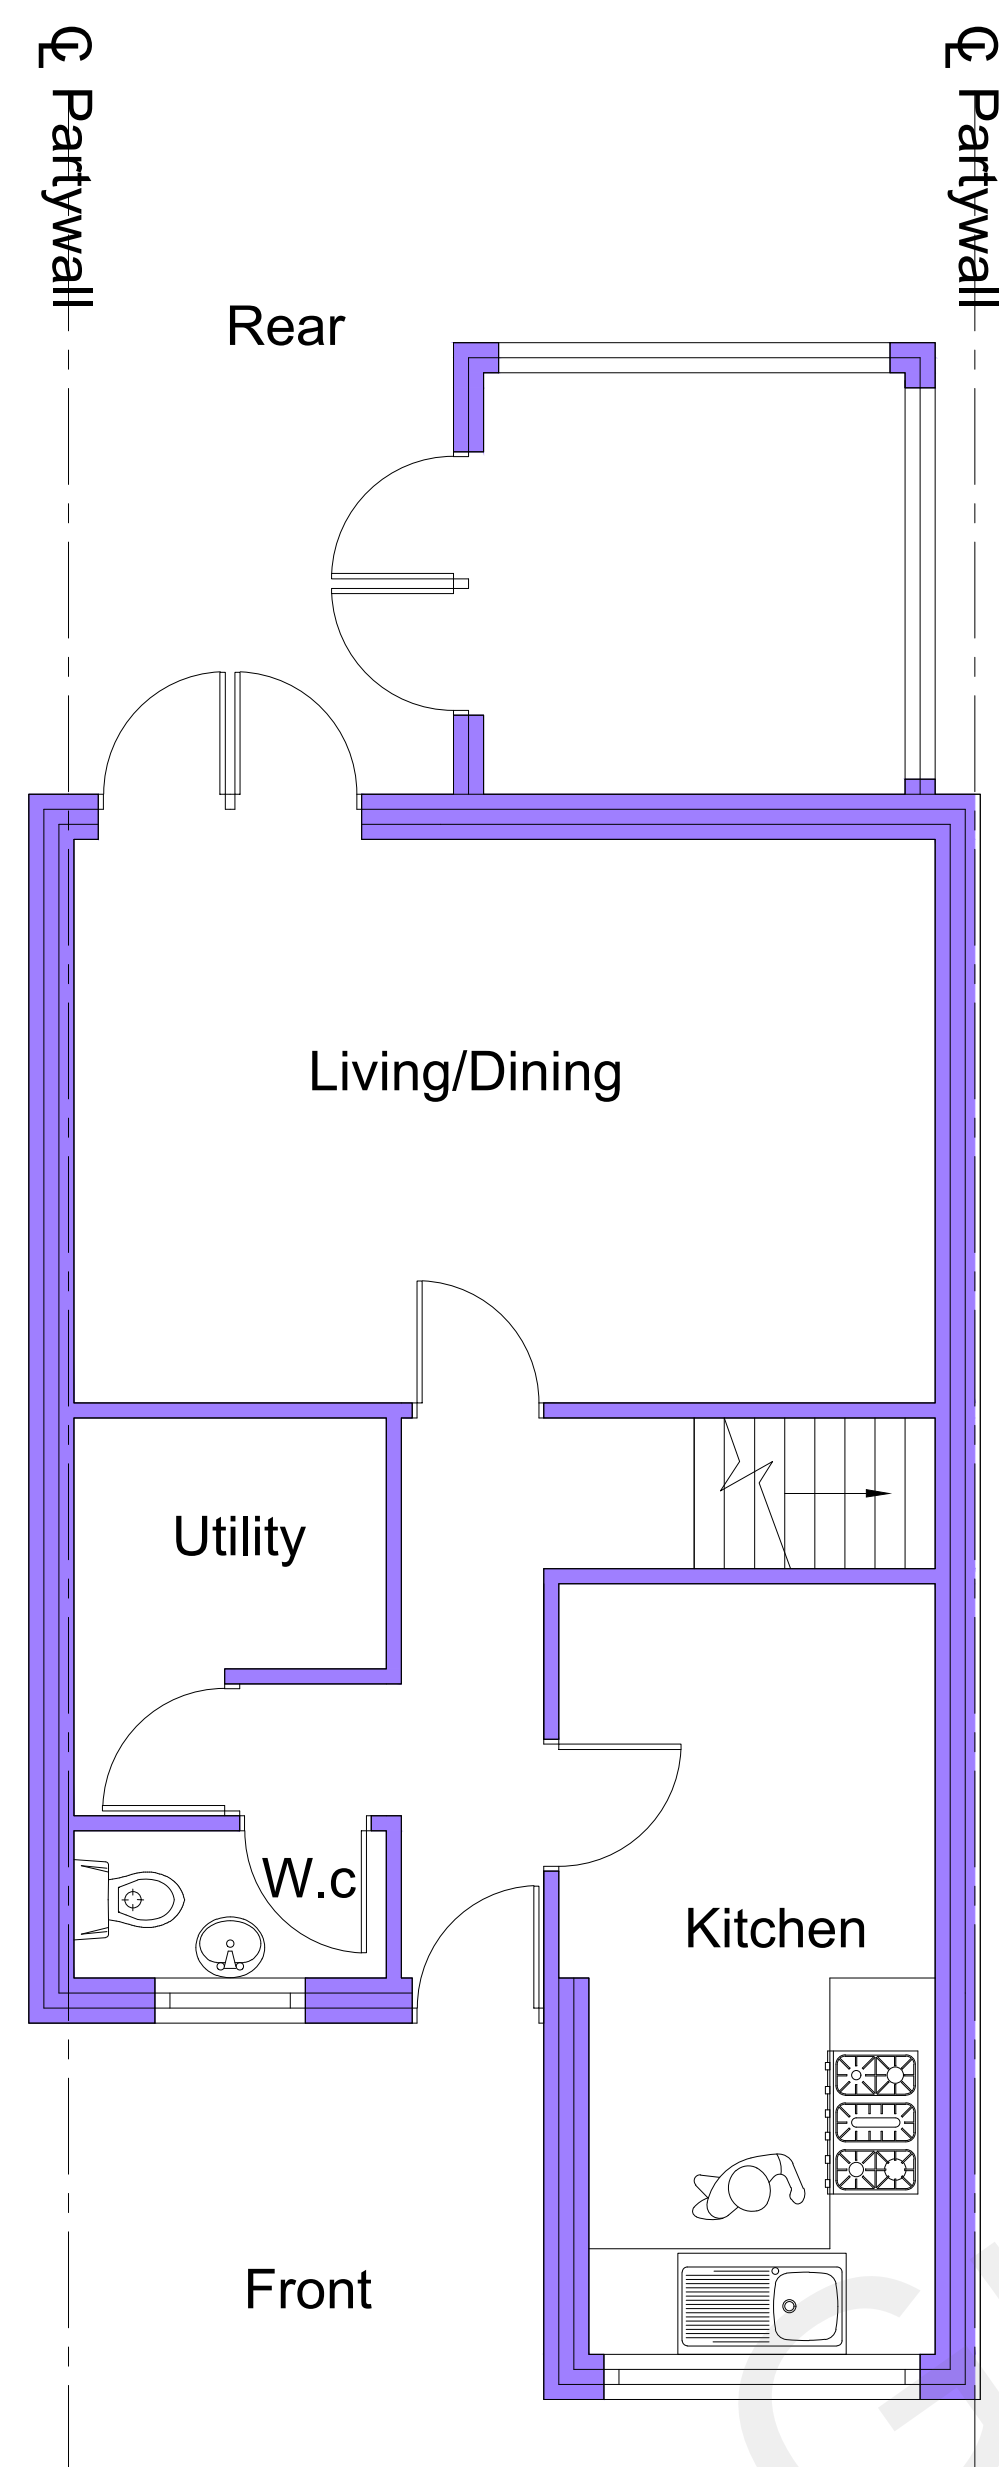

Proposed Ground Floor Plan

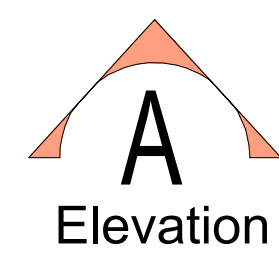


Scale 1:50

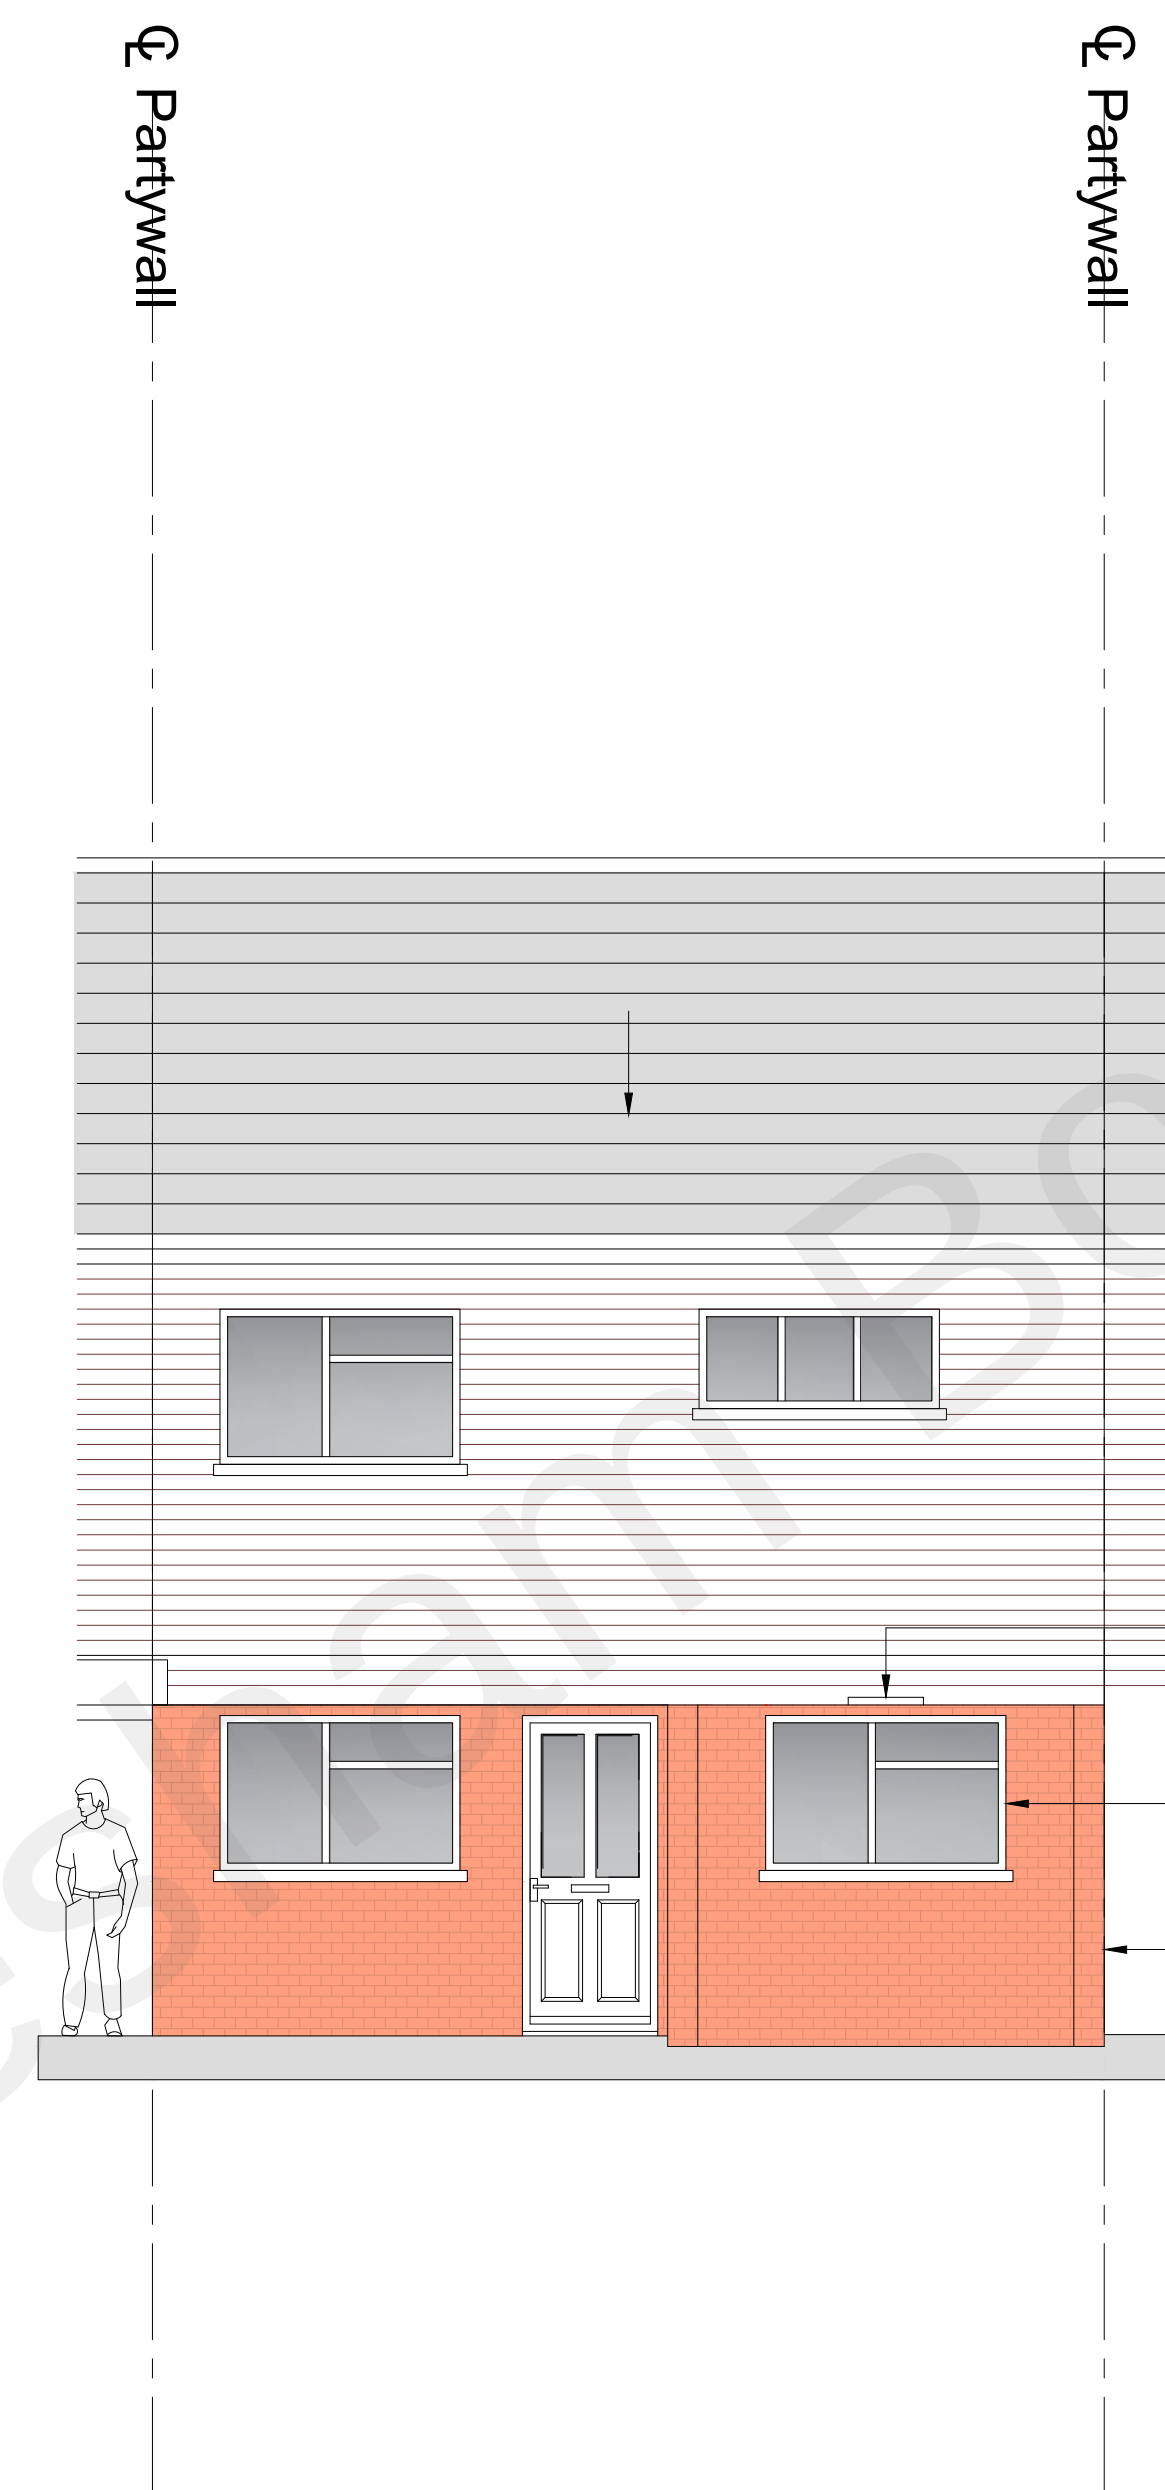

Proposed Front Elevation A

- Skylight in Flat Roof
- Window to match existing style
- Brick to match as shown on existing plan

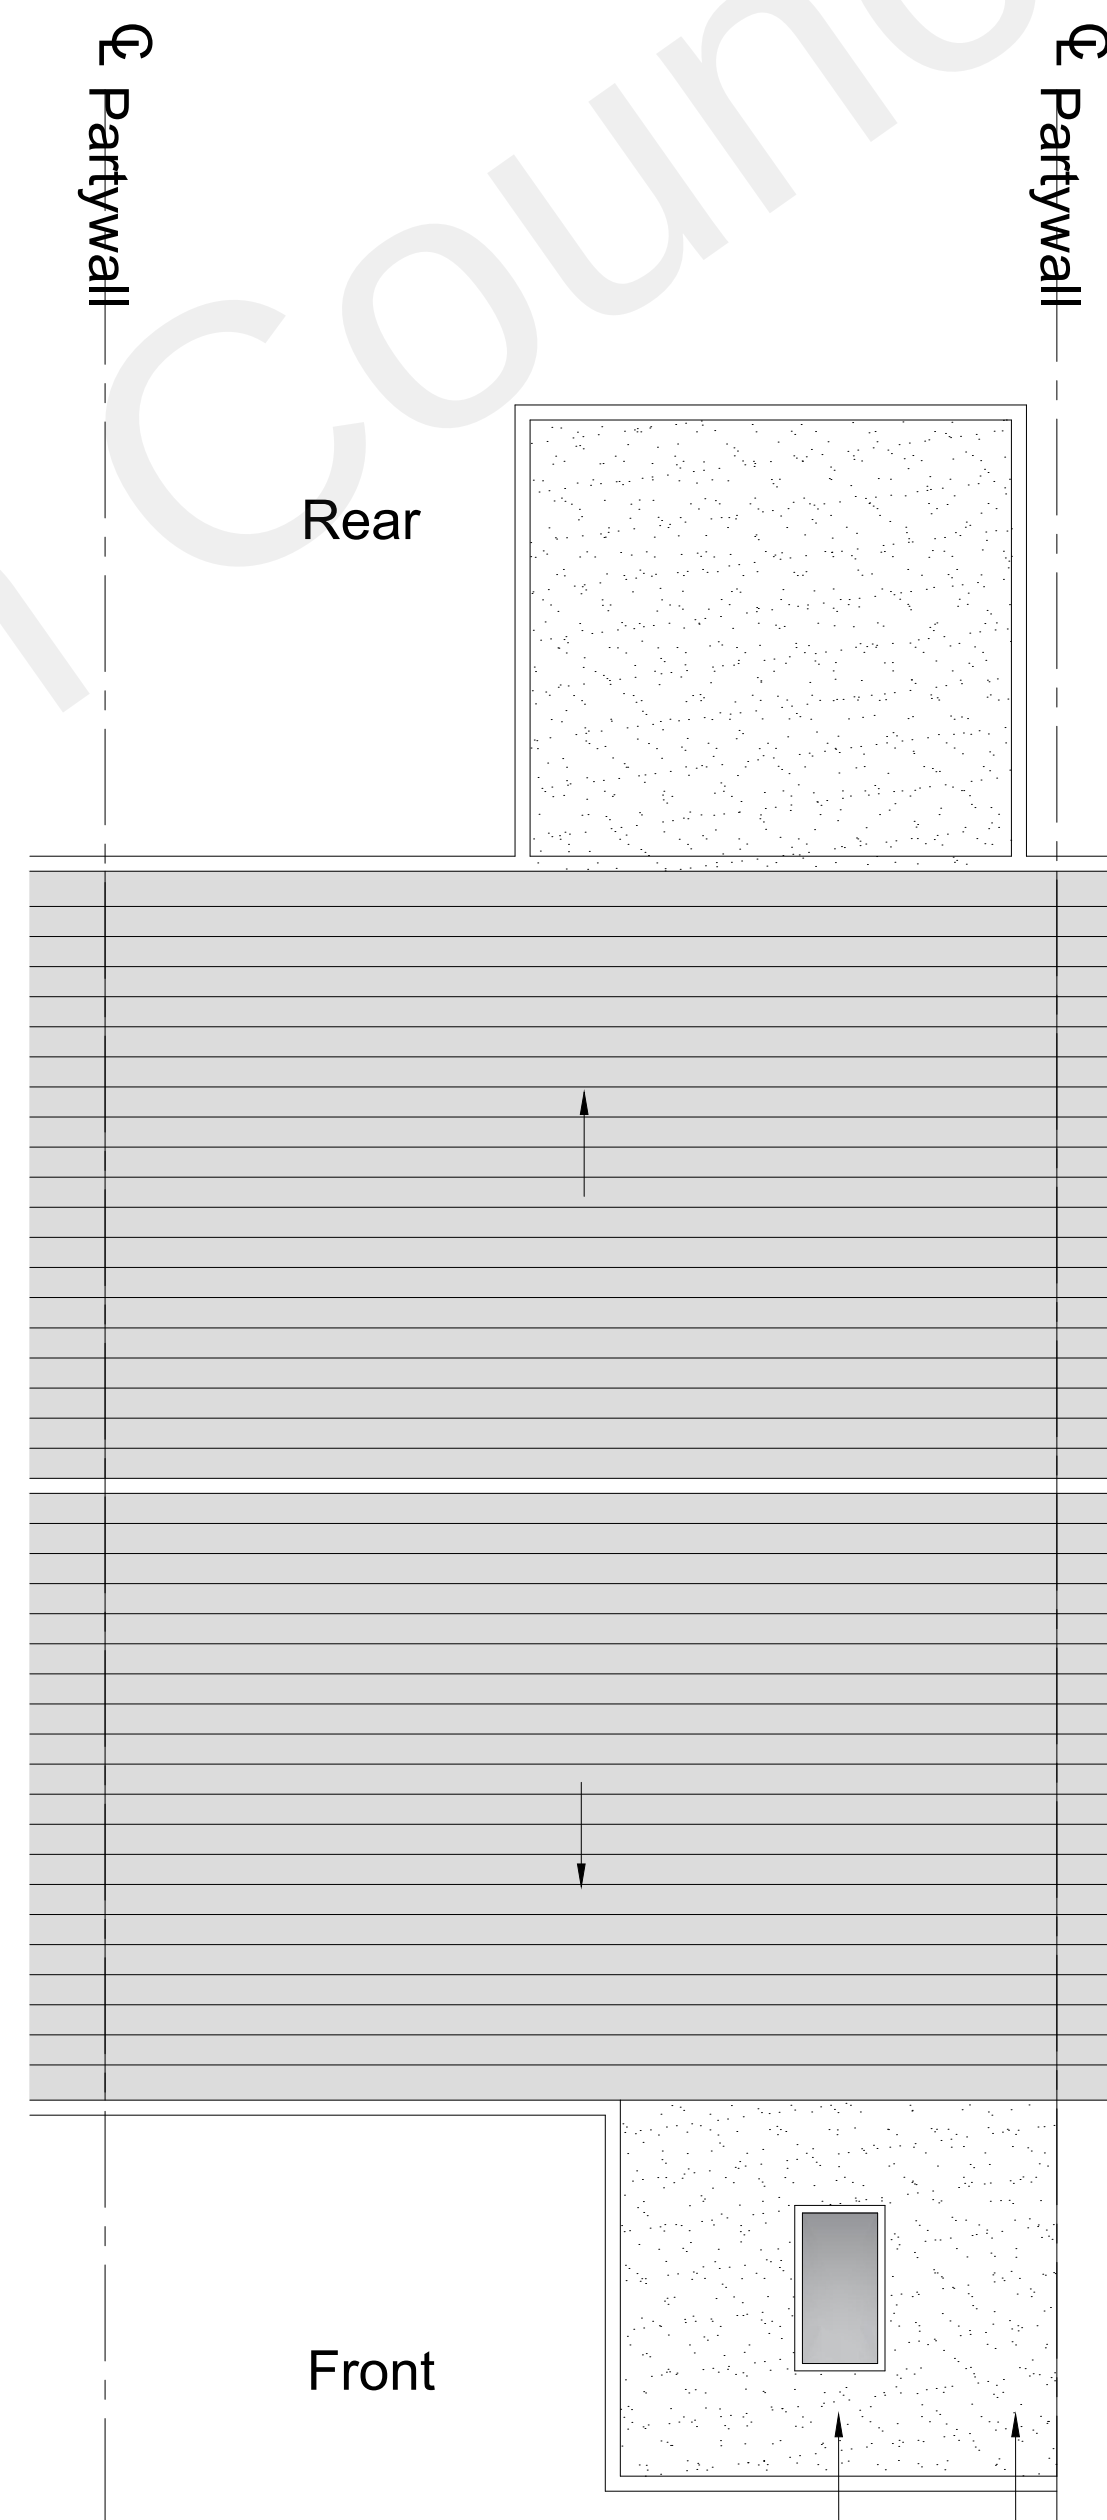


Existing Roof Plan

Skylight in Flat Roof
Flat Roof

Householder
Application

Rev	Date	By

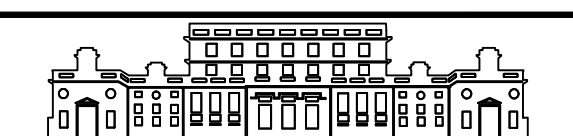
www.designerplan.co.uk
OFFICE 48, 95 WILTON ROAD, VICTORIA, LONDON, SW1V 1BZ
T: 07940121222

Job Title
107 Highview, Vigo Village,
Gravesend DA13 0TQ

Drawing Title
Proposed Plan

Scale 1:50 @ A1 Unless noted otherwise	Date Feb `23	Rev
Job No. 000-0000-001	Dwg No. P03	Rev P1