




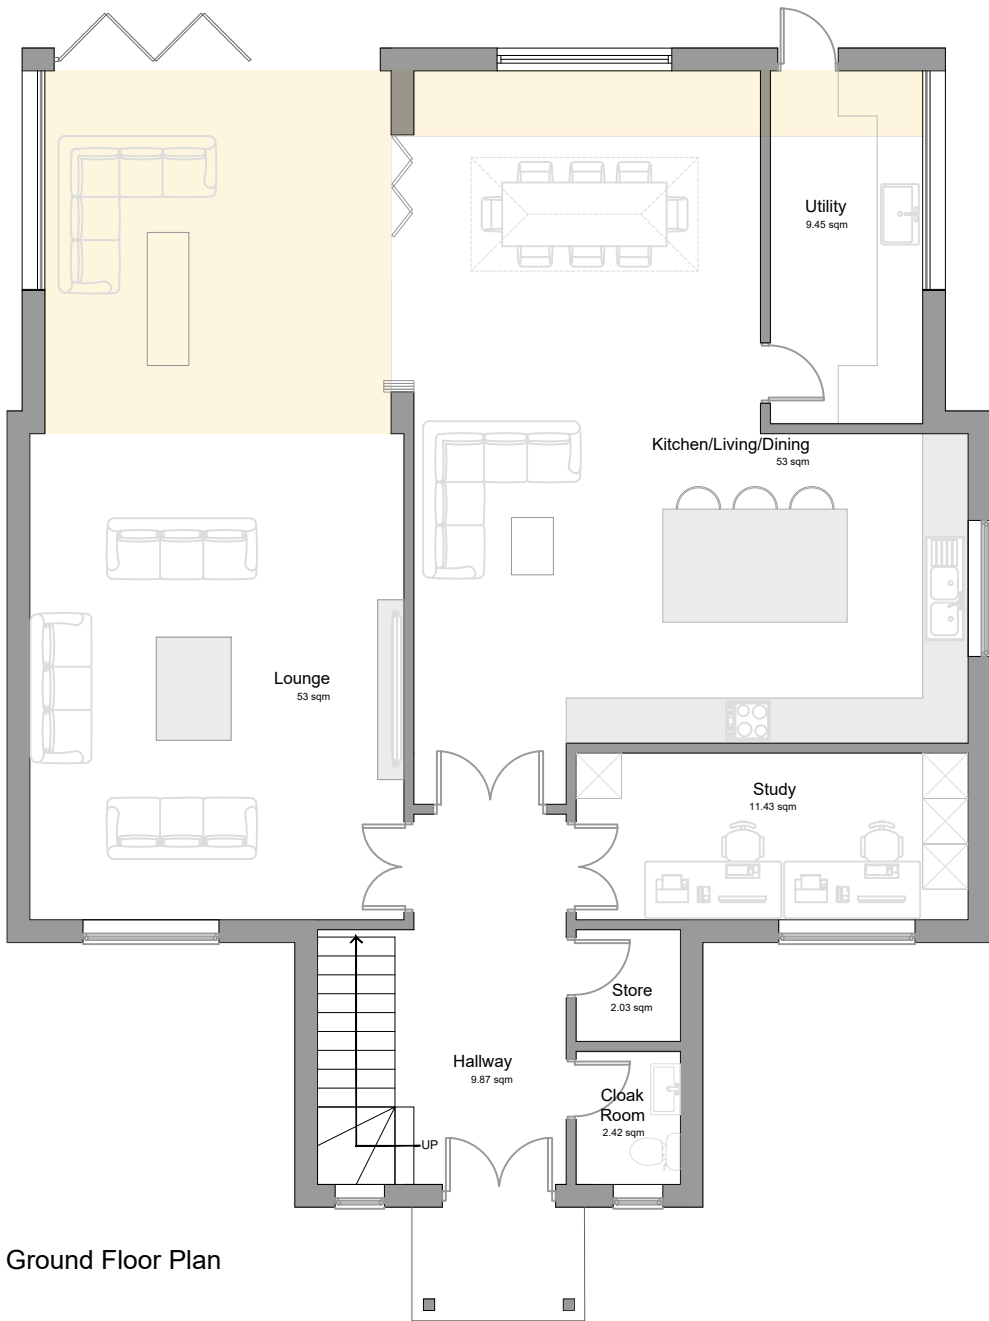

Ground Floor Plan

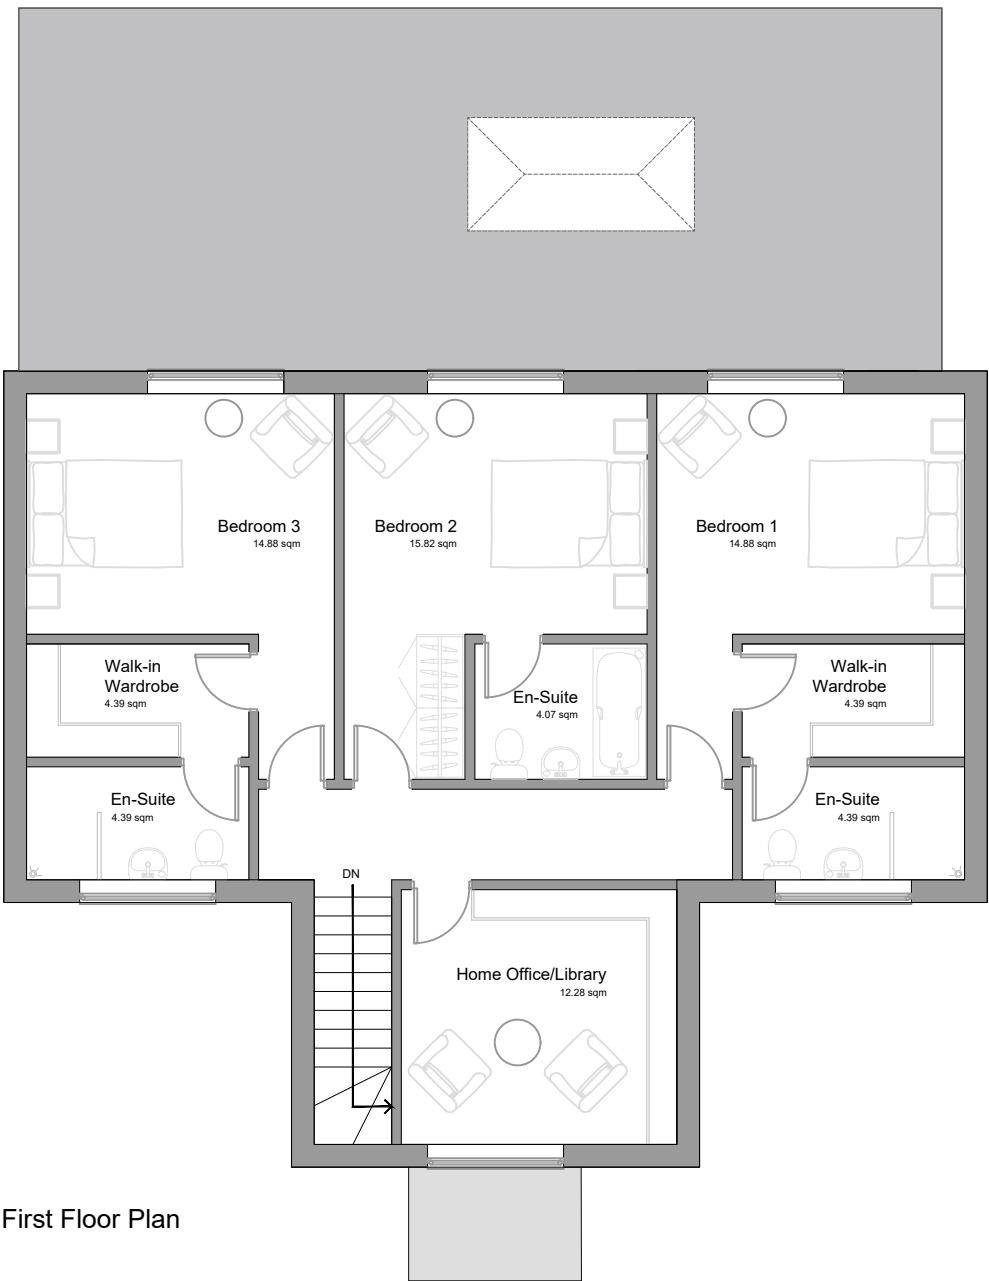


First Floor Plan

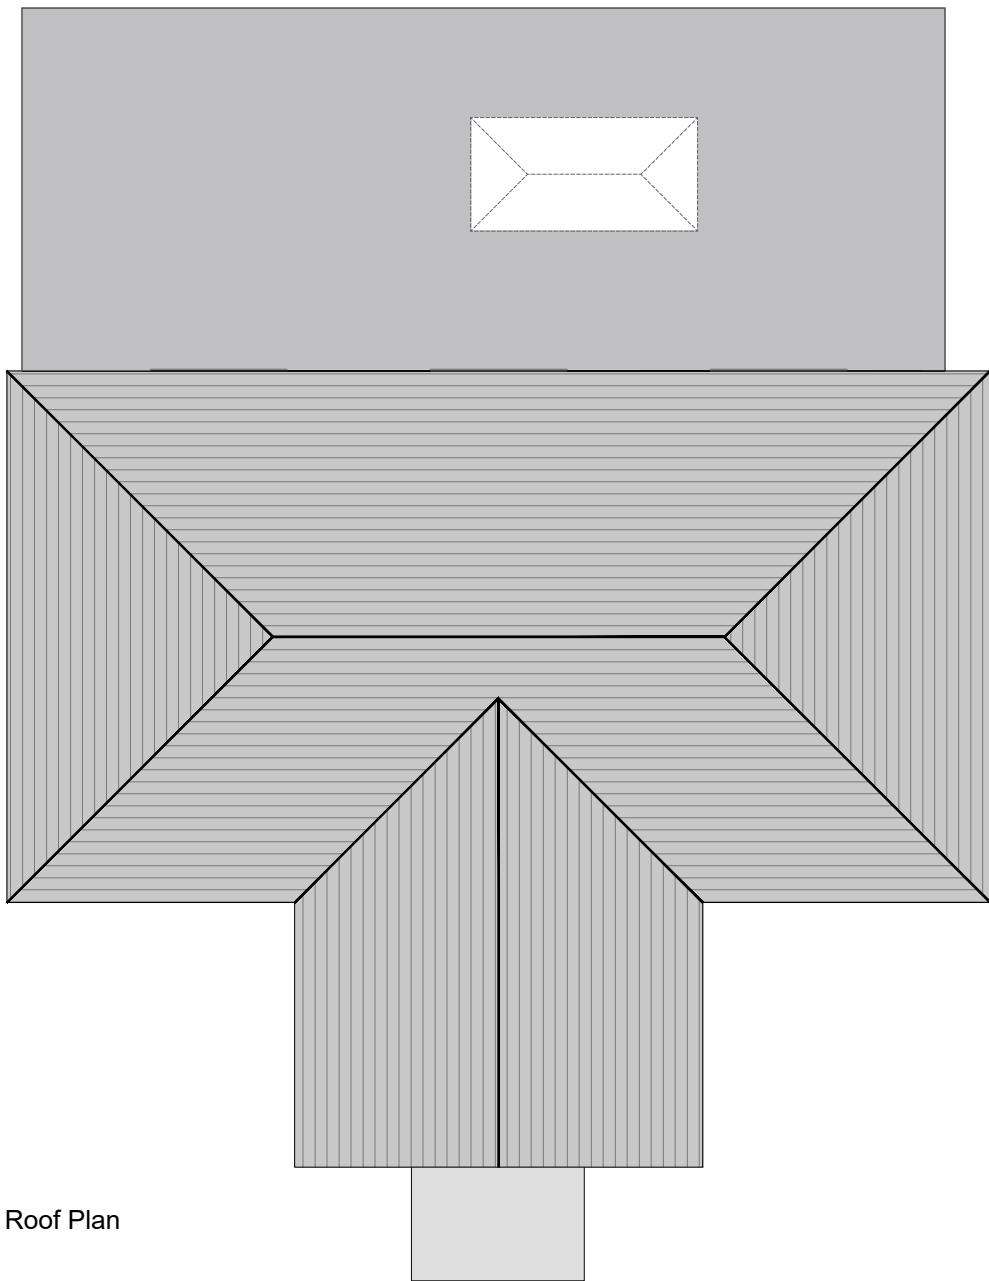

Roof Plan




North-West Elevation (Front)

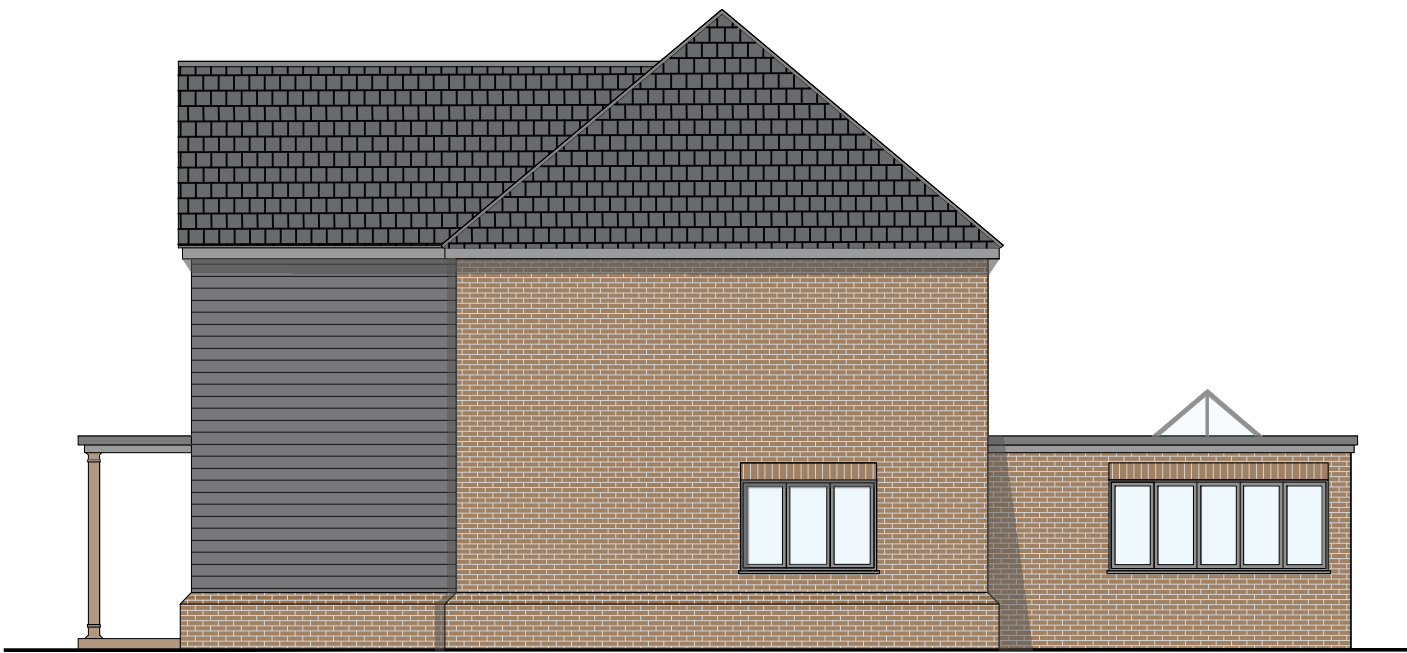

South-West Elevation (Side)




South-East Elevation (Rear)

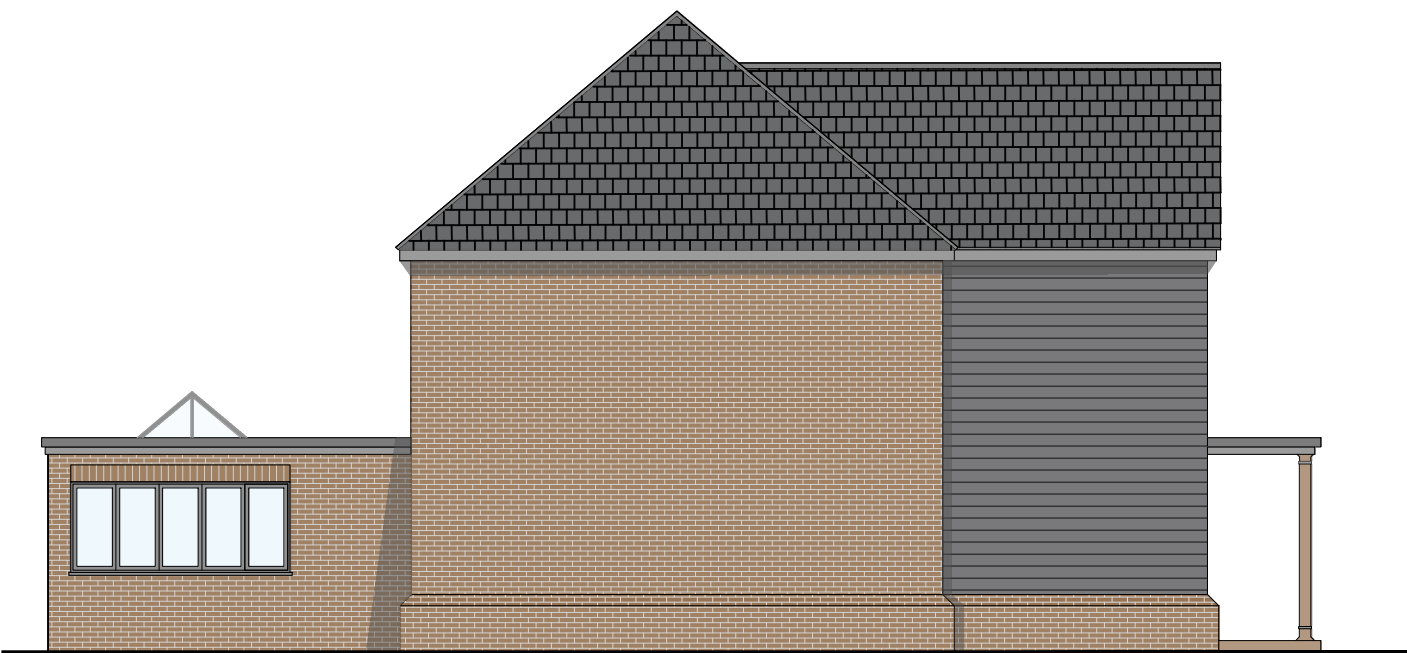

North-East Elevation (Side)

Notes:

- Do not scale from this drawing.
- All dimensions to be verified on site and is in mm.
- Builder to verify all dimensions, heights and levels prior to commencement of work.
- All documents shall be checked to ensure that they are compatible by the contractor before construction commences. In the event of apparent ambiguity or contradiction the engineer and/ or architect shall be notified immediately.
- The contractor in preparing his estimate shall visit the site and acquaint himself with the problems involved.
- The contractor shall issue all statutory notices to the local Authority during progress and completion of works.

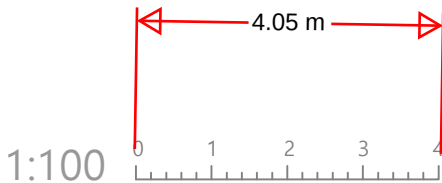

A	-	-	-/-/-
REV:	DESCRIPTION:	BY:	DATE:
STATUS:			

PLANNING

GILL STERLING

Whitehall Place
47 The Terrace,
Gravesend, Kent
DA12 2DL
01474 247 787
info@barronedwards.co.uk
www.barronedwards.co.uk

SITE:	Dillybank Dillywood Lane Higham ME3 7NT
TITLE:	Proposed Floor Plan

SCALE AT A2:	DATE:	DRAWN:
1:100	08.12.23	HH
PROJECT NO:	DRAWING NO:	REVISION:
220605-A	003	A