




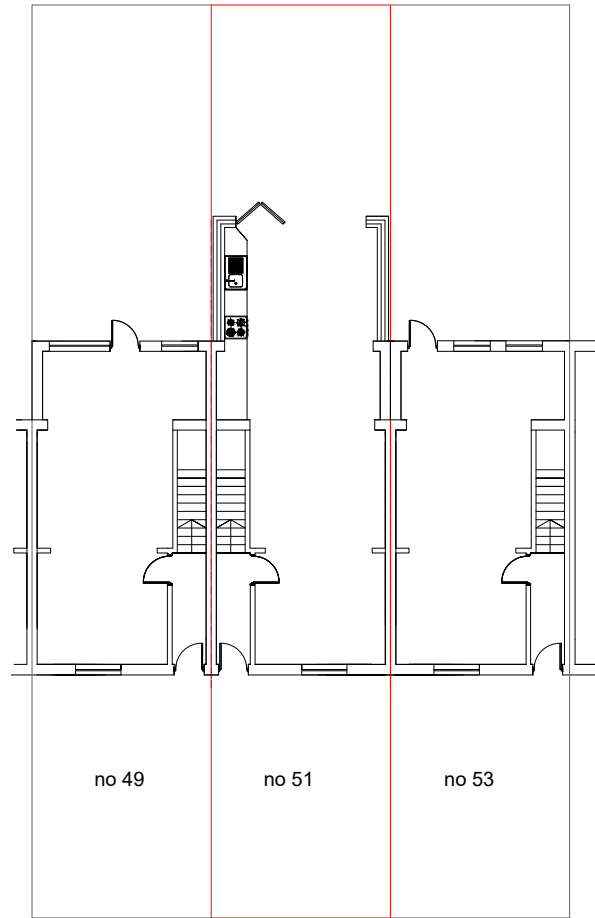


PROPOSED BLOCK PLAN (1:200)

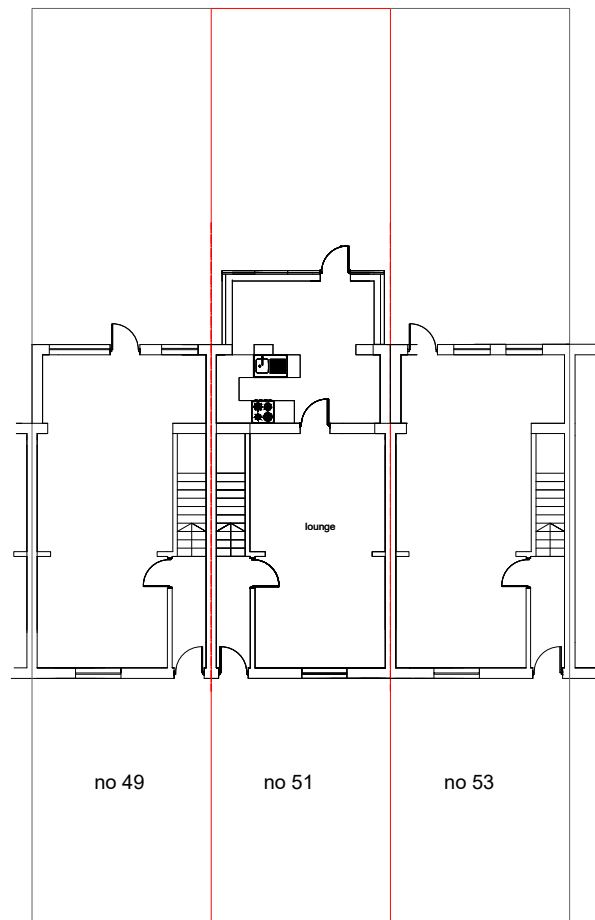


EXISTING BLOCK PLAN (1:200)

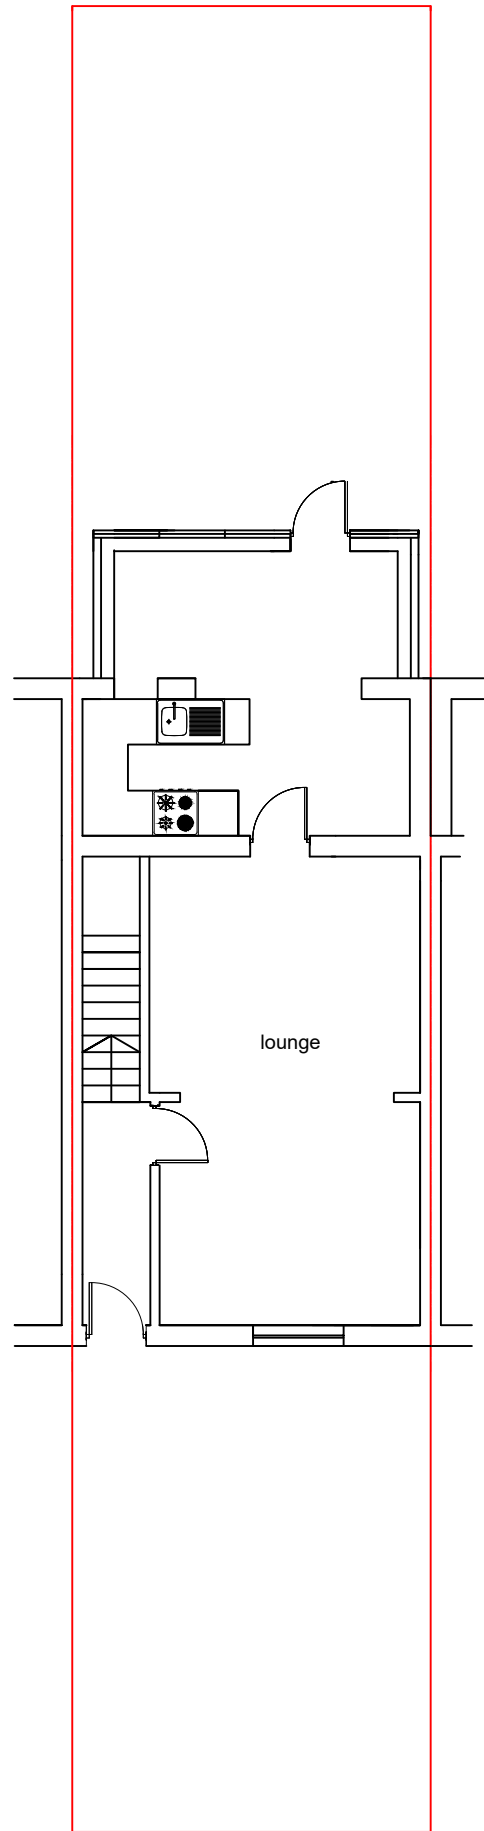

EXISTING GROUND FLOOR PLAN

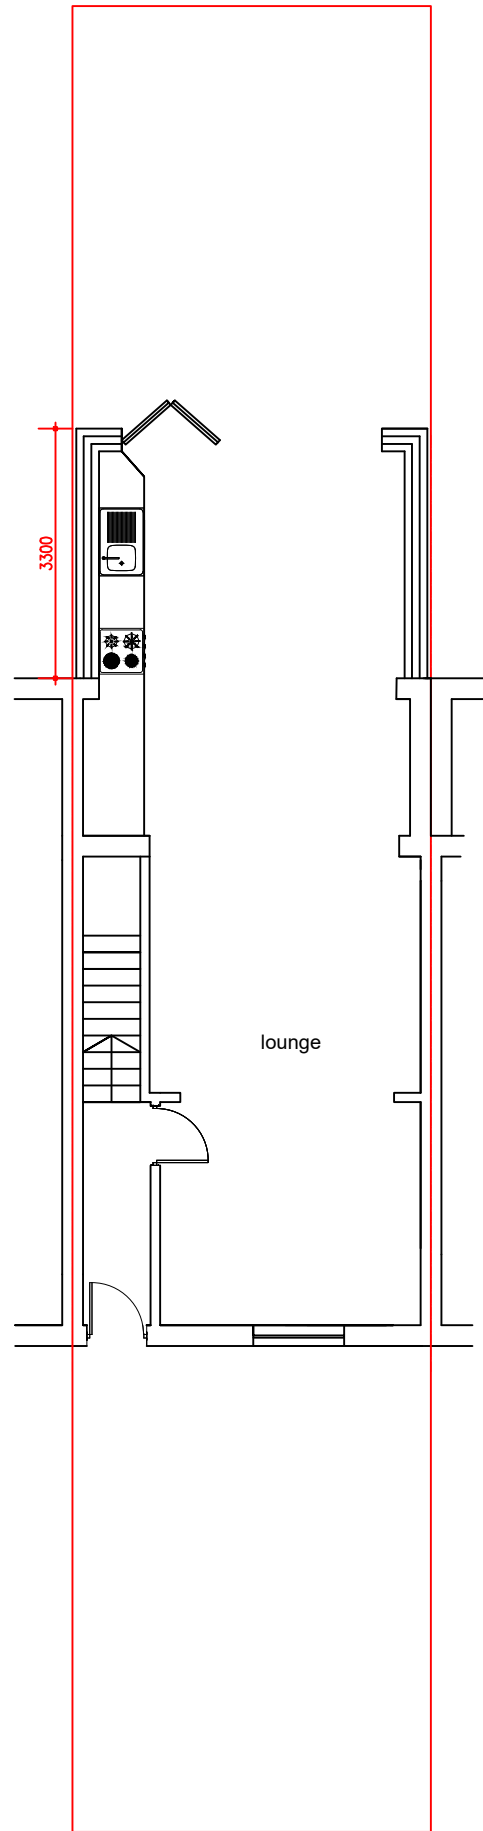

PROPOSED GROUND FLOOR PLAN

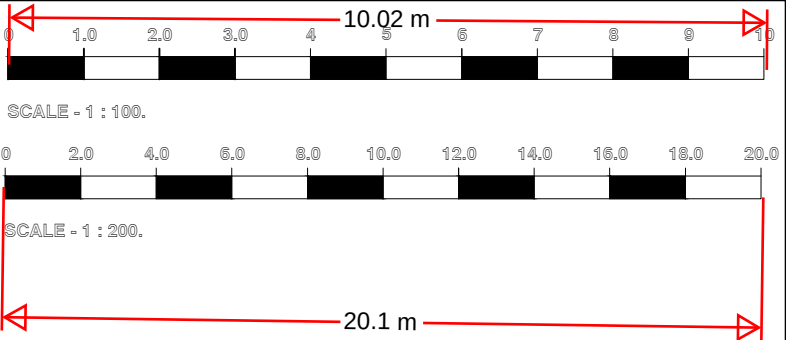

M C S DESIGN Architectural Services Millennium Creative Services Design RIVENDELL, 8A PRIORY LANE, BRACKNELL, RG42 2JU	
mob: 07989319224 tel: 0333 006 5529 fax: 0333 006 5529 email: info@mcsdesignservices.co.uk www.mcsdesignservices.co.uk	
client: MR. GURJEET SINGH	
site: 51 ST MARK AVENUE, GRAVESEND, DA11 9LN	
project: REAR EXTENSION WITH FLAT ROOF	
title: EXISTING AND PROPOSED GROUND FLOOR PLANS AND BLOCK PLAN	
status: HOUSEHOLDER PLANNING APPLICATION	
drawing number: SINGH/PLAN/002	
scale: 1:100 & 1:200 @ A3	drawn Kaleem Janjua B.Arch.
date: 11th December 2023	revision