



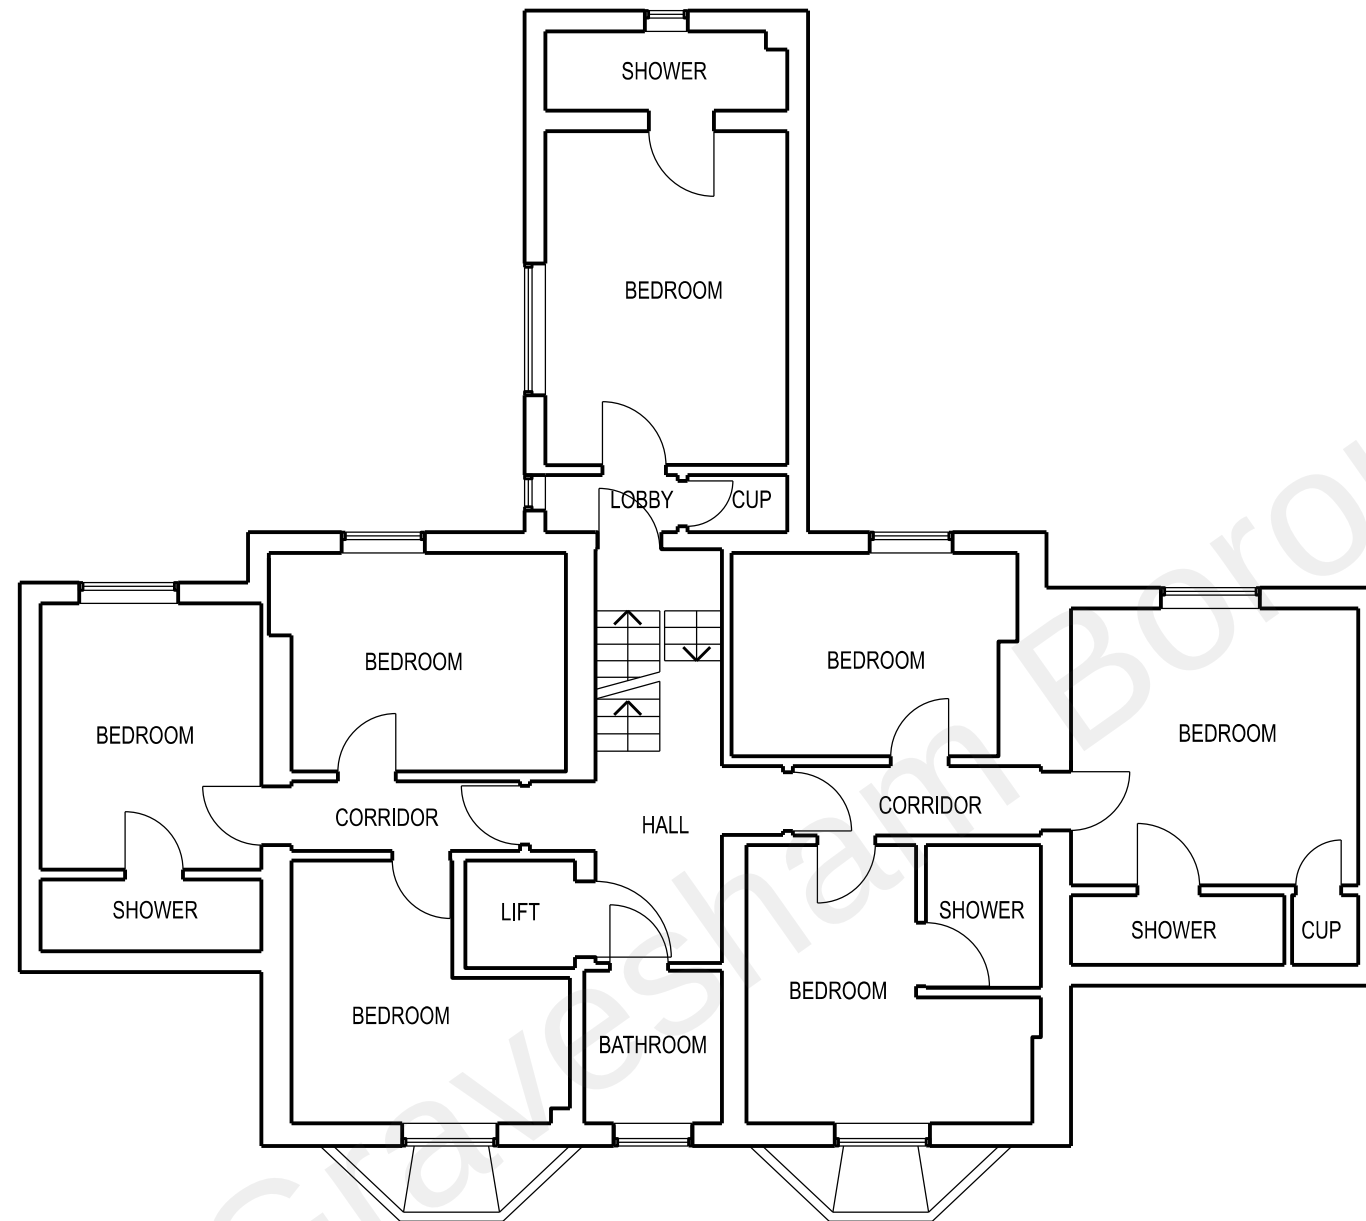

FIRST FLOOR PLAN

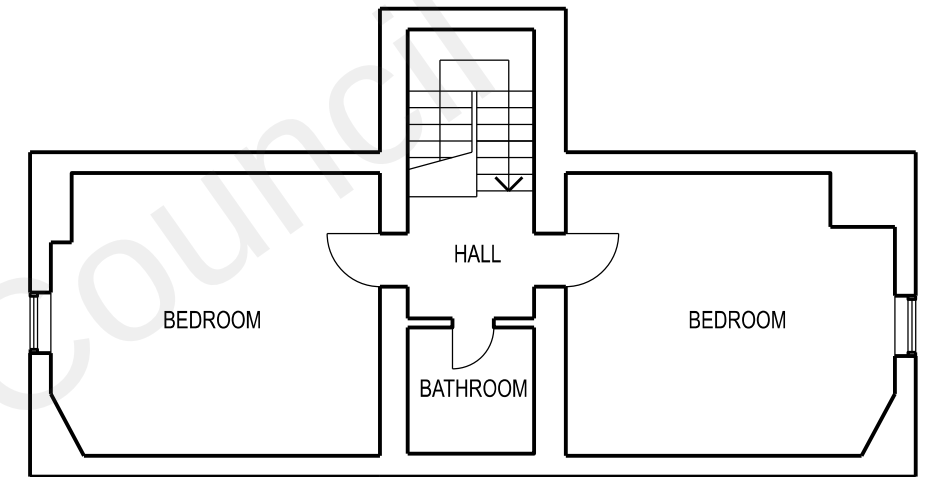

SECOND FLOOR PLAN



REVISION	DATE
ARCHITECT TAARCHITECTS 11 JOYDENS WOOD ROAD BEXLEY KENT DA5 2HS Tel 07905 130591 ta140256@googlemail.com	
JOB PROPOSED REFURBISHMENT AT COPPERFIELDS 42 VILLA ROAD, HIGHAM KENT ME3 7BX	
DRAWING PROPOSED FIRST AND SECOND FLOOR PLANS	
SCALE 1:100 AT A3	DATE NOV 2021
DRAWING NO. VR/05	