




The Contractor is to check all dimensions on site and report any discrepancies to the Contract Administrator. This drawing is to be read in conjunction with all other standard documentation.

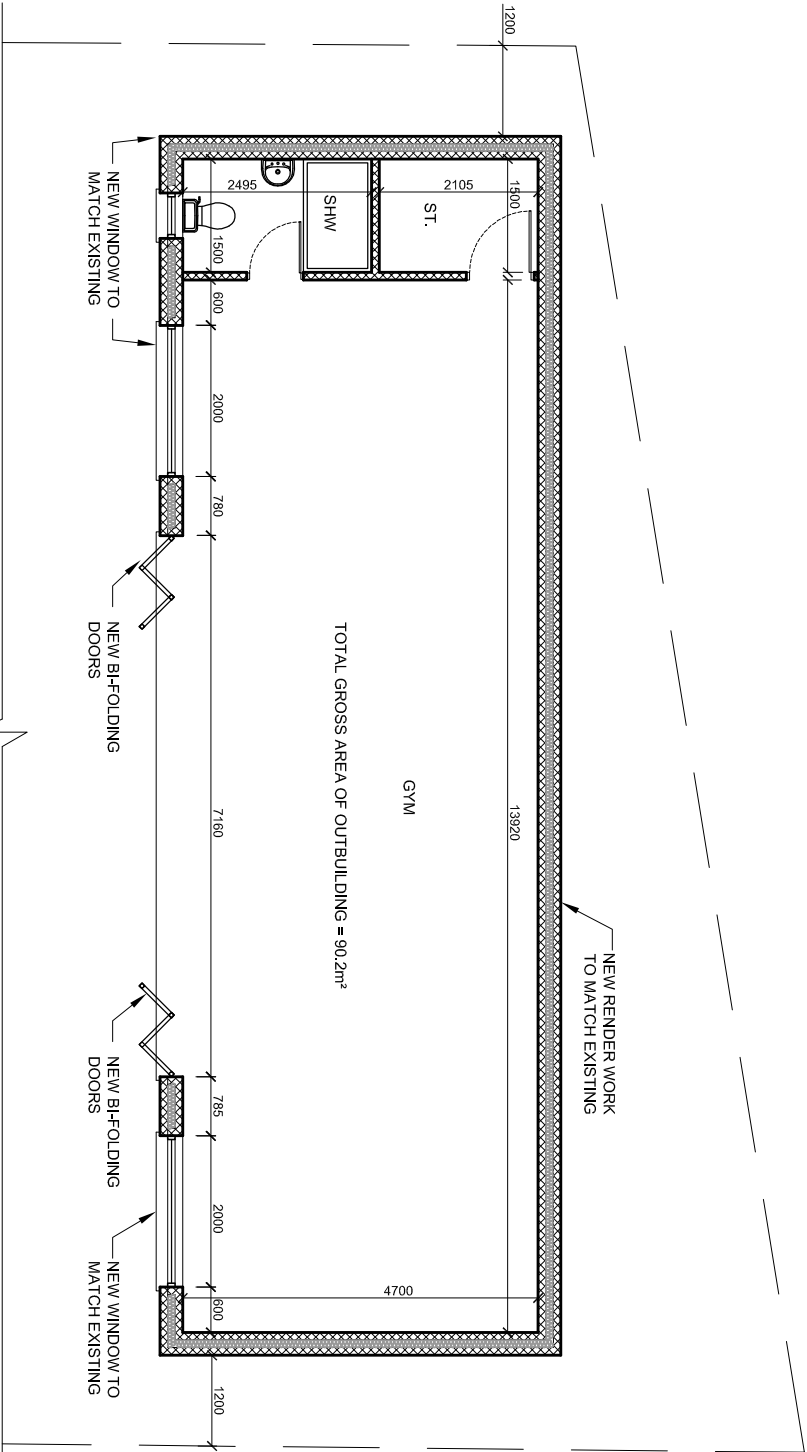


PROPOSED FLOOR PLAN

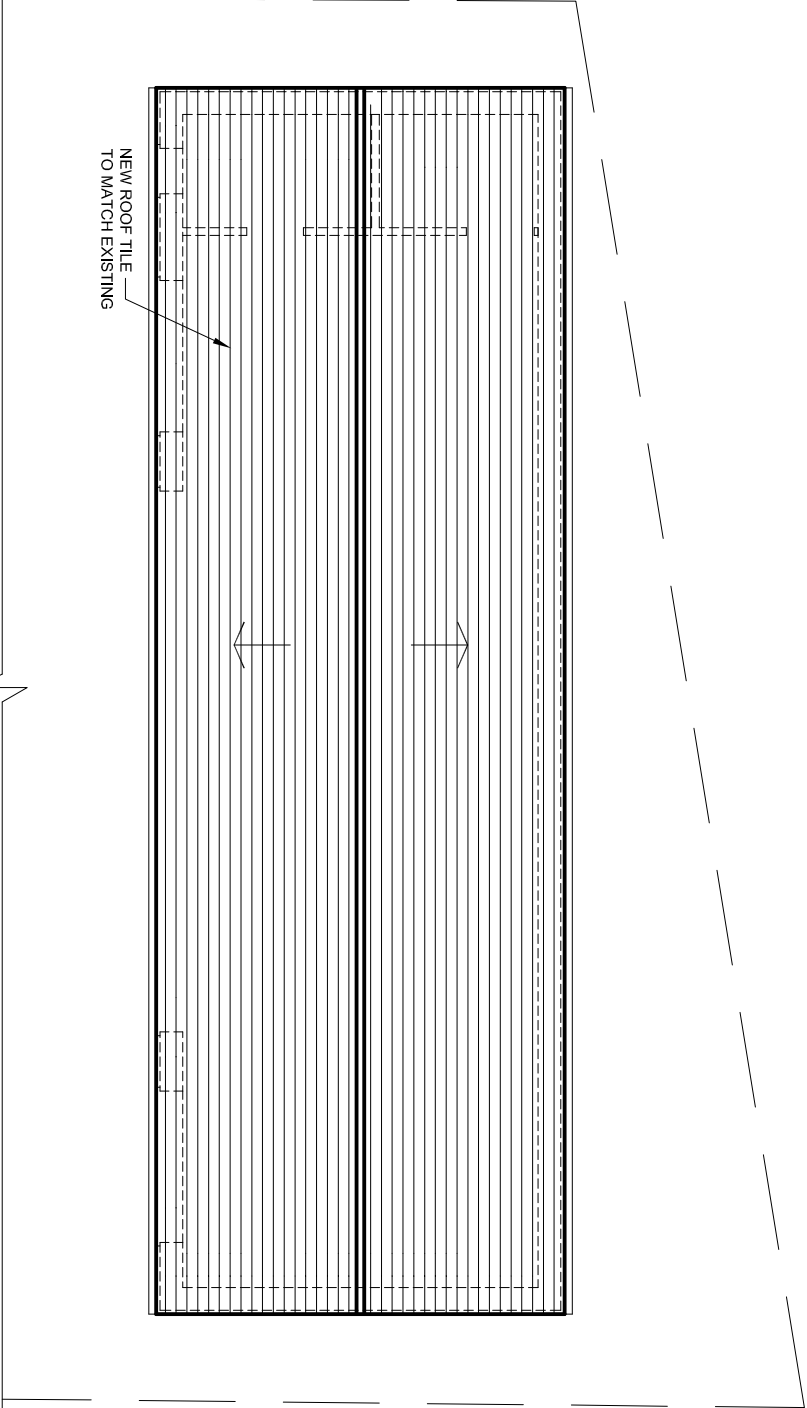


PROPOSED ROOF PLAN

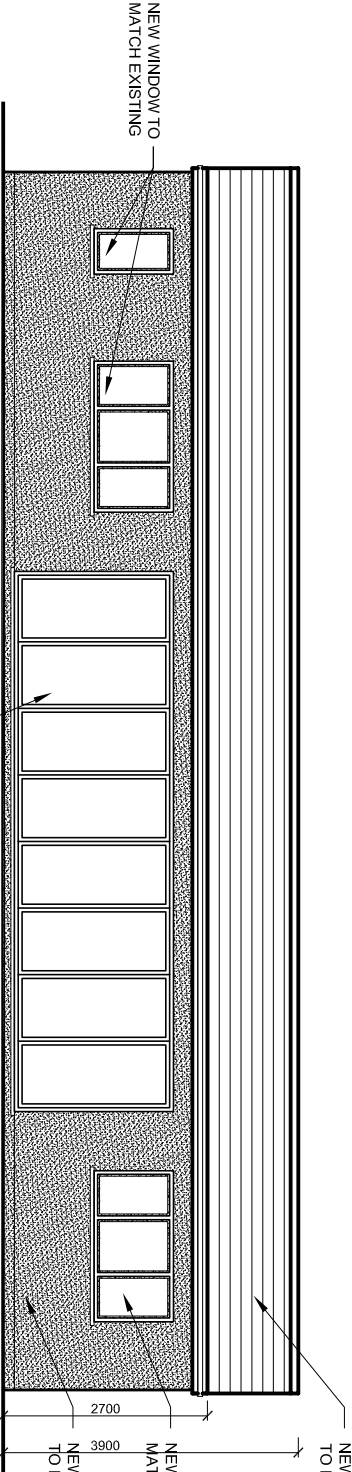


PROPOSED FRONT ELEVATION

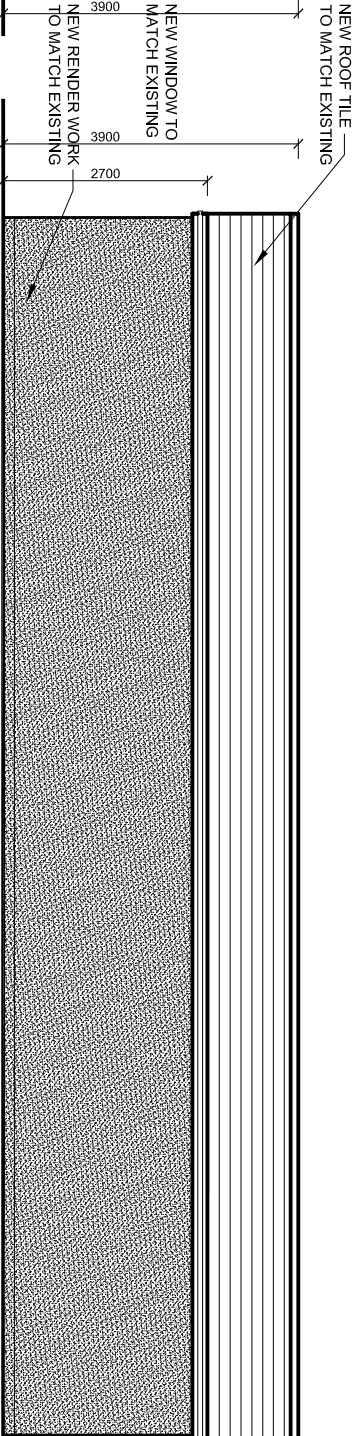

PROPOSED REAR ELEVATION

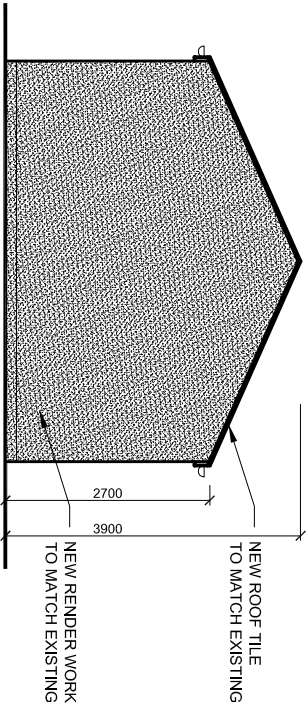

PROPOSED SIDE ELEVATION

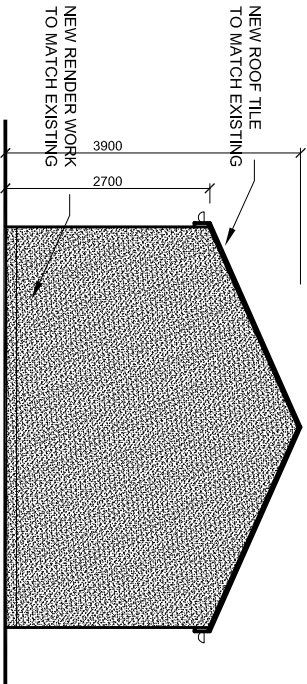

PROPOSED SIDE ELEVATION

**Design And Plan**  
CONSULTANTS  
93 Colmandene Crescent,  
Orpington, Kent BR5 2RA  
020 3004 9238  
07931 931 035  
s.nappal@dapconsultants.co.uk  
www.dapconsultants.co.uk

project : 232 Singlewell Road  
Gravesend

drawing title :

Proposed Floor Plans and Elevations

|                         |            |                 |  |
|-------------------------|------------|-----------------|--|
|                         |            |                 |  |
| drawn: SN               | chkd : SS  | date:05.12.2023 |  |
| status: <b>Planning</b> |            | scale: 1:100@A3 |  |
| proj no : 2463          | drg no: 09 | rev no:         |  |