
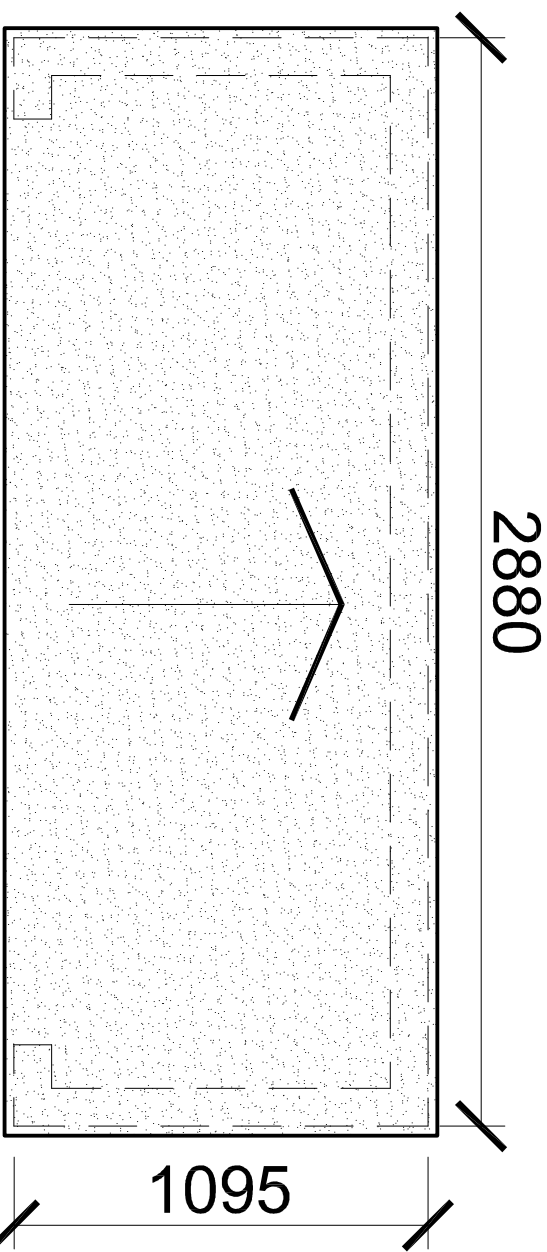
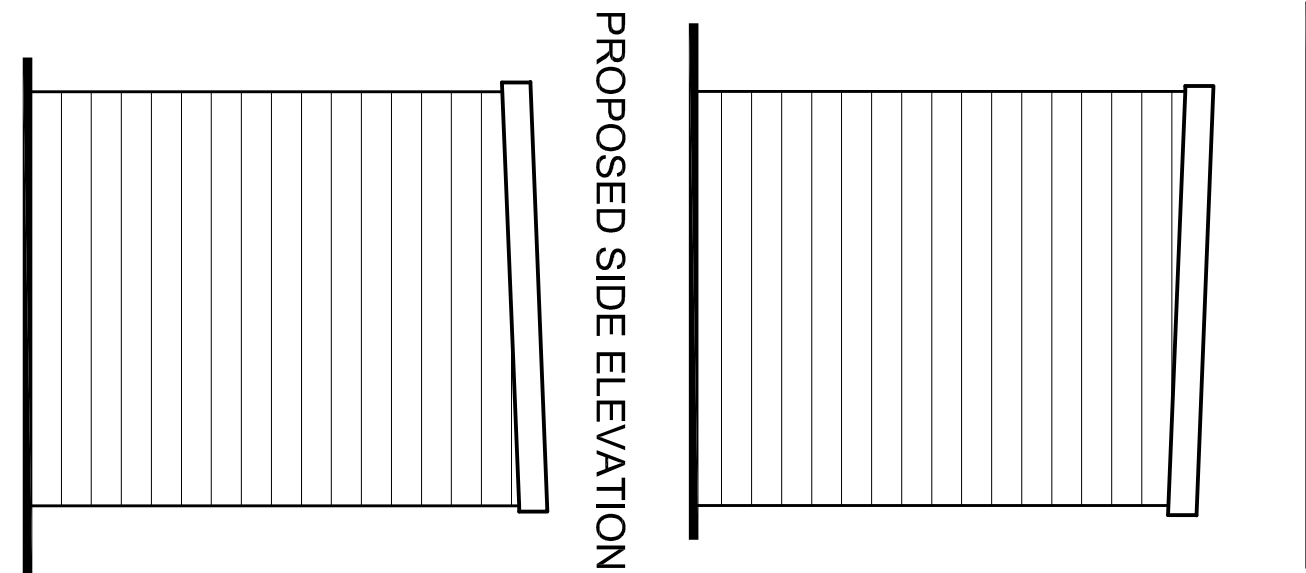
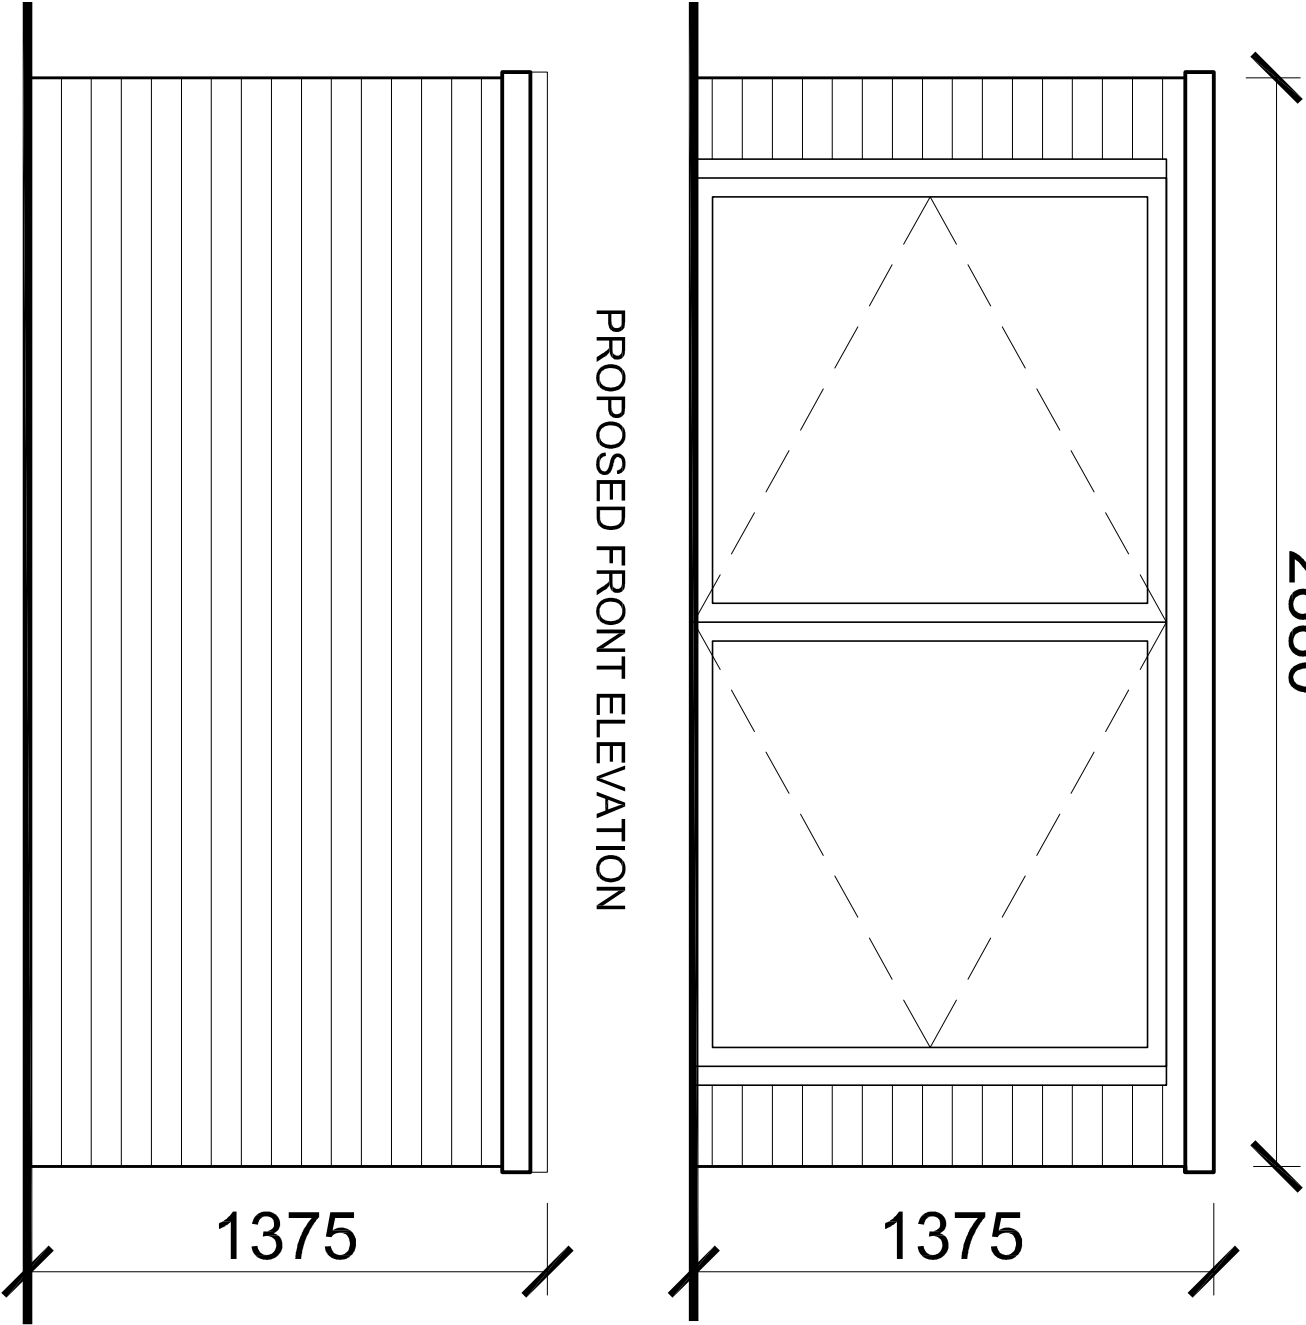
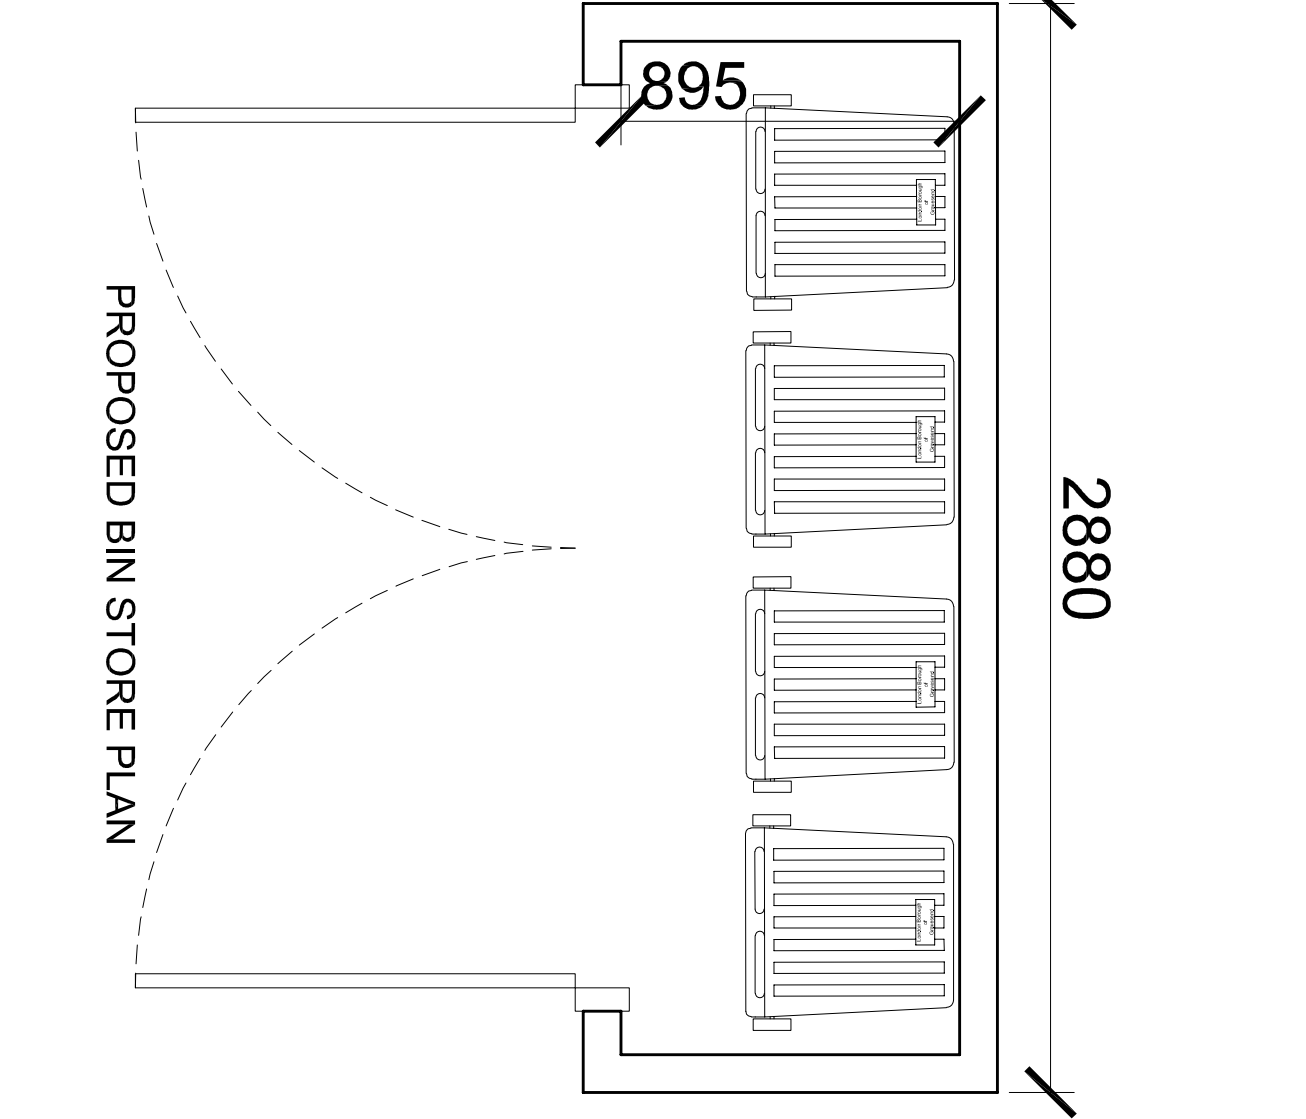


 

PROPOSED REAR ELEVATION

PROPOSED SIDE ELEVATION

rev.		description		date		chkd.	
				93 Colmandene Crescent, Orpington, Kent BR5 2RA			
				020 3004 9238			
				07931 931 035			
				s.nappal@dapconsultants.co.uk			
				www.dapconsultants.co.uk			
project : 232 Singlewell Road							
Gravesend							
drawing title :							
Proposed Bin Details							
drawn: SN		chkd : SS		date:05.12.2023			
status: Planning				scale: 1:20@A3			
proj no : 2463		drg no: 12		rev no:			

The Contractor is to check all dimensions on site and report any discrepancies to the Contract Administrator. This drawing is to be read in conjunction with all other standard documentation.