


- Note:-**
- All dimensions where indicated are approximate and are for guidance purposes only. Actual dimensions should be checked on site.
 - For proposed floor plans see drawing 2023/115 - 004.
 - Contractor to assume design responsibility under CDM2015.
 - Note, all structural information noted should be checked against detailed structural engineers information / calculation sheets.




Front Elevation

0m 1m 2m 3m 4m 5m

Scale bar

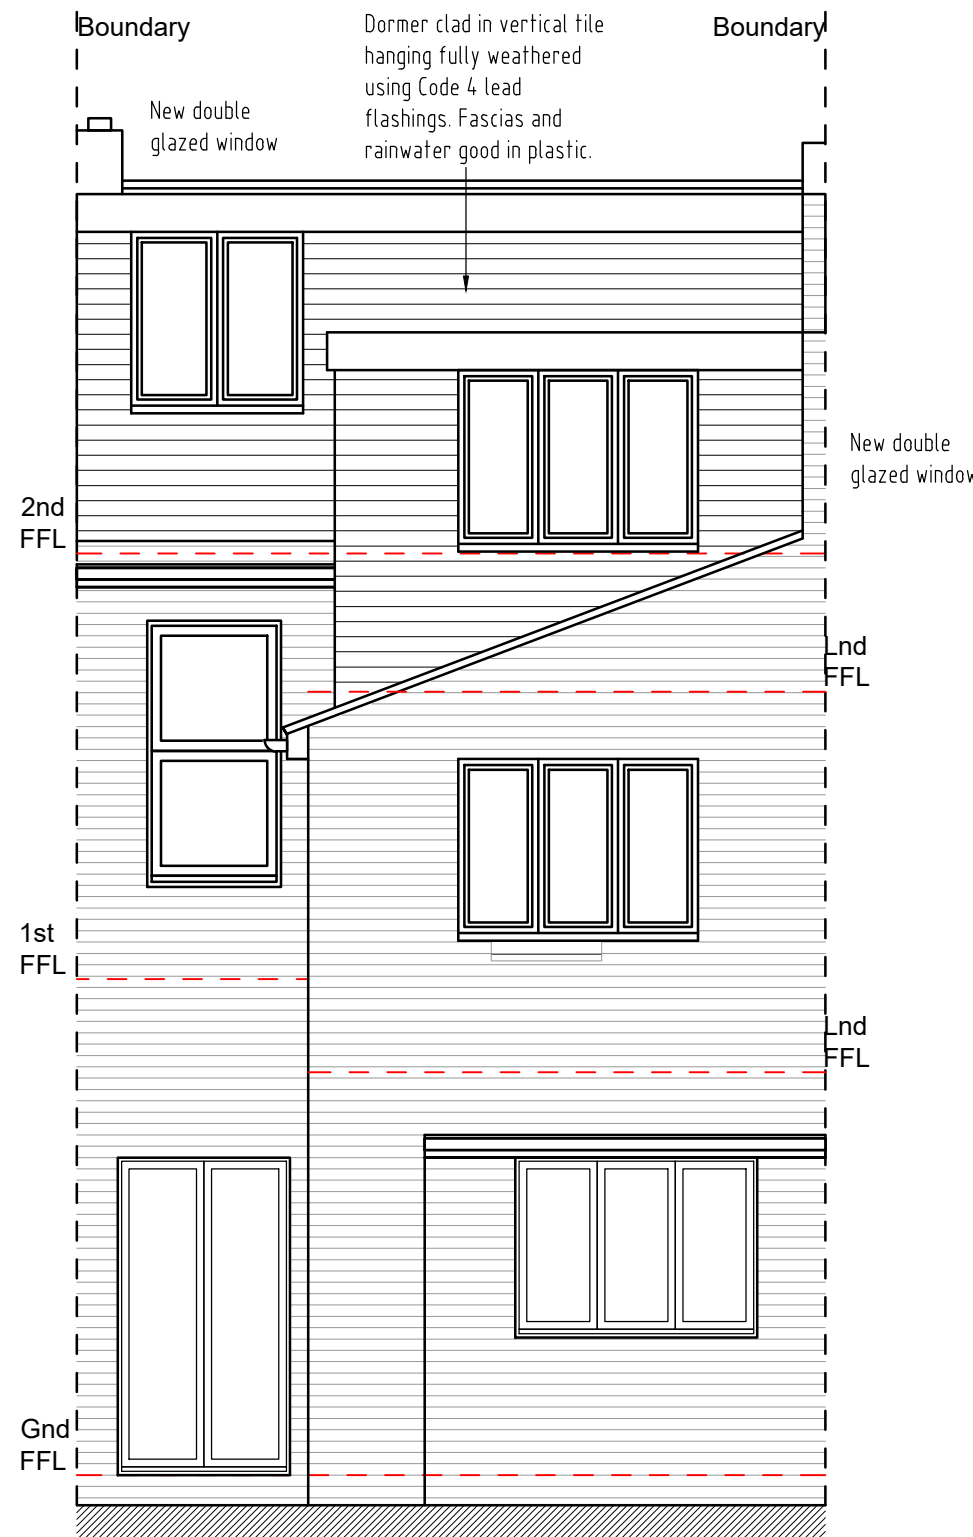

Rear Elevation

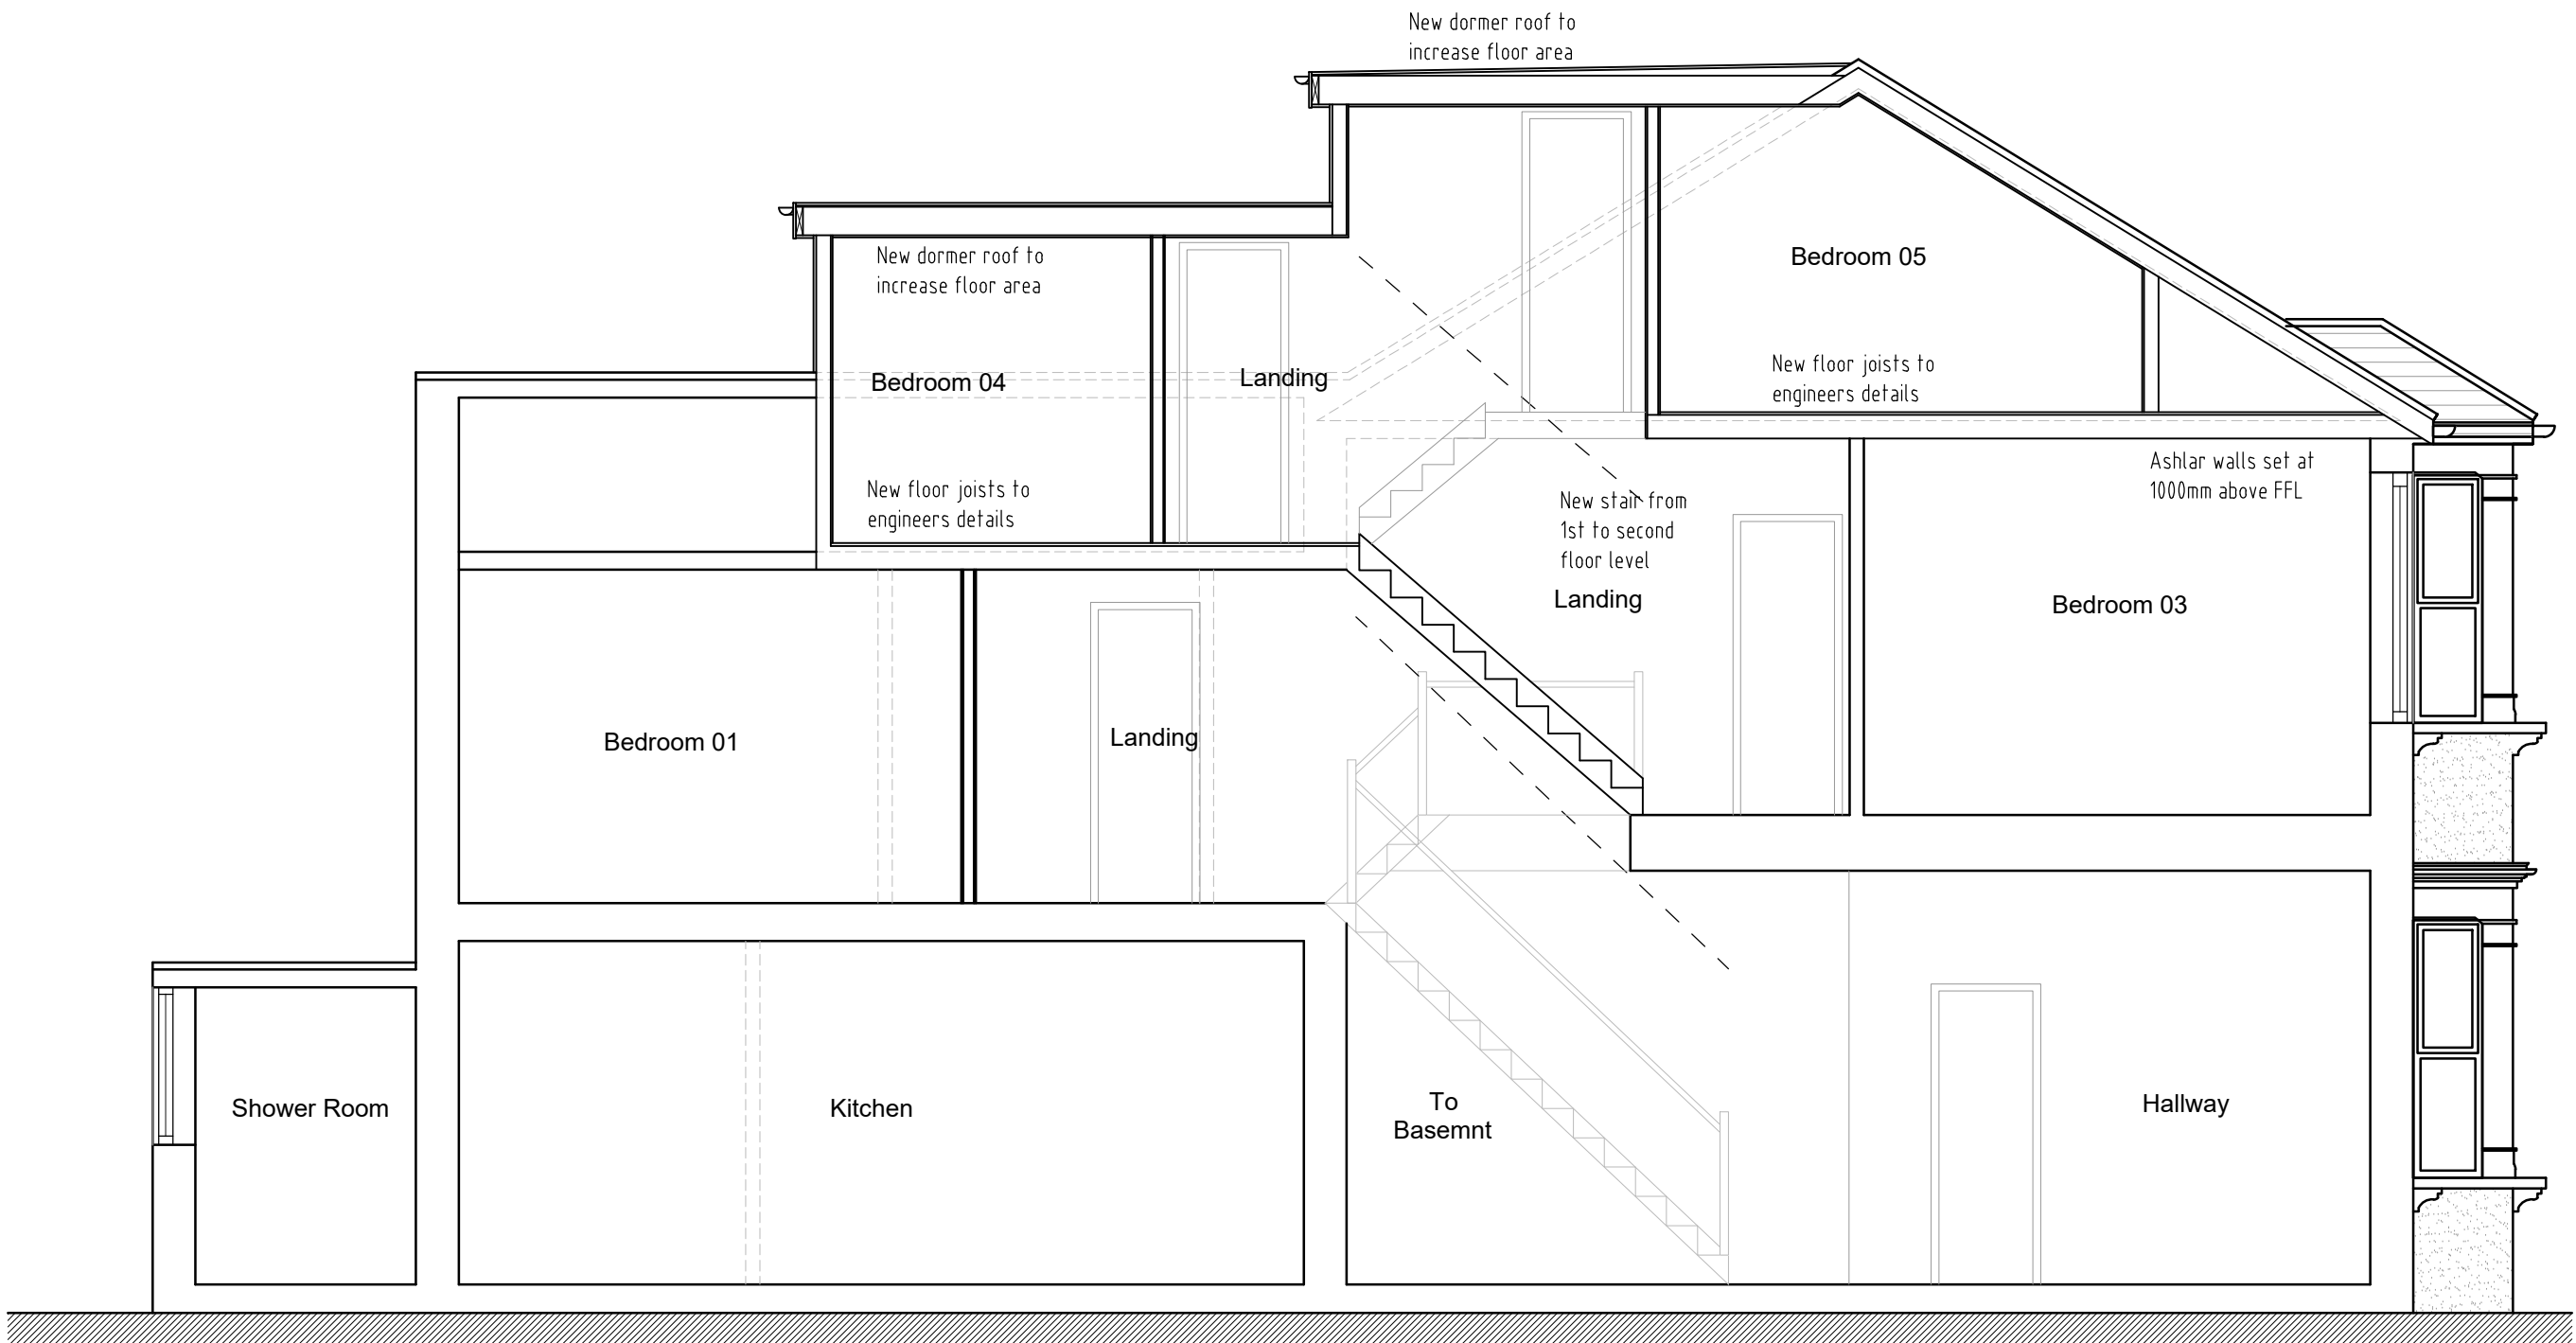

Section A-A



Side Elevation / Section

REV	DESCRIPTION	DATE	INT	CHKD
STATUS	FOR INFORMATION			

Client
Mr. I Ubi

Project
15 Norfolk Road, Gravesend,
Kent. DA12 2RX

Title
Proposed Elevations
& Section

Scale 1:50@A1	Date 14.12.23	Drawn N/A	Checked N/A
Project No: 2023-115	Drawing No. 105	Revision ~	