




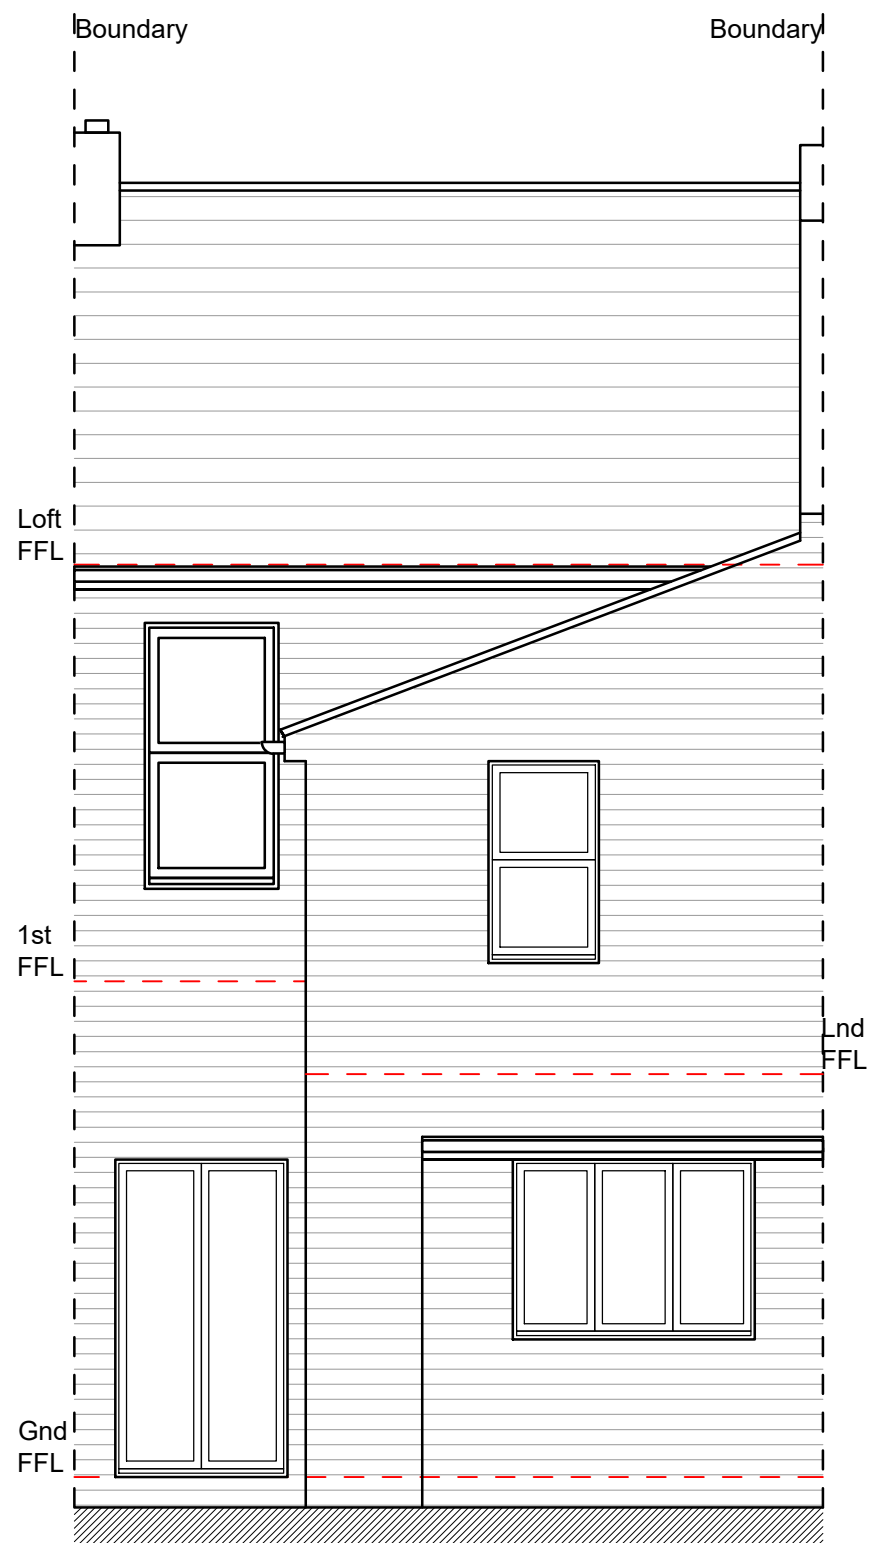

Front Elevation

 

Rear Elevation

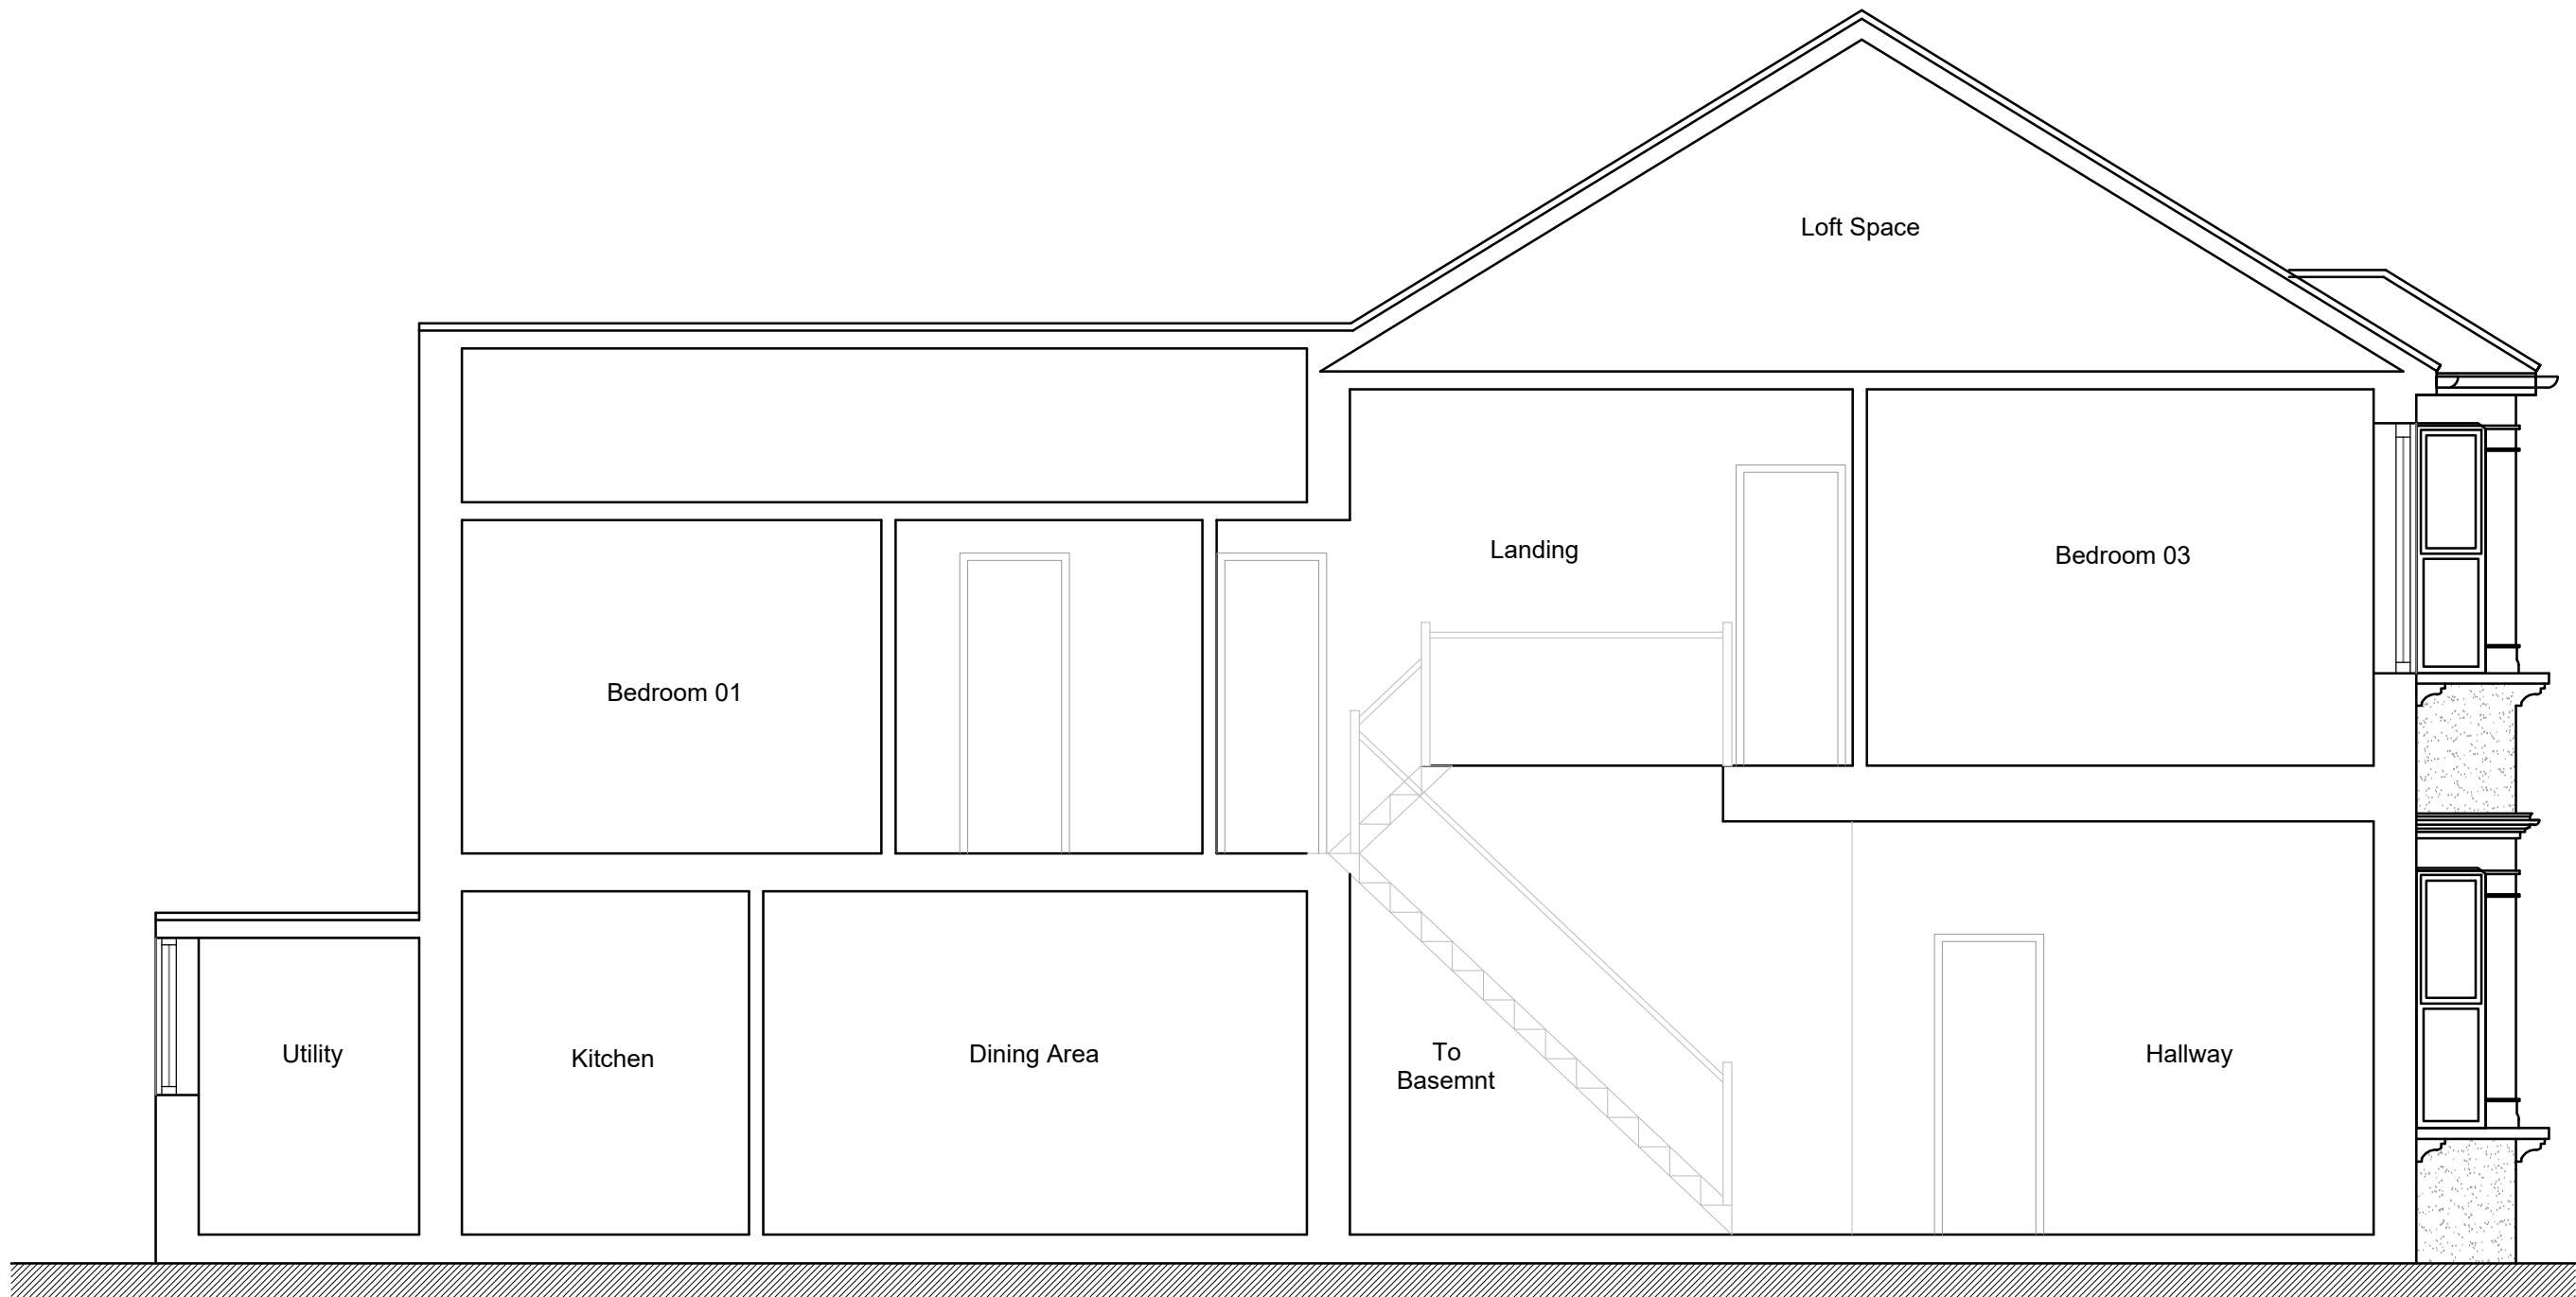

Section A-A



Side Elevation / Section

REV	DESCRIPTION	DATE	INT	CHKD
STATUS	FOR INFORMATION			

Client
Mr. I Ubi

Project
15 Norfolk Road, Gravesend,
Kent. DA12 2RX

Title
Existing Elevations
& Section

Scale 1:50@A1	Date 25.08.23	Drawn N/A	Checked N/A
Project No: 2023-115	Drawing No. 103	Revision ~	