



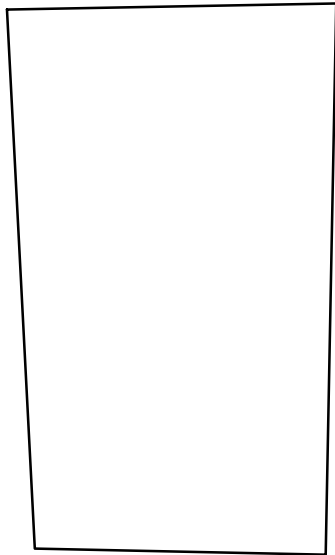


Garage/ Store Plan/ footprint
1:100




Garage/ Store South Elevation
1:100

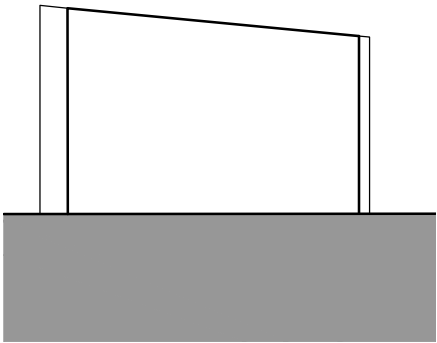

Garage/ Store East Elevation
1:100

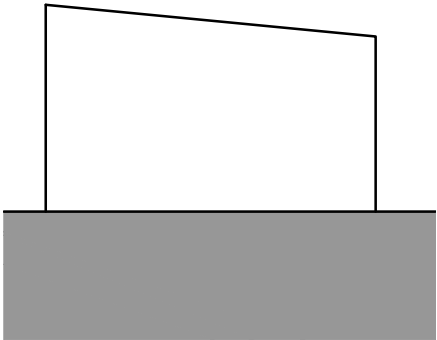


Garage/ Store North Elevation
1:100

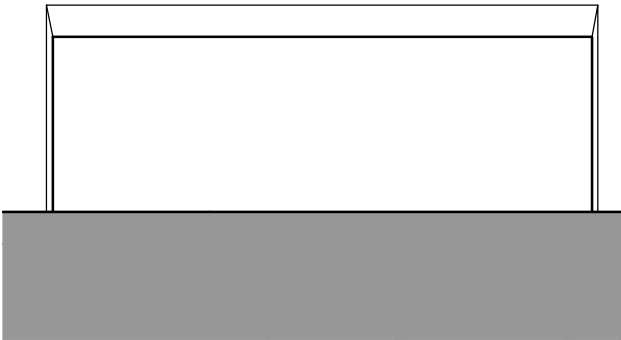


Garage/ Store East Elevation
1:100


Note
This drawing is protected by copyright and must not be copied or reproduced without the written consent of Graham Simpkin Planning. All dimensions and sizes to be checked on site. North points are indicative. ©

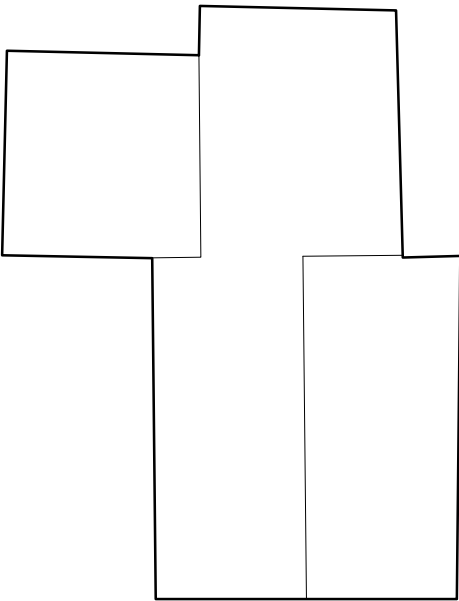


Workshop Plan/ footprint
1:100

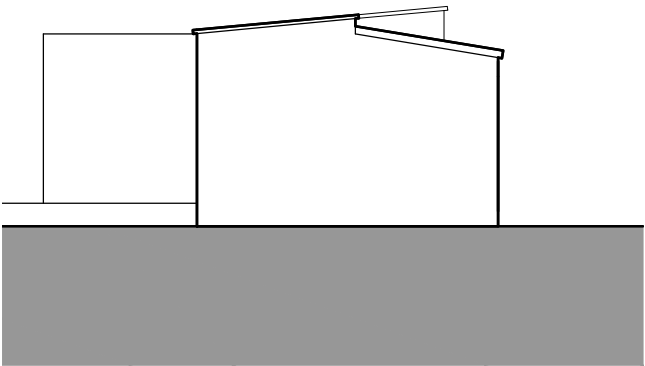


Workshop South Elevation
1:100

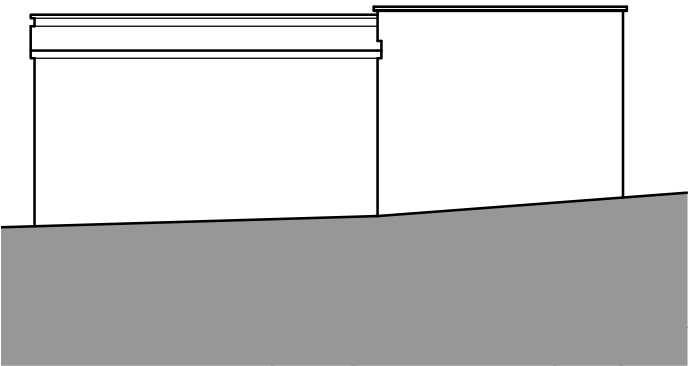

Workshop East Elevation
1:100

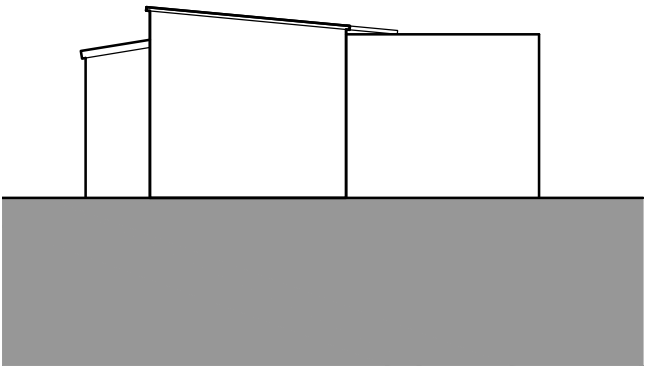

Workshop North Elevation
1:100

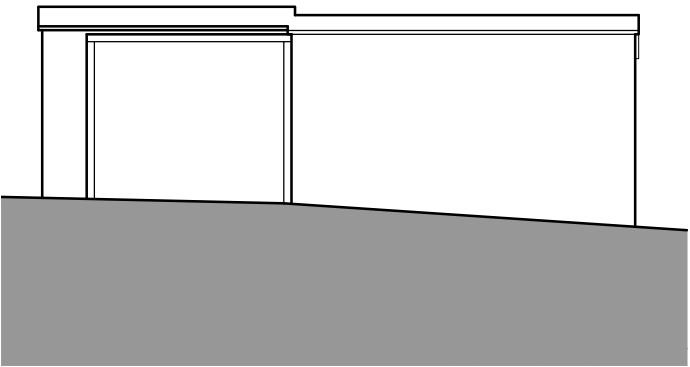

Workshop West Elevation
1:100



2 The Parade, Ash Road, Hartley
Longfield, Kent DA3 8BG

Tel: 01474 703705
www.gsplanning.uk
Email: office@gsplanning.uk

Project Title Azilla, Dean Lane, Harvel DA13 0BS		Job No 4043
Drawing Title Existing Workshop and Garage/ Store	Drawing No 02	Revision -
Date 29.02.2024	Drawn by DA	Checked by SC
Scale 1:100 @ A3	Note	

A scale bar and a North arrow are located at the bottom of the drawing. The scale bar is a horizontal line with arrows at both ends, labeled '6 cm' in the middle. Below the bar are numerical markings from 0 to 6 at intervals of 1. The segments between 0-1, 2-3, 4-5, and 6 are shaded with diagonal lines. Below the bar, the text '1:100' is on the left and 'metres' is on the right. To the right of the scale bar is a circular North arrow with an 'N' at the top and a vertical line with an arrowhead pointing upwards.