

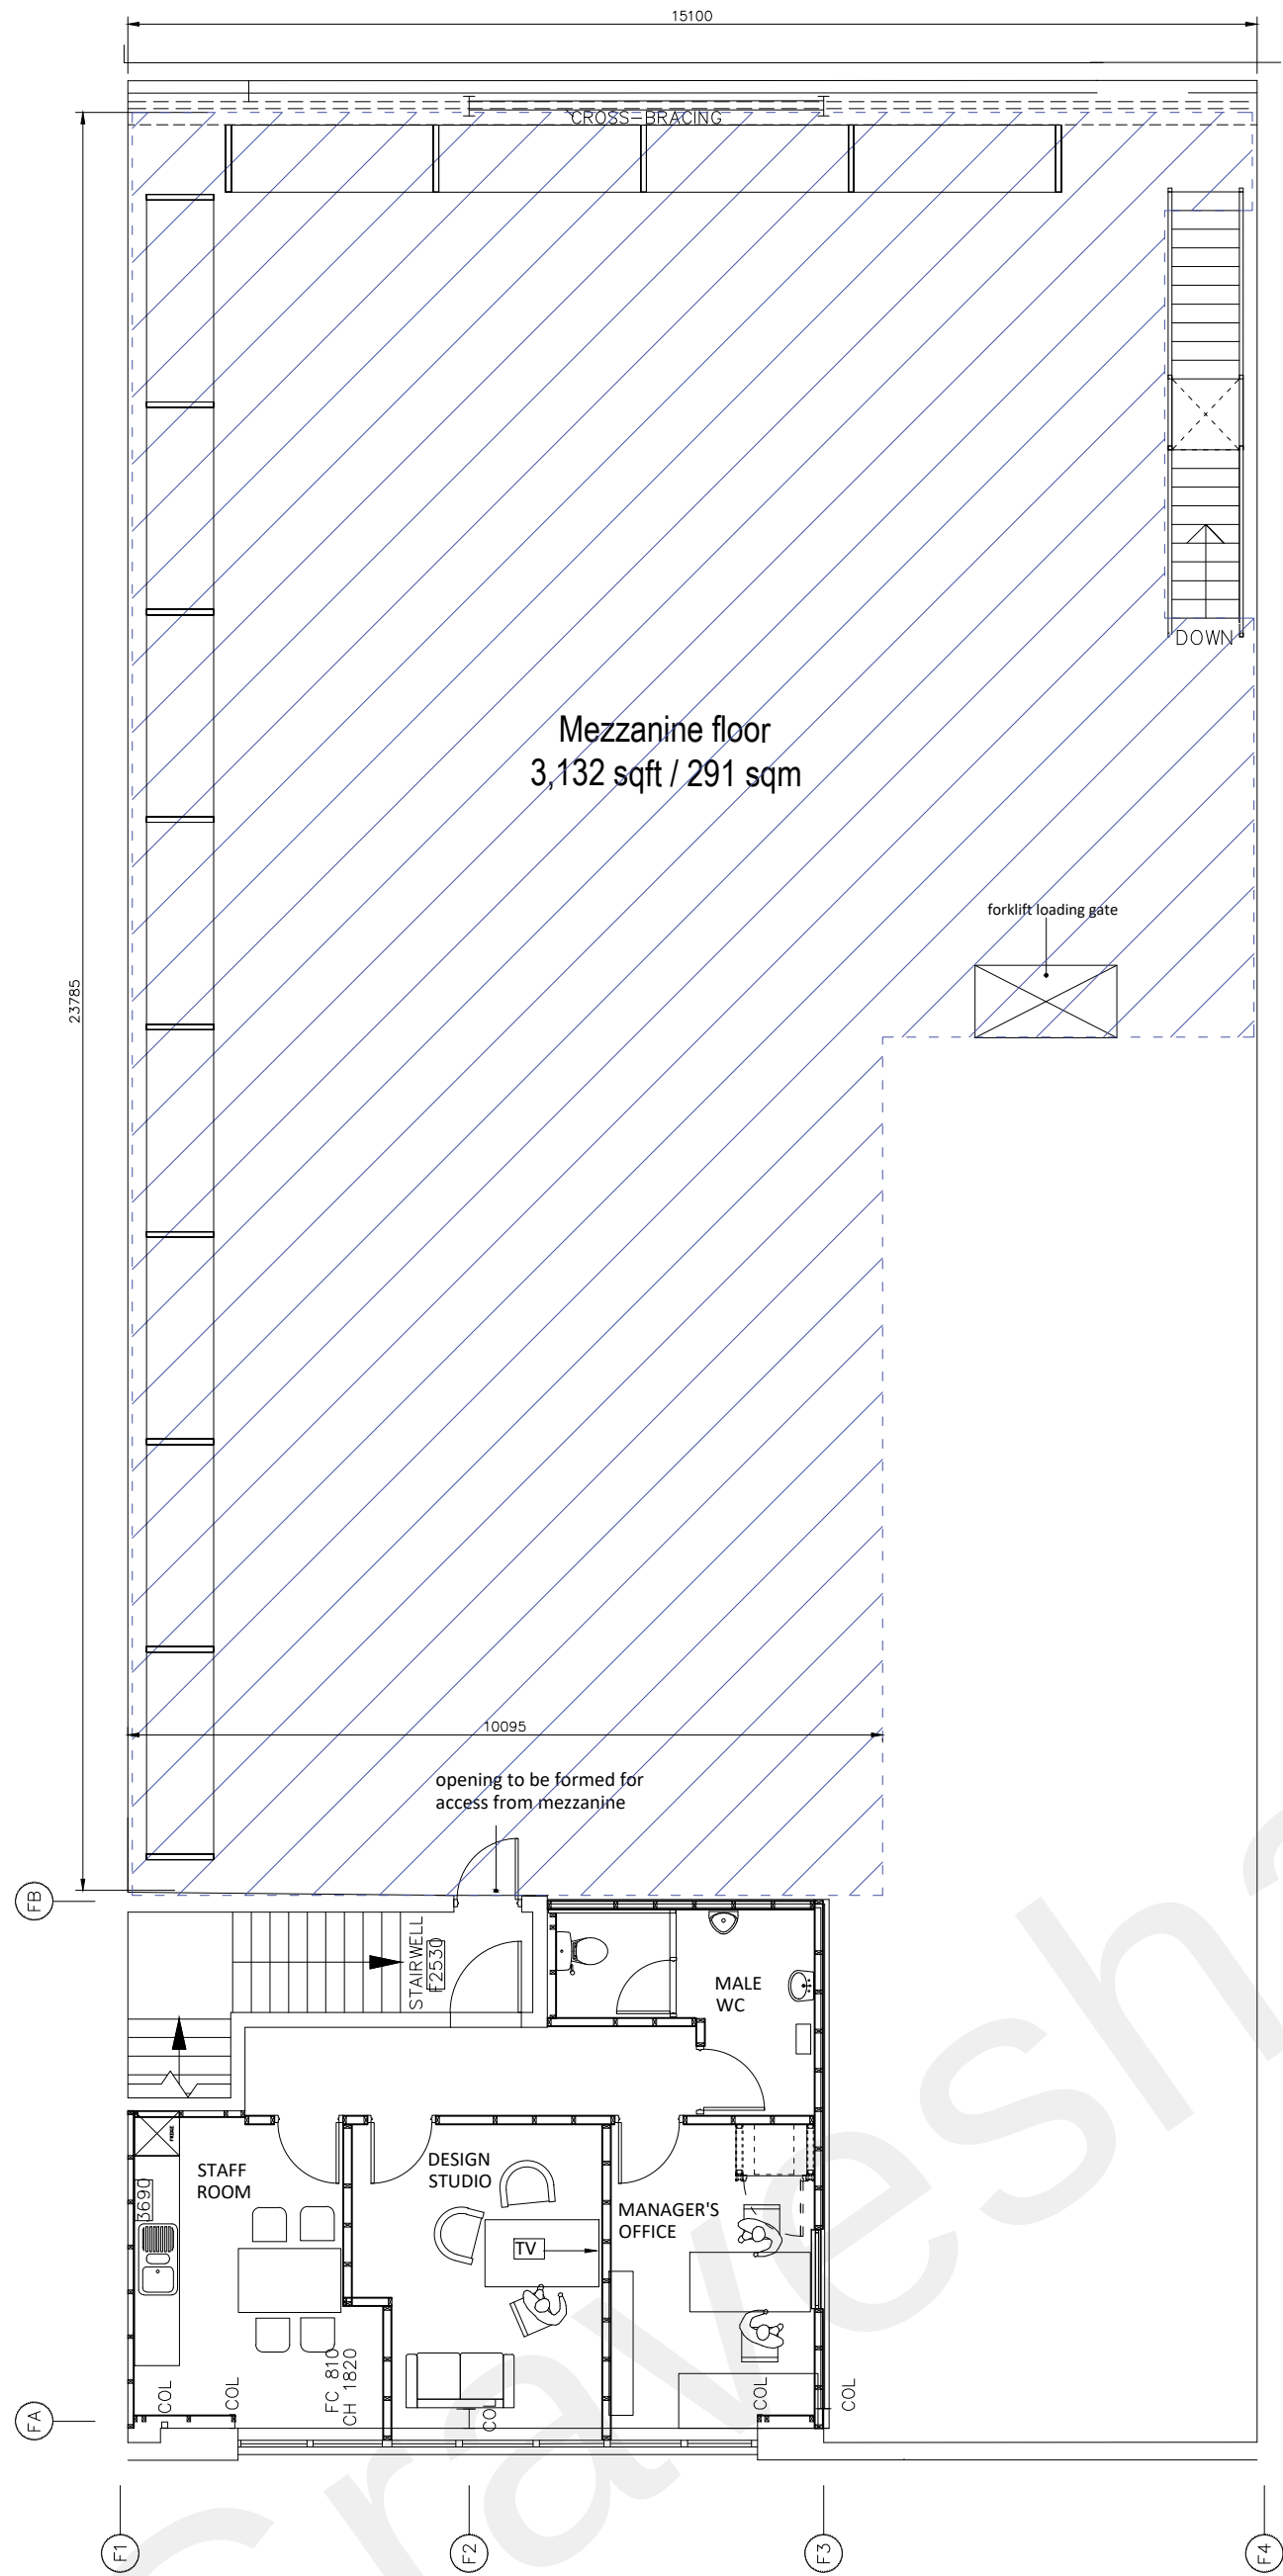


Principal contractor to provide calculations and lintel details for all new openings as required

- Electrical notes:
1. Double RCD socket to be installed near the front warehouse doors.
 2. Trade counter display area - A3 amp fused spur fitted in each corner above ceiling tiles on lighting circuit (to aid fitting cabinet lighting).
 3. Electrical supply to be provided to island unit via floor channel.

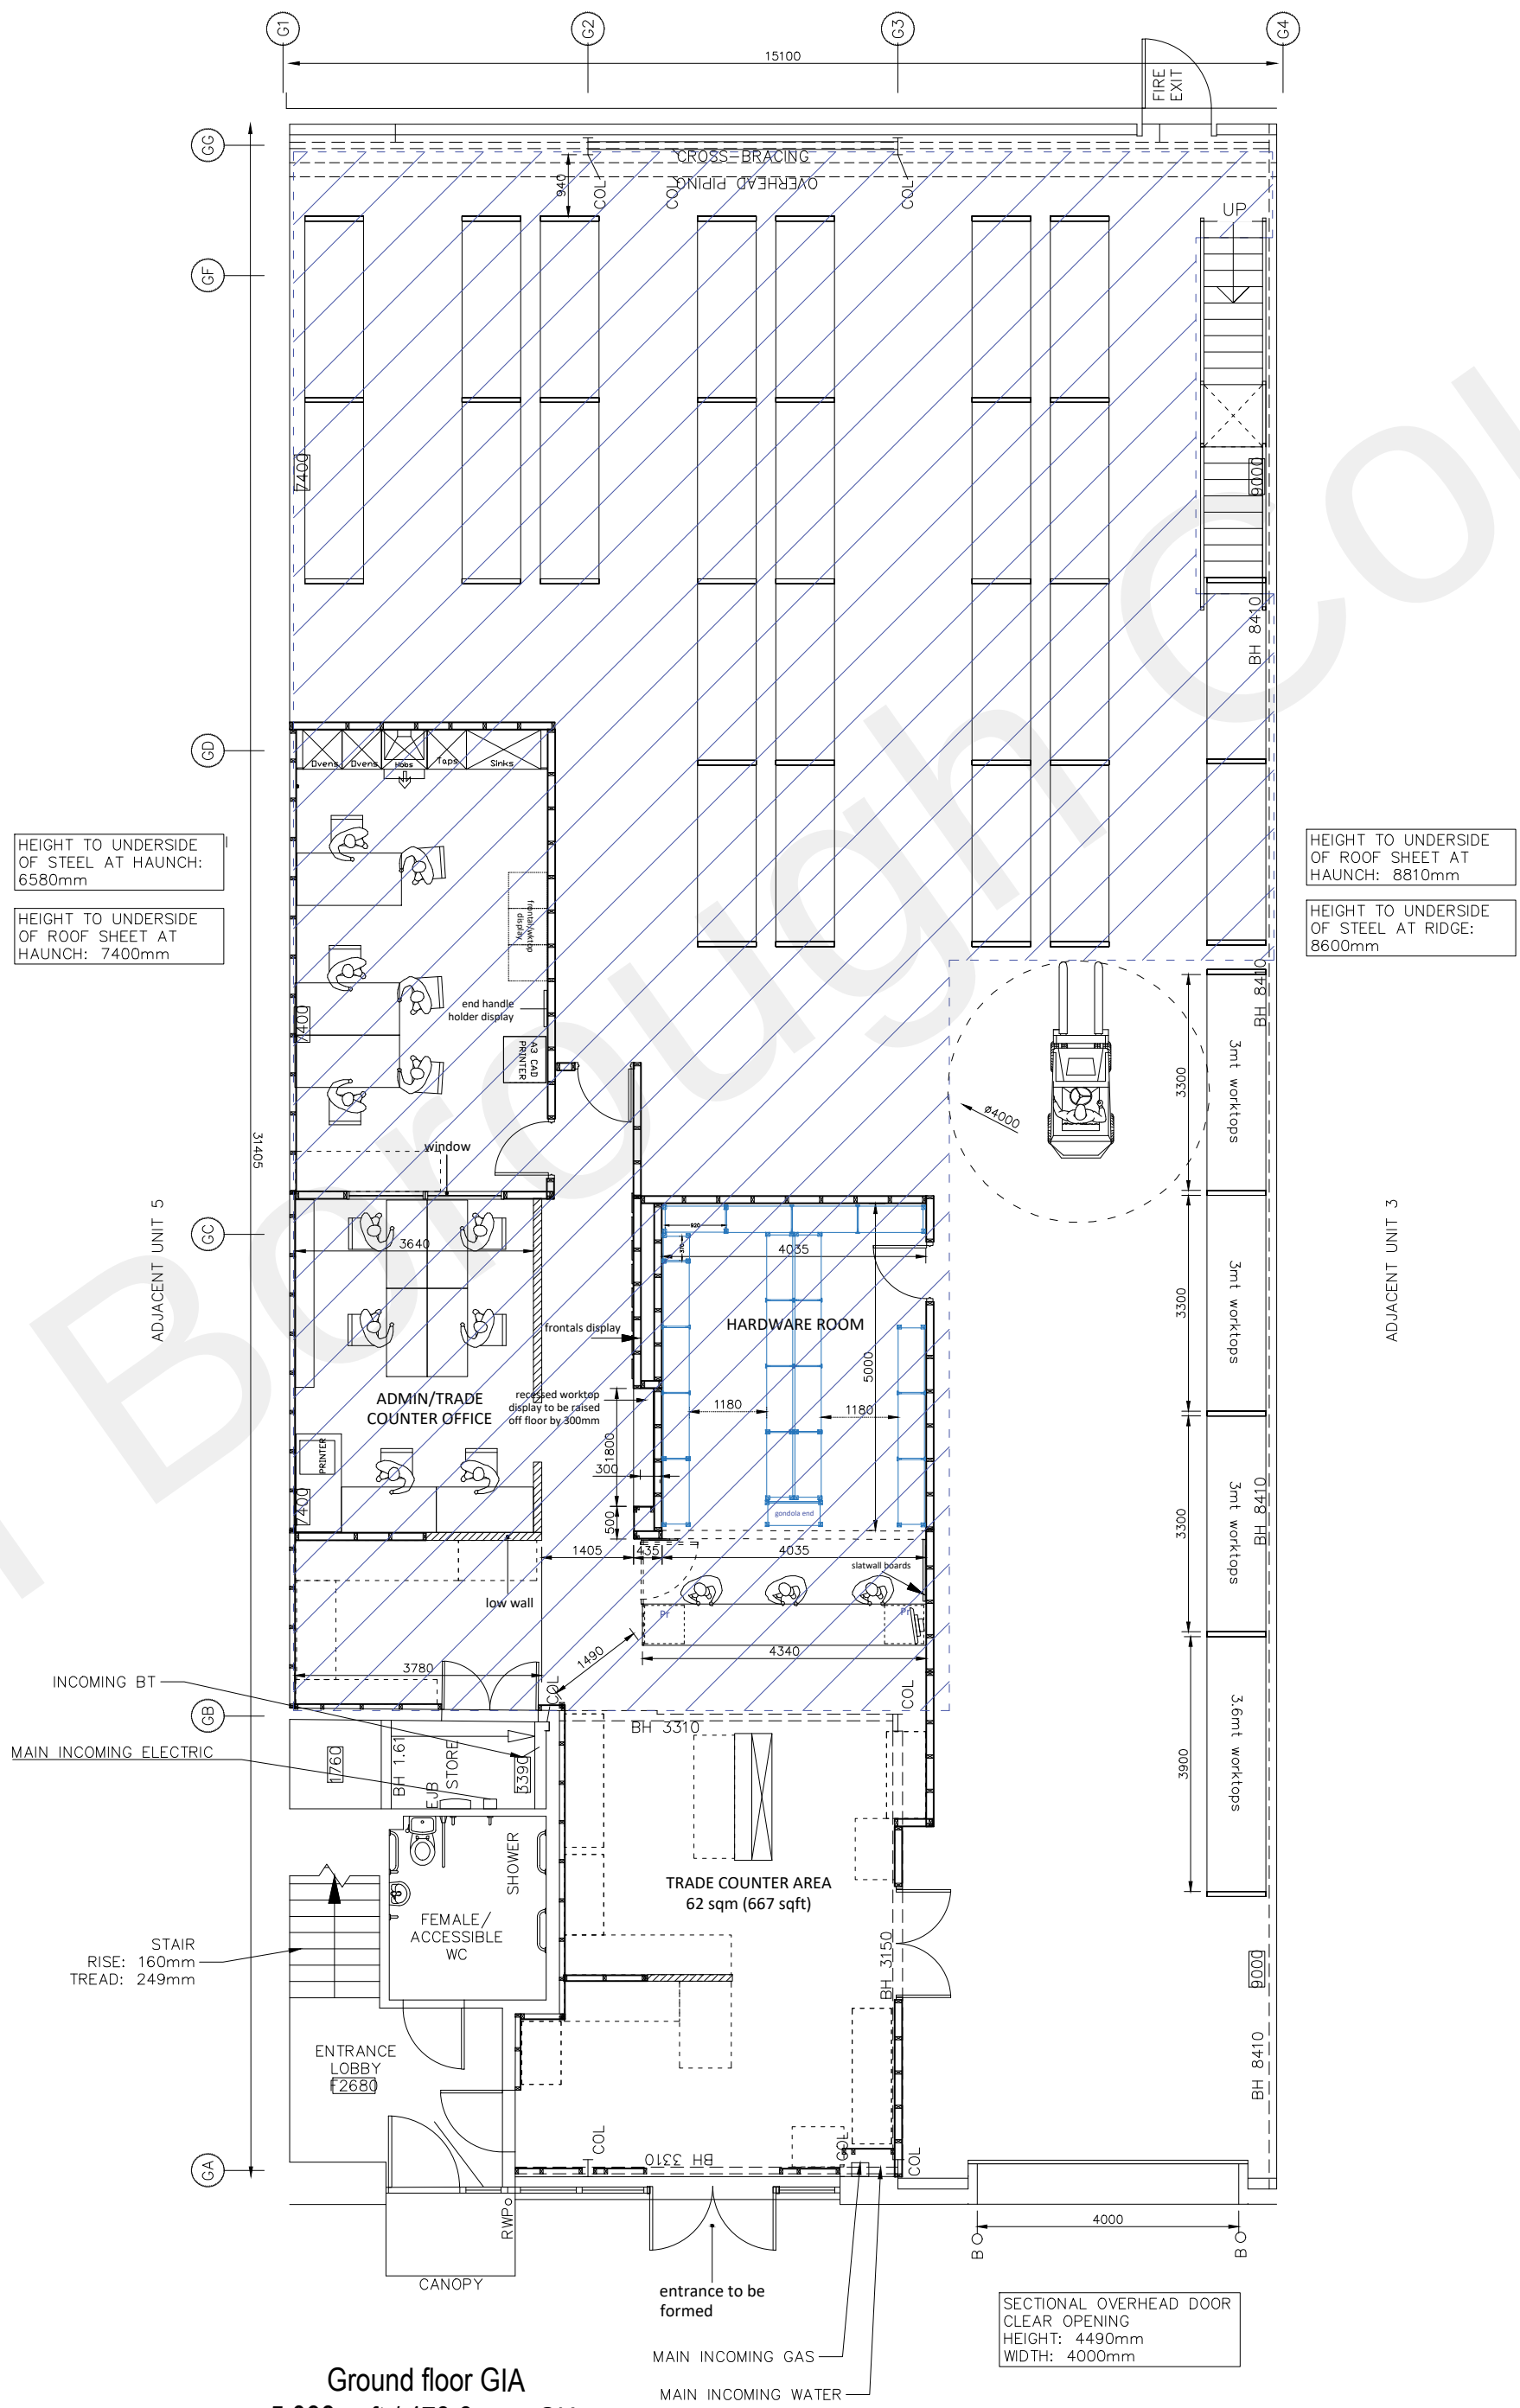

First floor
700 sqft / 65 sqm

 

Ground floor GIA
5,098 sqft / 473.6 sqm GIA

Do NOT Scale from this Drawing. All measurements to be checked on Site.

REVISIONS			
Rev	Date	Notes	By
07Jun22		DRAWING CREATED	



Howden Joinery Properties Ltd
Ground Floor
Building 8, Croxley Park
Watford
Hertfordshire, WD18 8PX
Telephone: 01923 698800
Facsimile: 01923 698832

Location
HJ Gravesend Coldharbour
Unit 4
Trade City
Coldharbour
DA11 8AB

Drawing
Proposed Floor plan
- PRELIMINARY

Project & Drawing Number		Revision
FP01_PRELIM		
Date	Scale	Drawn By
7-Jun-22	1:100@A1	DHM