

Project: 4 Petersfield Drive, DA13
Project reference: PET
Project number: 2302
Drawing title: Existing Elevations
Drawing number: A-2302-PL-200
Scale: 1:50@A1 / 1:100@A3
Date: March 2023
Status: Planning
Drawn: CB
Checked: CB
Revision: P

Revision #	Date	Amendment
P1	03.05.2023	Client Issue

- General Notes:
1. All dimensions to be checked on site prior to construction or fabrication. Any discrepancies should be reported immediately.
 2. Where structural elements are shown this is for illustrative purposes only. All structural design to be carried out by suitably qualified structural engineer.
 3. All drawings are indicative of visual requirements and show design intent only. All work is subject to change upon detail design.
 4. All dimensions in mm unless otherwise specified. Use figured dimensions only. Do not scale. IF IN DOUBT ASK.
 5. All work to conform to current building regulations and all current construction legislation, if divergences from statutory requirements are shown on the drawings these should be reported immediately.
 6. All drawings are to be read in conjunction with specifications and drawings of all other consultants.
 7. This drawing has been produced using survey information supplied by others, the accuracy of which can not be guaranteed. All dimensions are to be checked and confirmed onsite by the contractor prior to construction.




01 Existing Front Elevation
1:50/1:100 A1/A3



02 Existing Flank (west) Elevation
1:50/1:100 A1/A3



03 Existing Rear Elevation
1:50/1:100 A1/A3

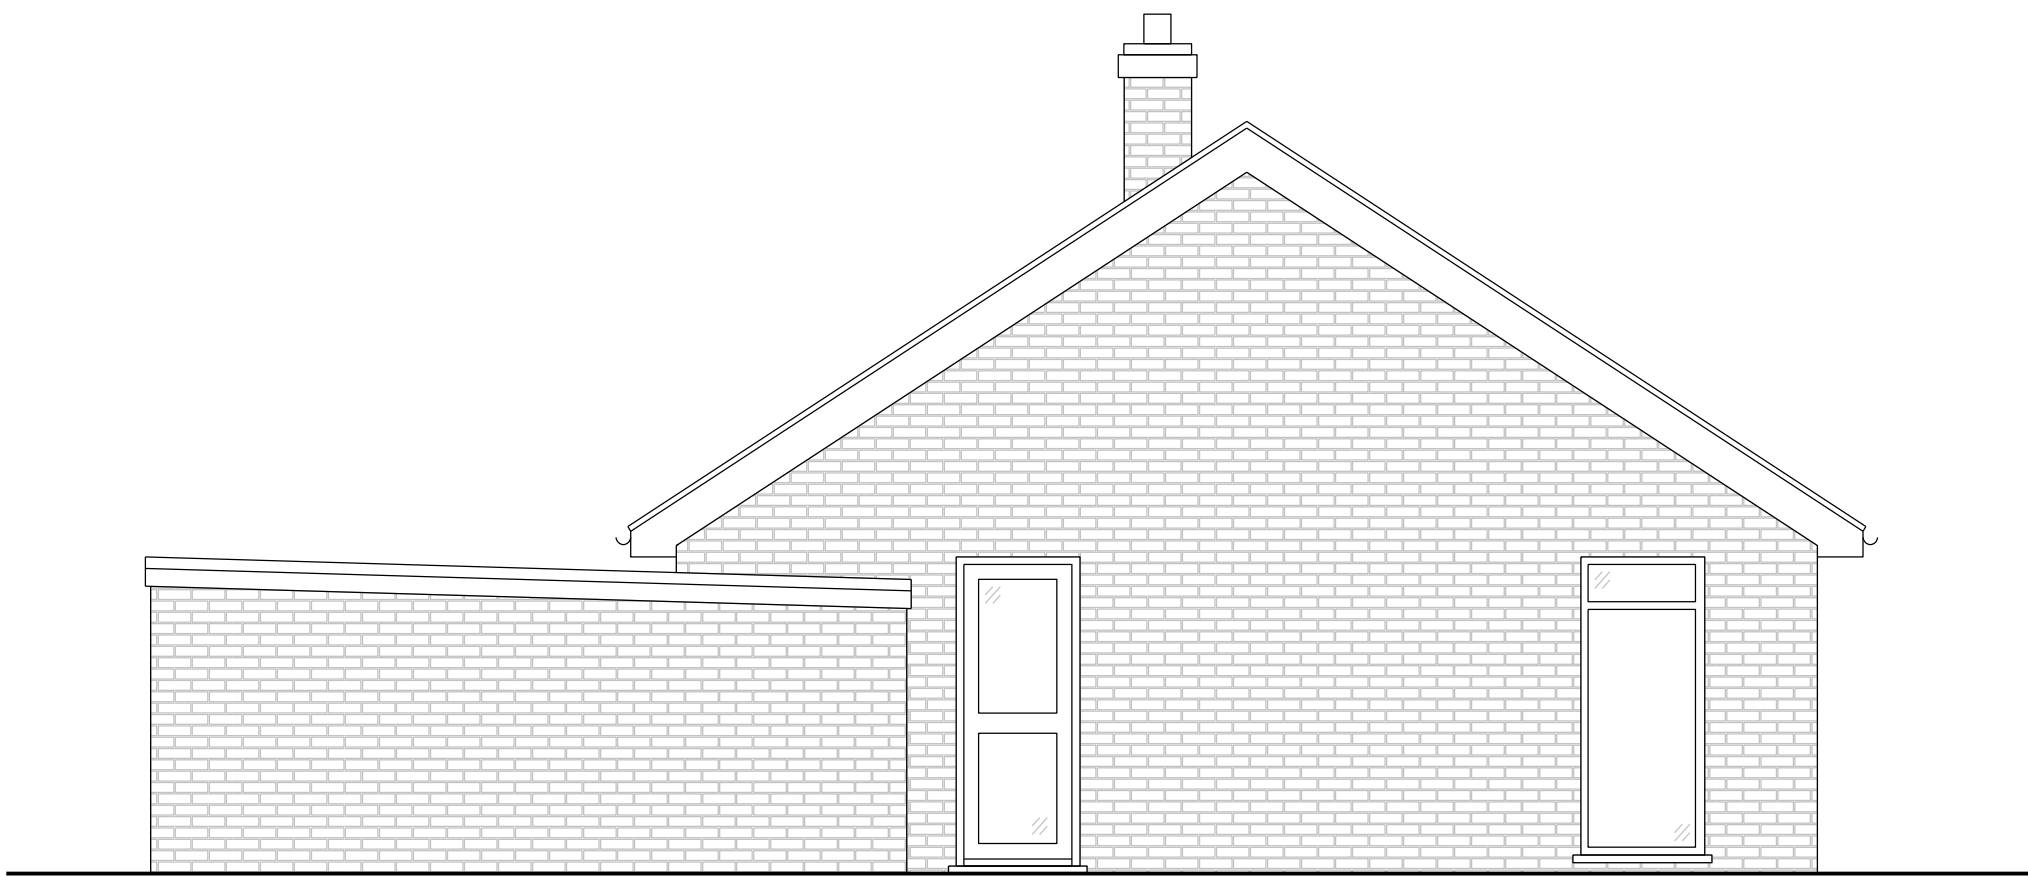

03 Existing Flank (east) Elevation
1:50/1:100 A1/A3