

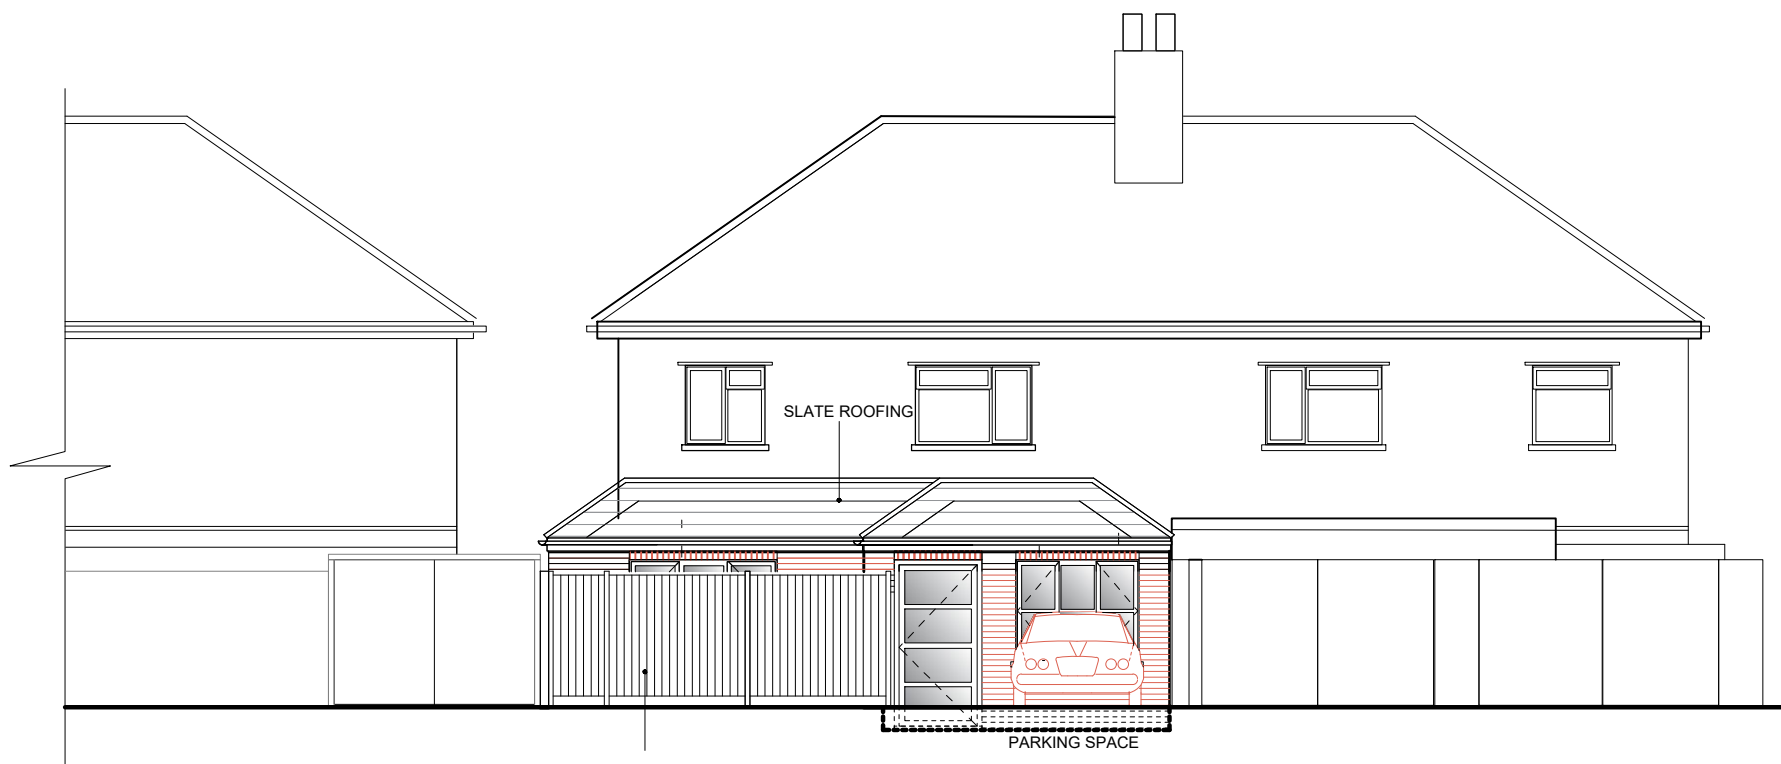



1m 5m 10m
0m
Scale 1:100

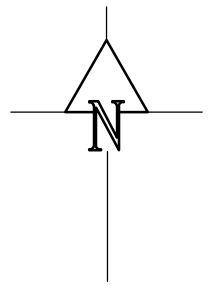


STREET ELEVATION

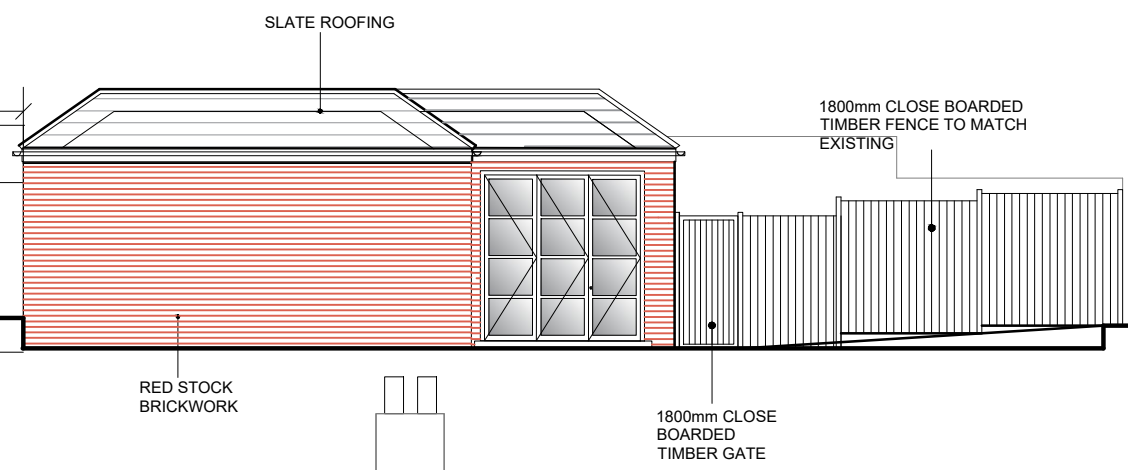


SIDE (WEST) ELEVATION

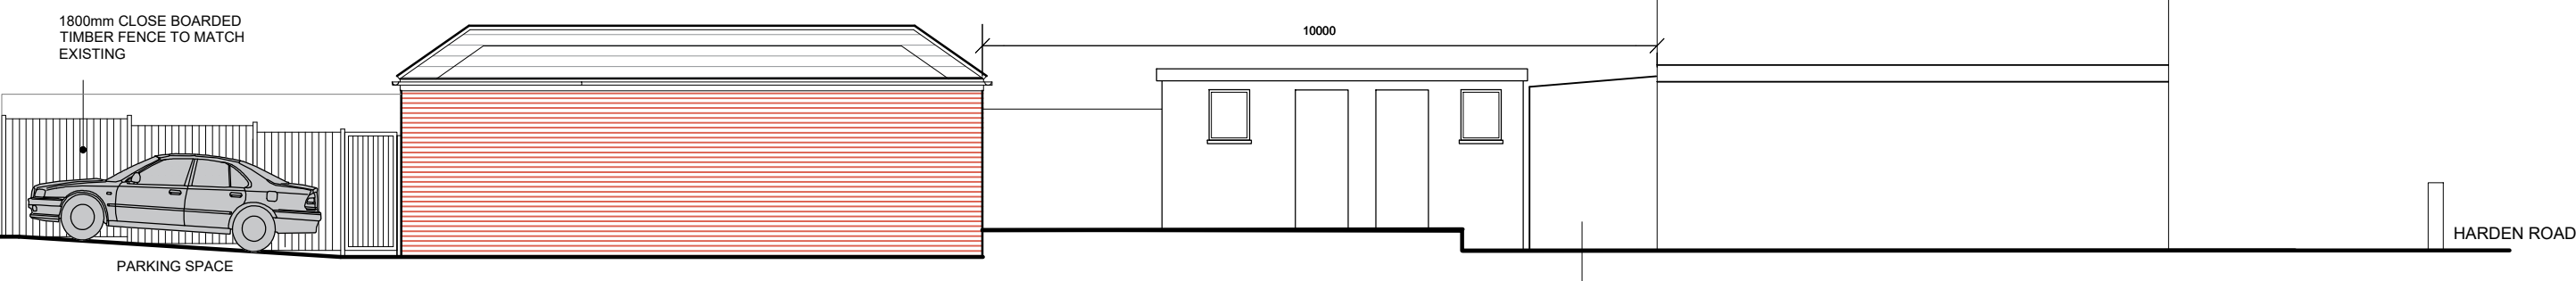


SIDE (EAST) ELEVATION

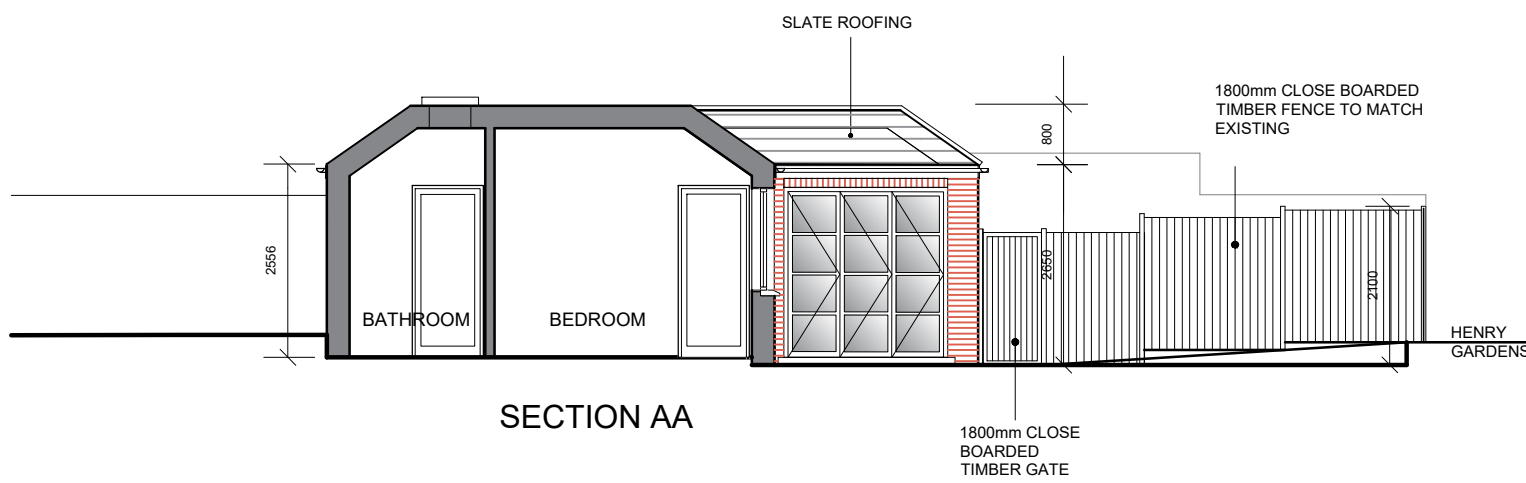


SECTION AA

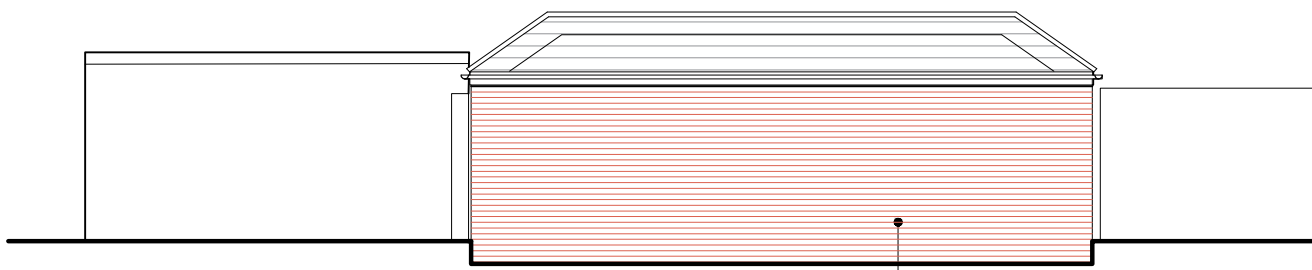


FRONT ELEVATION

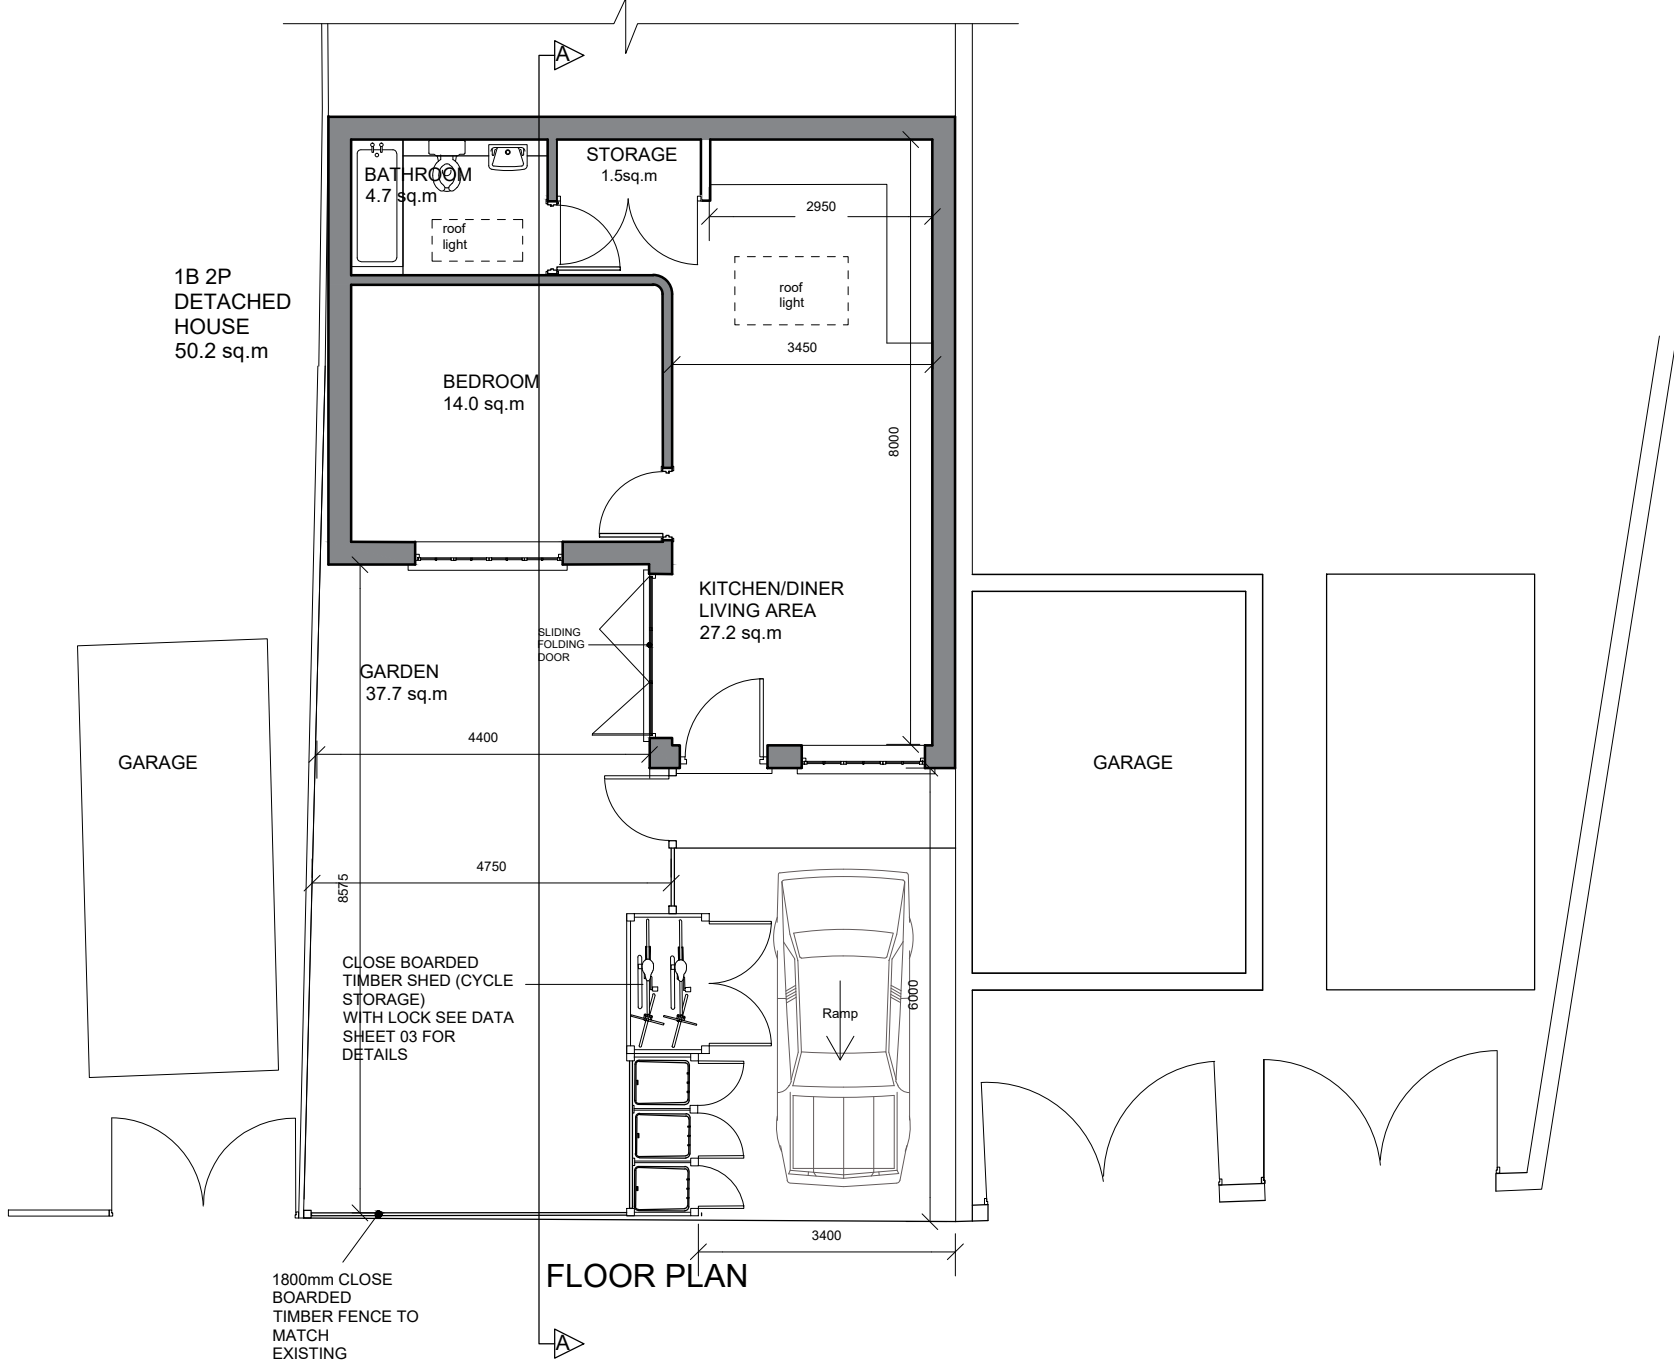

FLOOR PLAN

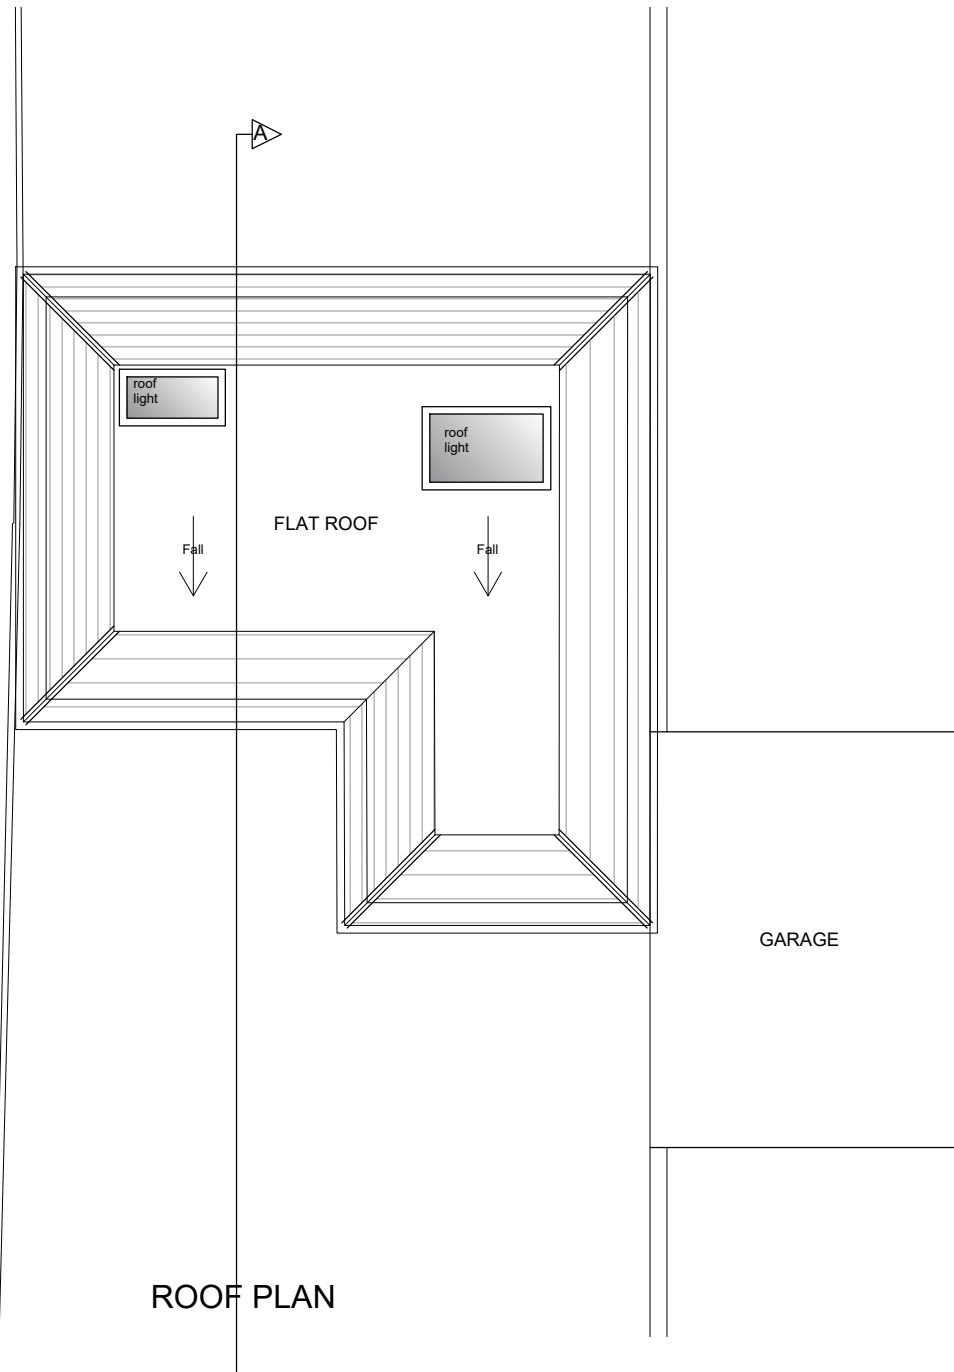

ROOF PLAN

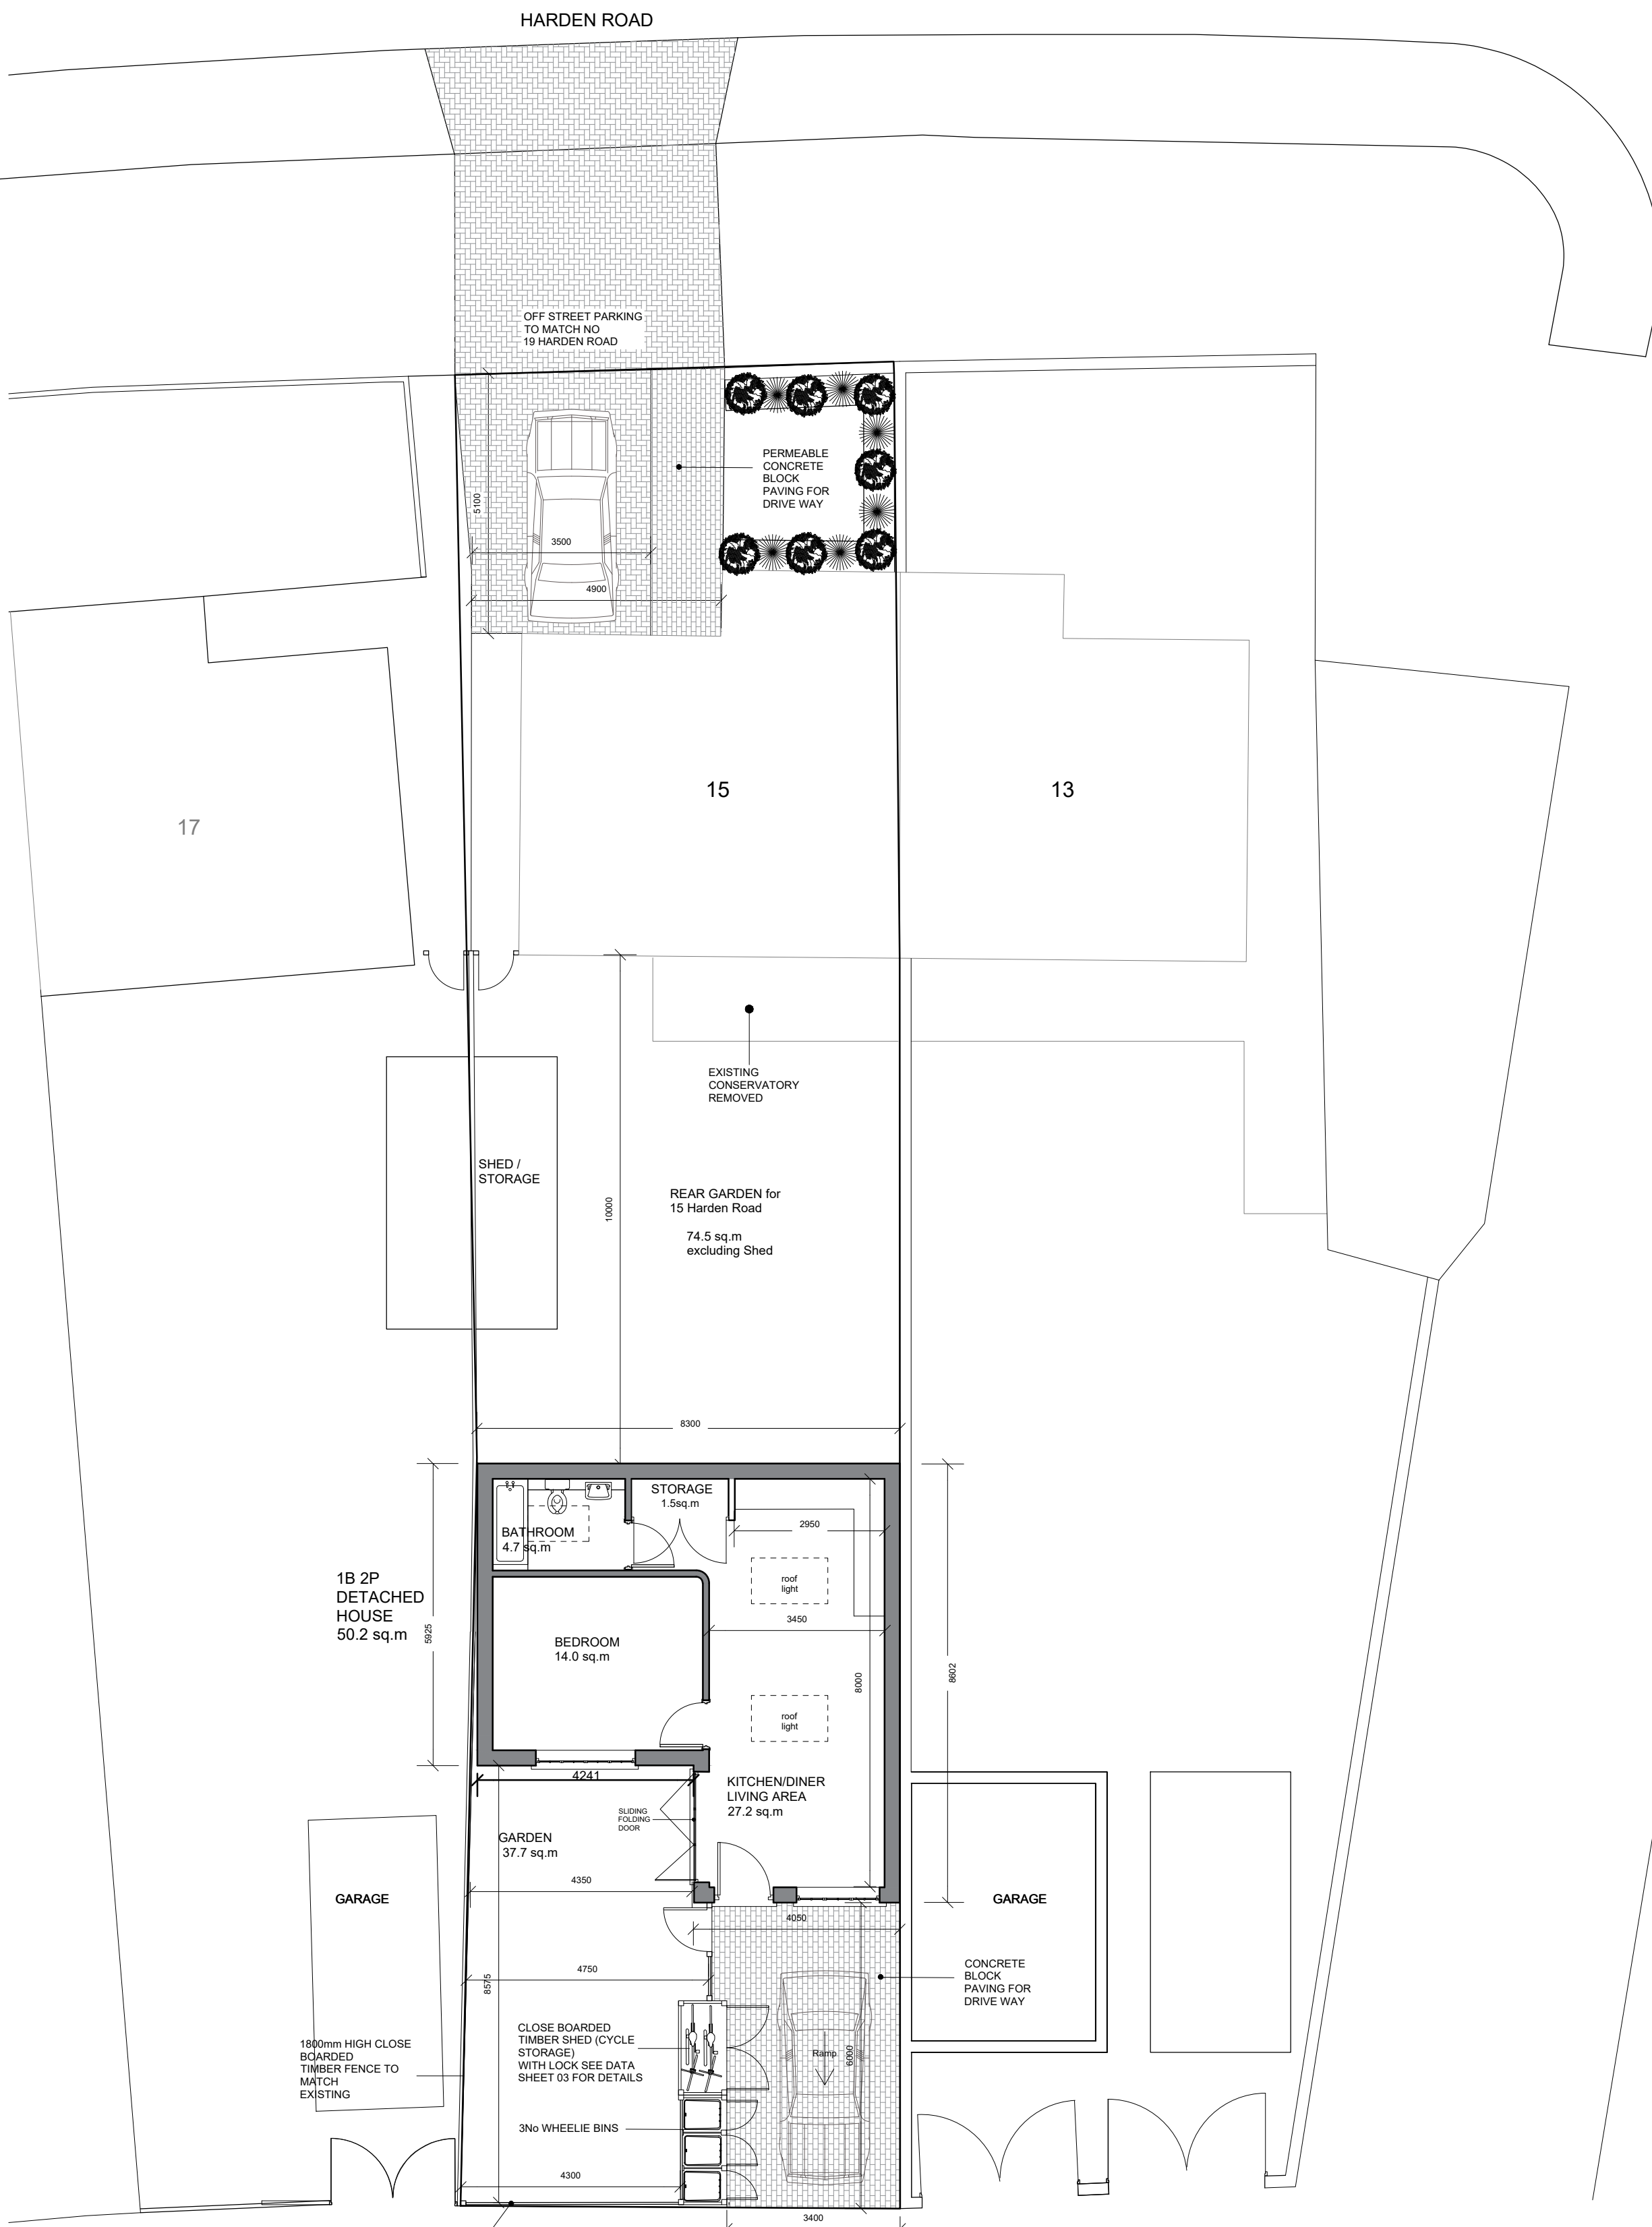

SITE LAYOUT

MUSA CICEK
15 Harden Road, Northfleet, Kent, DA11 7HE
Email : m100993c@gmail.com Tel: 07535948988

PROPOSED FLOOR PLANS,
ELEVATIONS AND
SECTIONS

R/O 15 HARDEN ROAD
NORTHFLEET
KENT DA11 7HE

Page Size : A1
Scale : 1 : 100
Drawn By : MC
Date : 05.05.2023

Dwg. No.

100/40